
Landscape Plan

Sheet 8

Residential Development
(LRD Application)
Southgreen Road, Kildare, Co. Kildare
Client : Pousterle Ltd.

Landscape Coordination

Landscape Components in relation to Proposed Levels

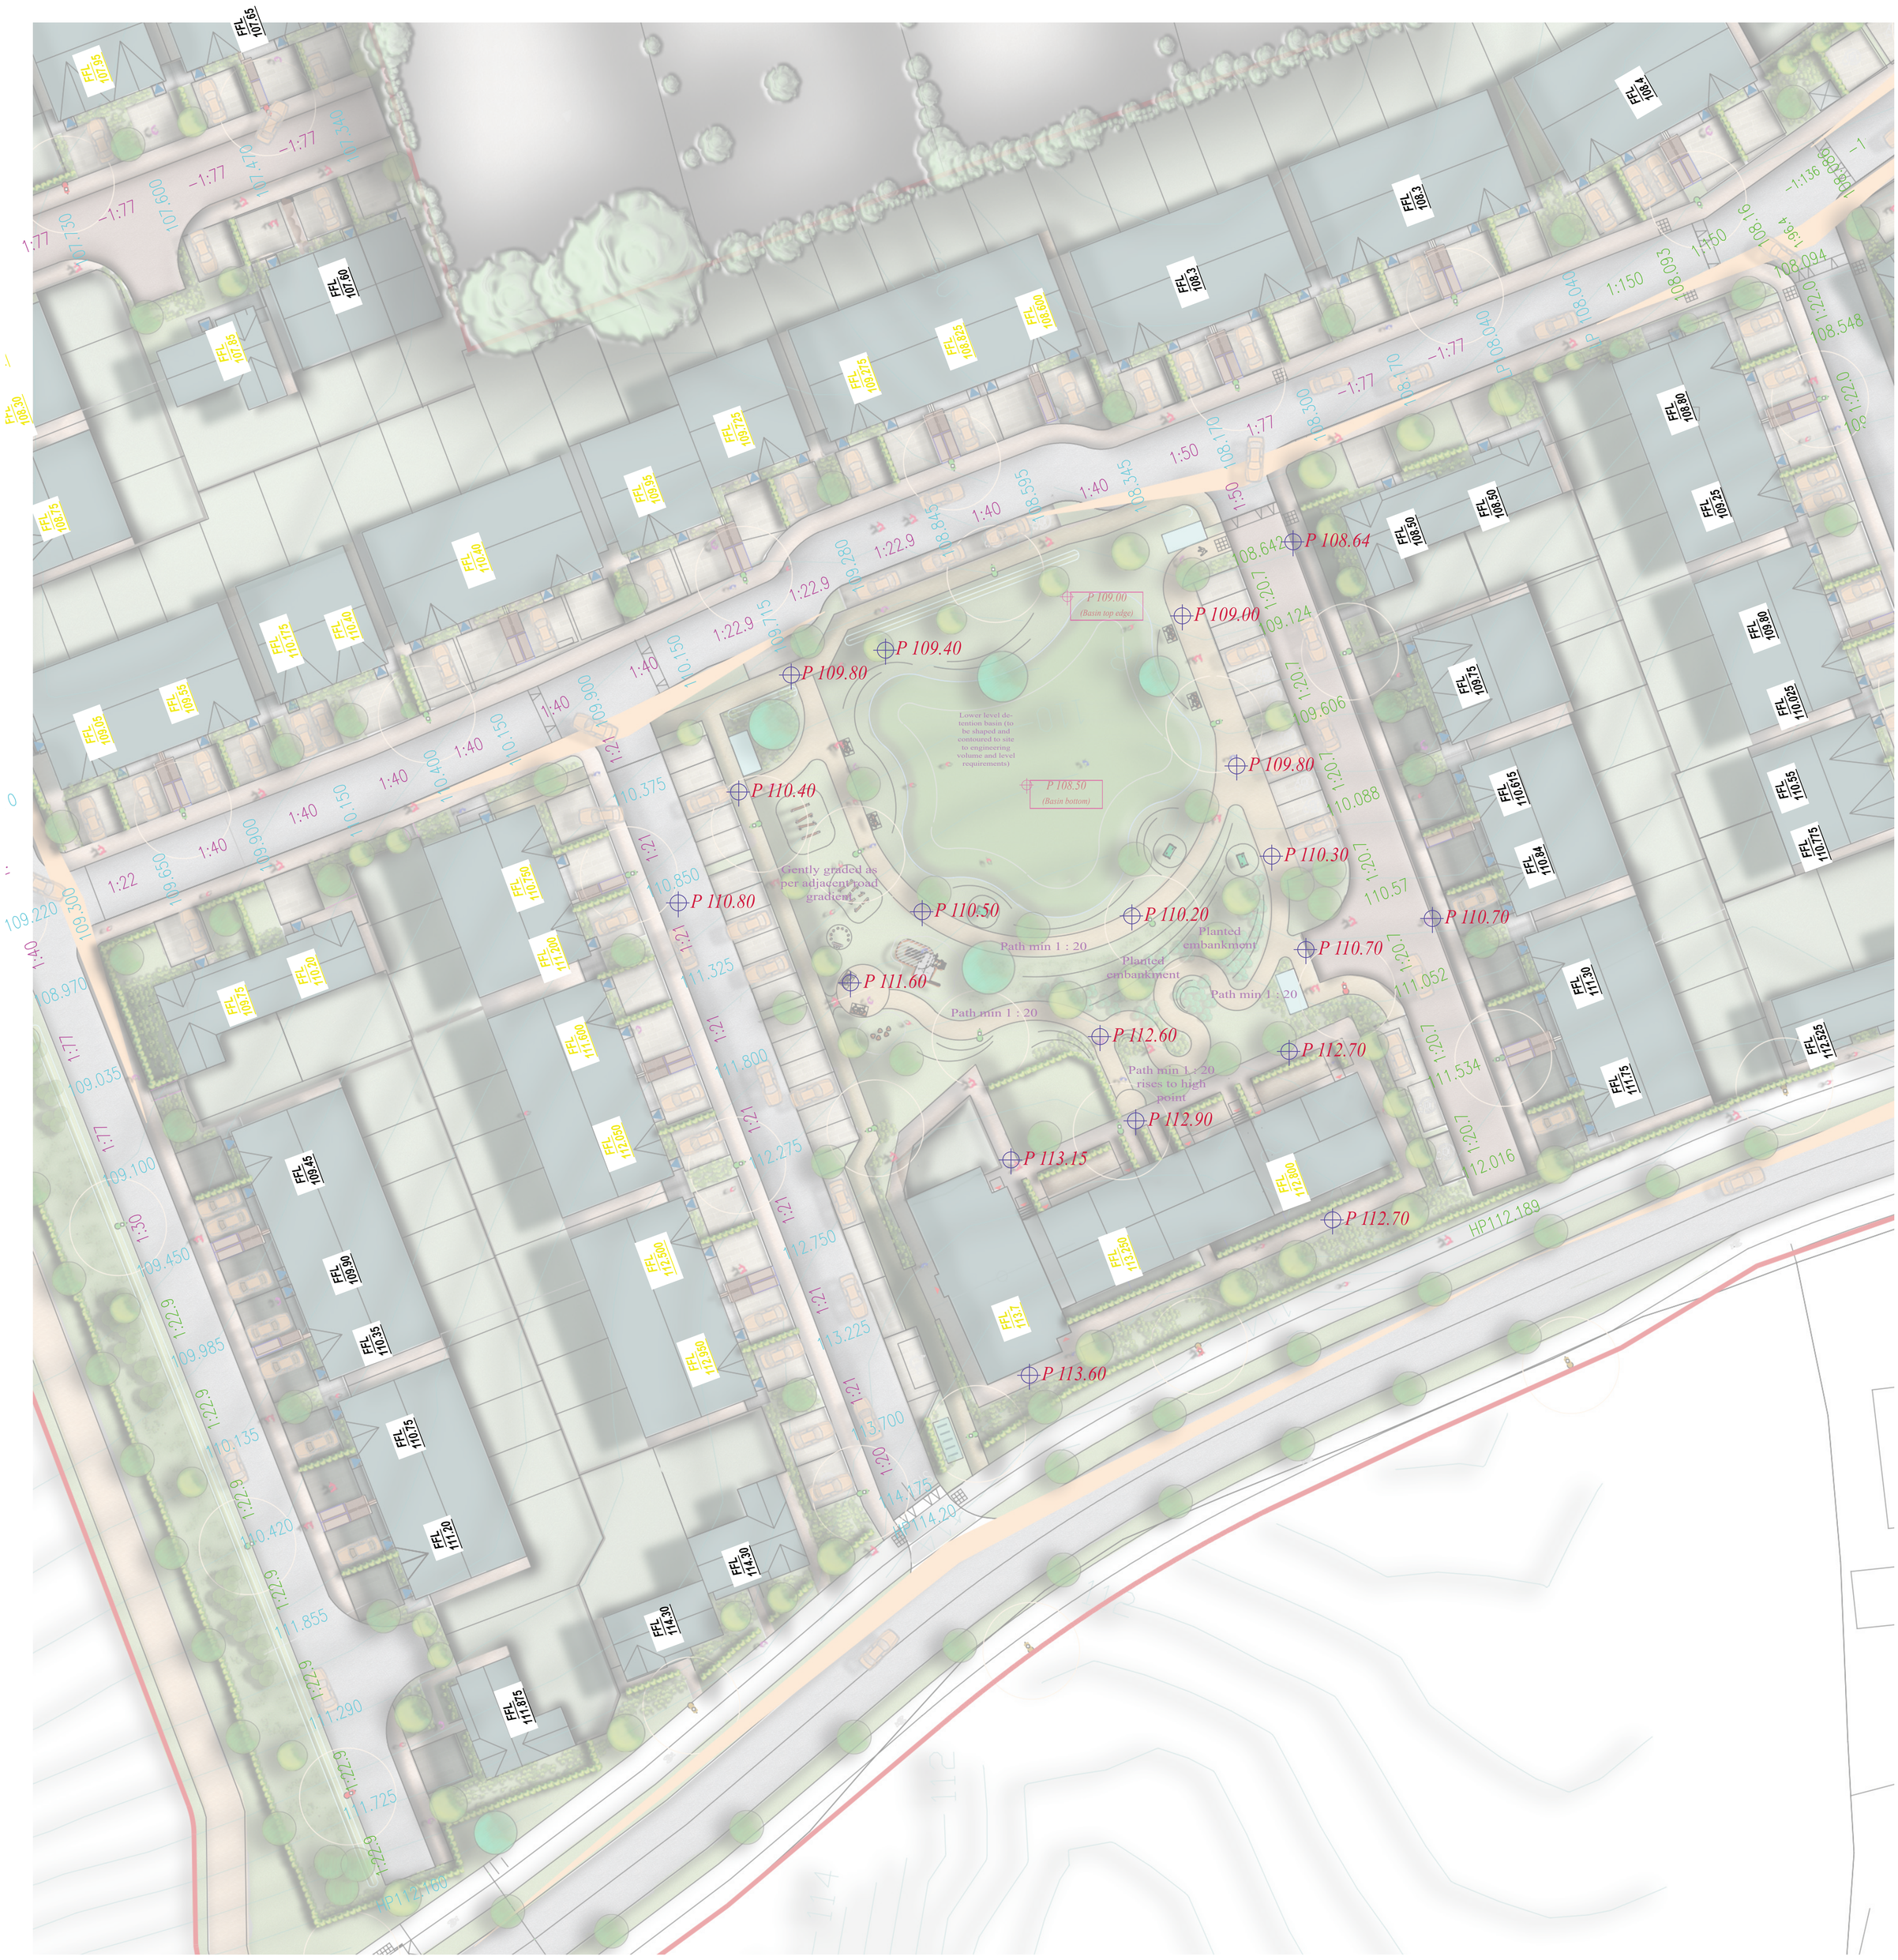

Open Space NO. 2 (Levels)

Denotes Proposed new open space levels — P 107.00

Denotes Dention basin levels required by engineers — P 107.35 (Basin bottom)

Lower level detention basins to be shaped and contoured to site to engineering volume and level requirements)

n.t.s

Denotes Propsoed new road levels — 107.399

Denotes Propsoed new Finished floor levels — FFL 112.950

Project :	Residential Development (LRD) at Southgreen rd, Kildare.	Client :	Pousterle Ltd.
Drawing No.	(Planning) 26/ PL/ SG2/LRD/ 008 Rev B	Notes :	
Date :	February 24th, 2026		
Design / Checked:	AR		

Hayes Ryan Landscape Architecture
Landscape Architects, Horticulture & Environmental Consultants
www.hayesryan.com
Kilmead, Athy, Co. Kildare.
info@hayesryan.com
Tel 01- 6875095