
Landscape Plan


Sheet 10

Residential Development
(LRD Application)
Southgreen Road, Kildare, Co. Kildare
Client : Pousterle Ltd.

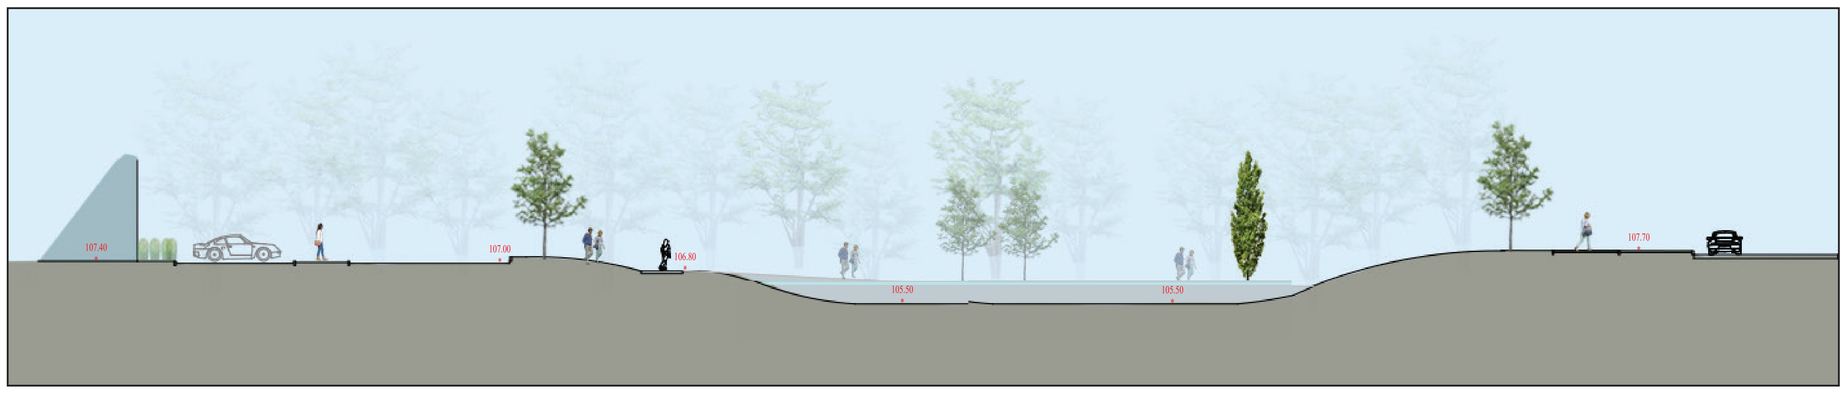


Section D-D'

Scale 1 : 150 at A0

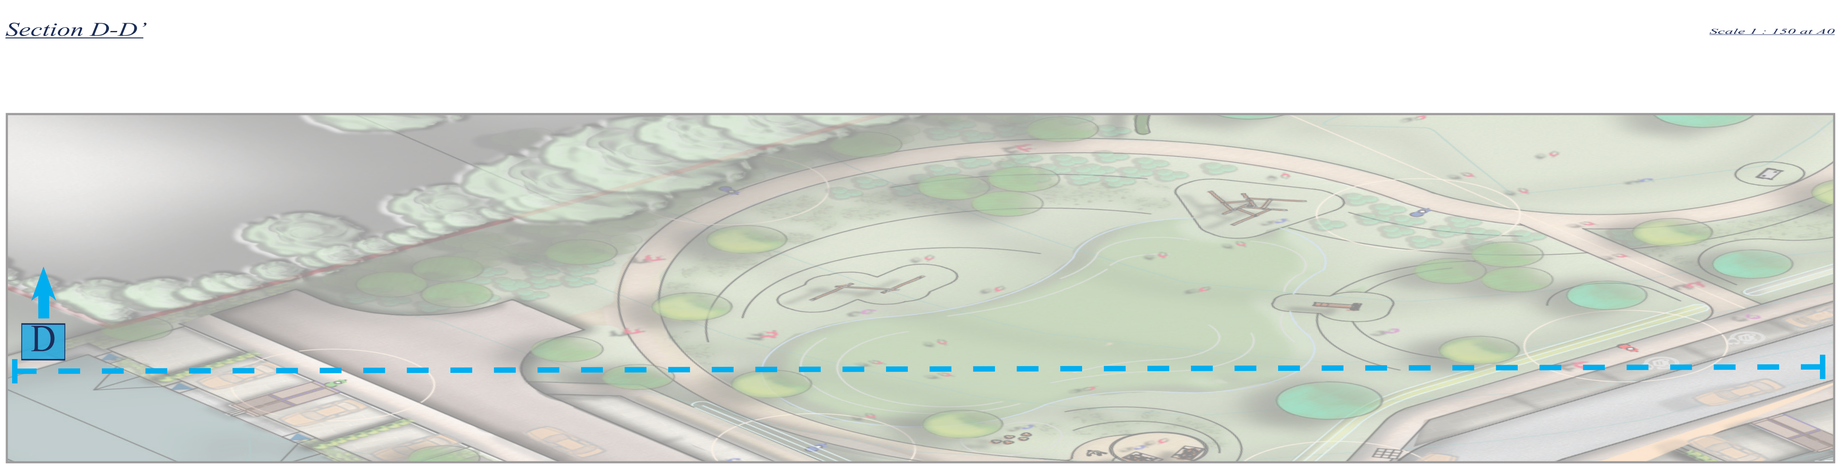


Plan View flattened to partial perspective for illustration to accompany individual sections (Not to scale)

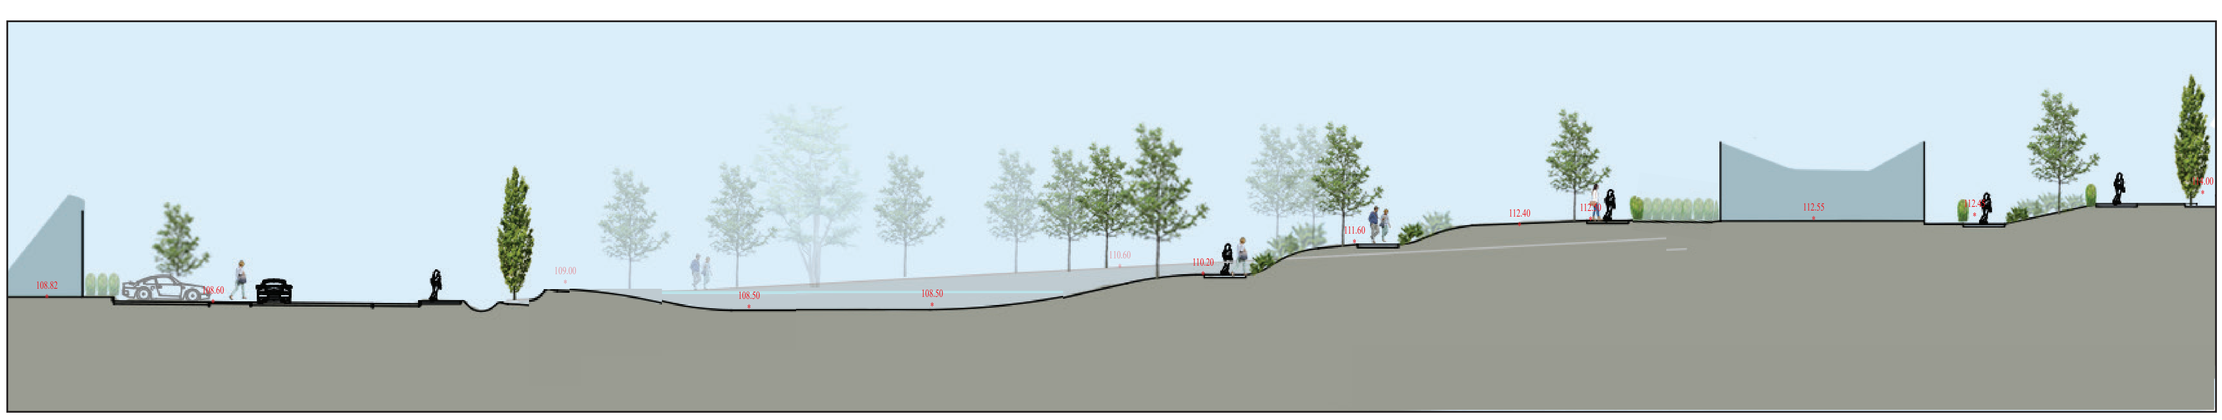


Section E-E'

Scale 1 : 150 at A0

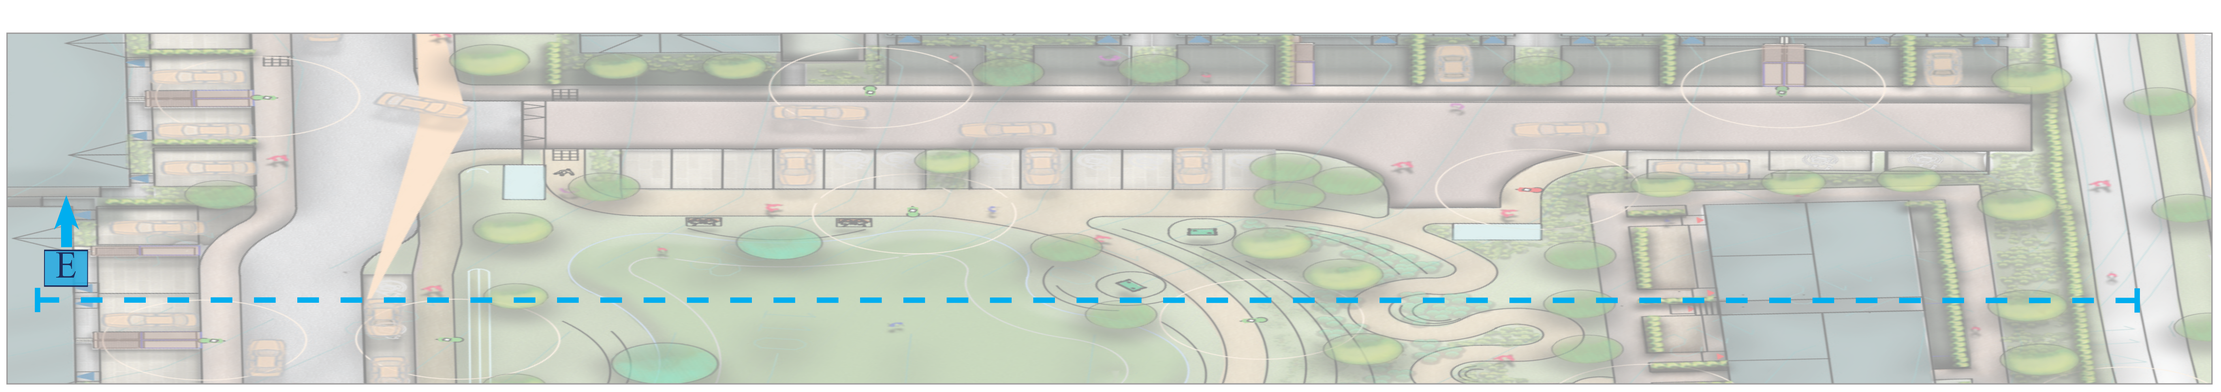


Plan View flattened to partial perspective for illustration to accompany individual sections (Not to scale)

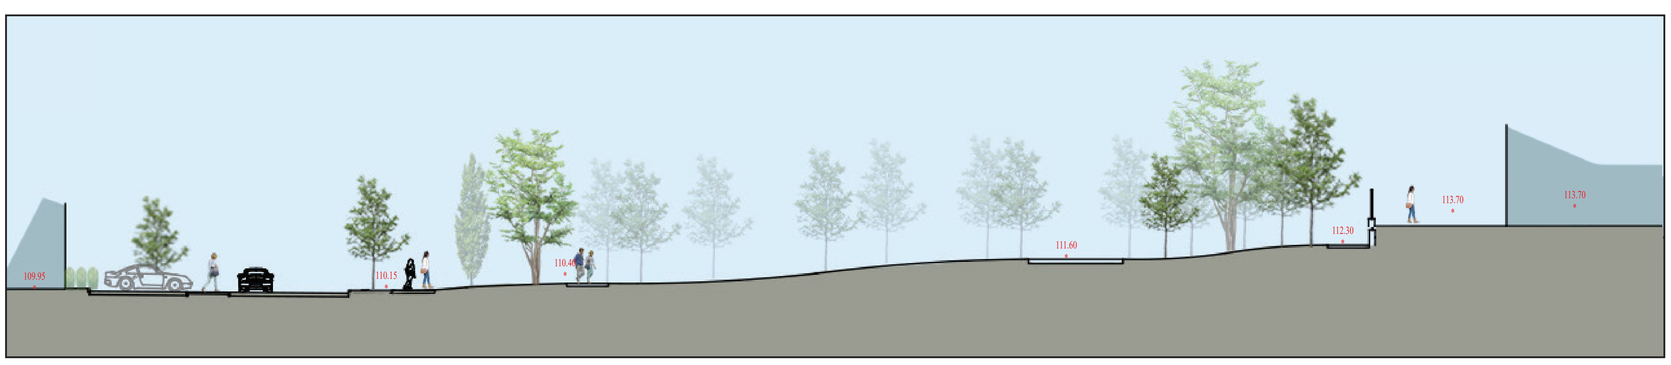


Section F-F'

Scale 1 : 150 at A0

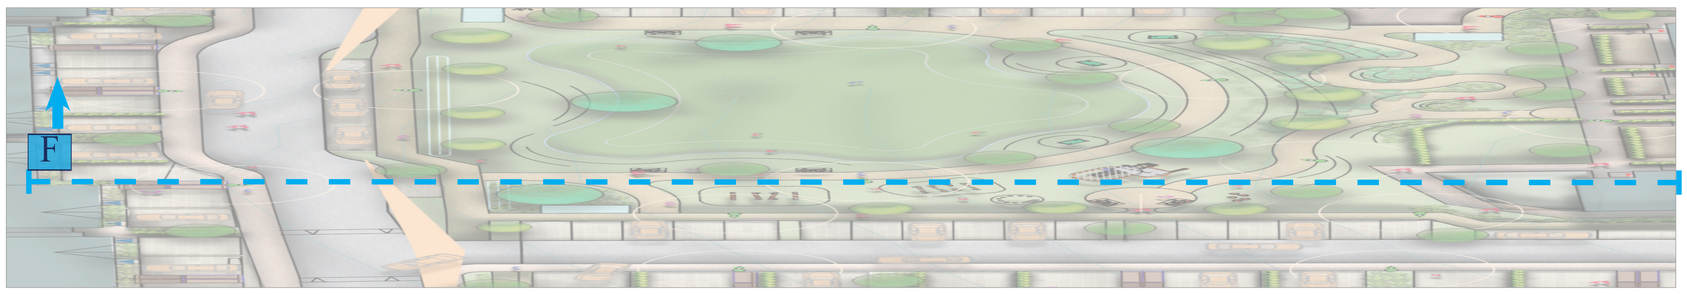

Plan View flattened to partial perspective for illustration to accompany individual sections (Not to scale)

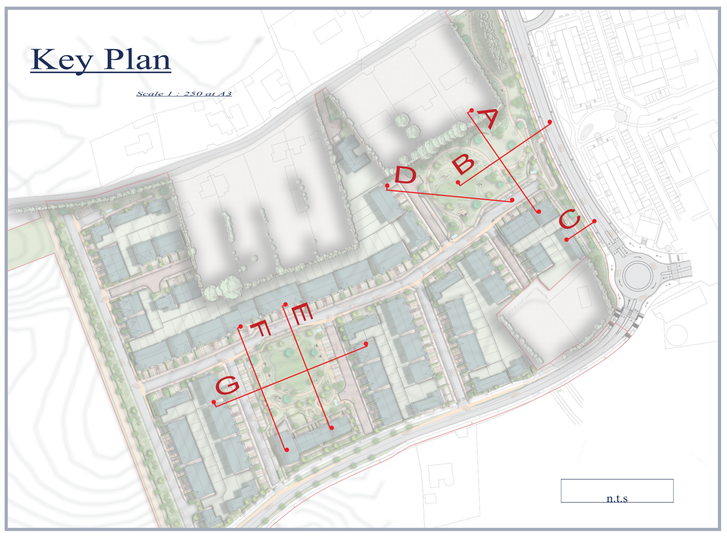

Plan View flattened to partial perspective for illustration to accompany individual sections

Project :	Residential Development (LRD) at Southgreen rd, Kildare.	Client :	Pousterle Ltd.
Drawing No.	(Planning) 26/ PL/ SG2/LRD/ 010 Rev B	Notes :	
Date :	February 24th, 2026		
Design / Checked:	AR		

Open Space Sections

Note :
Indicatve sections only. To illustrate landscape components and general contouring in open space. (Buildings shown indicatively)
Please also refer to architects drawings and engineers detailed levels.

Please refer to key plans opposite for section locations.

Hayes Ryan Landscape Architecture
Landscape Architects, Horticulture & Environmental Consultants
www.hayesryan.com
Kilmead, Athy, Co. Kildare.
info@hayesryan.com
Tel 01- 6875095