Landscape Sections

Landscape Sections

Key Plan :



Section Locations


Note :

The sections shown on the attached sheets are indicative only to illustrate key levels, ground contouring and planting effect. Please refer to engineers and architects drawings for full suite of levels. Partial building facade outlines are shown, please refer to architects sections and elevations for full details.

Scale 1 : 1250 (@A3)

Landscape Sections


Sections to Illustrate variation in Landscape levels and open space gradients

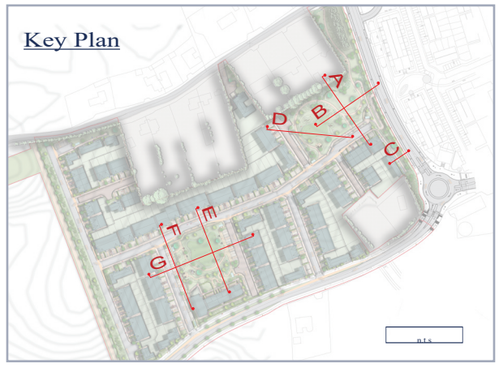



Section A-A'

Scale 1 : 250 at A3

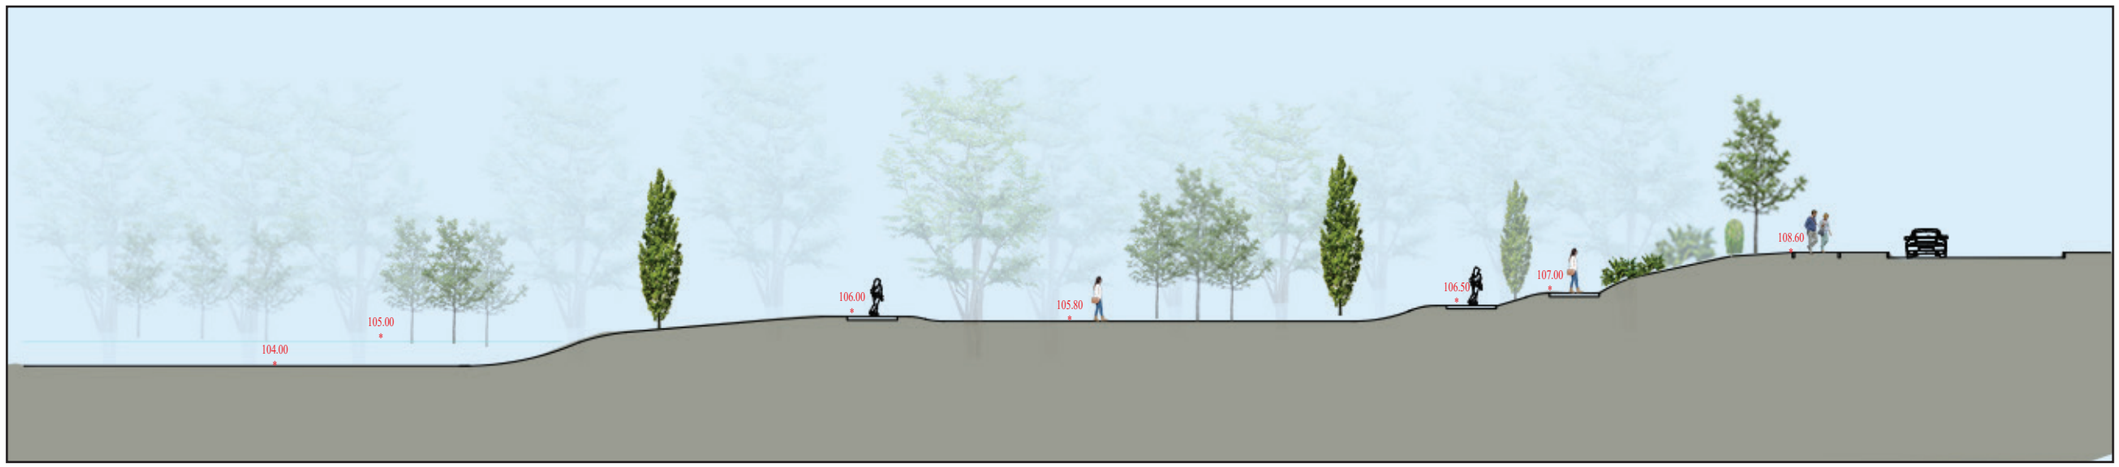

Section B-B'


Scale 1 : 250 at A3

Note :

The sections shown on the attached sheets are indicative only to illustrate key levels, ground contouring and planting effect. Please refer to engineers and architects drawings for full suite of levels. Partial building facade outlines are shown, please refer to architects sections and elevations for full details.


Landscape Sections

Sections to Illustrate variation in Landscape levels and open space gradients

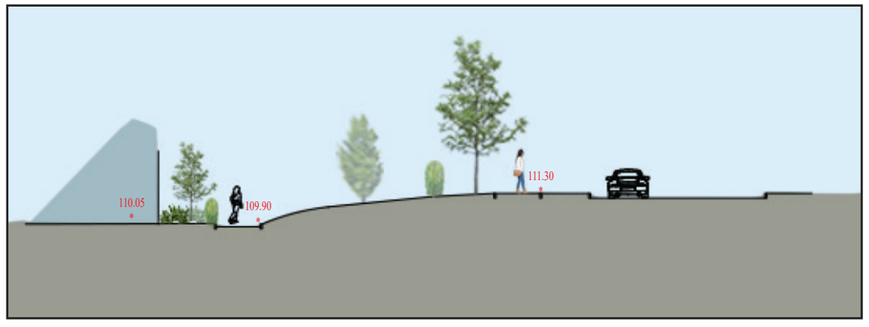

Section C-C'


Scale 1 : 250 at A3

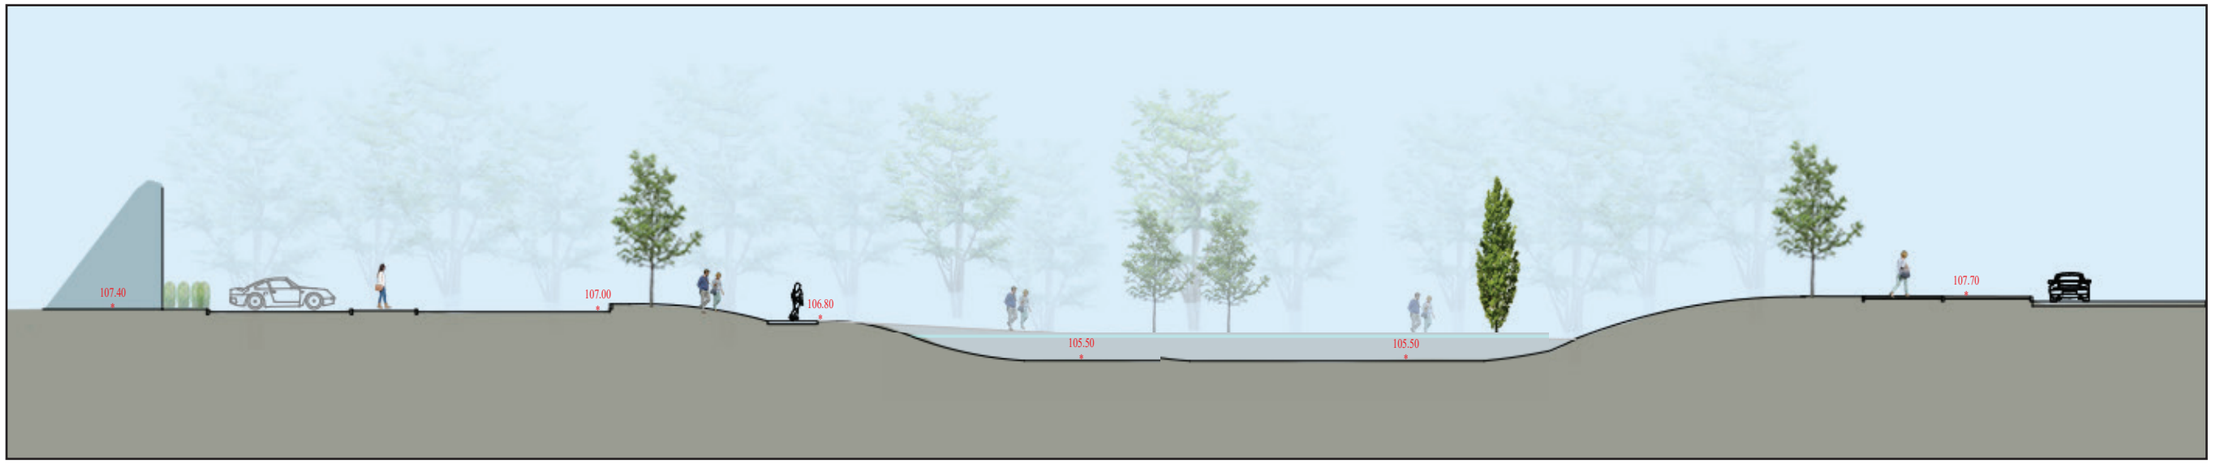

Section D-D'

Scale 1 : 250 at A3

Key Plan

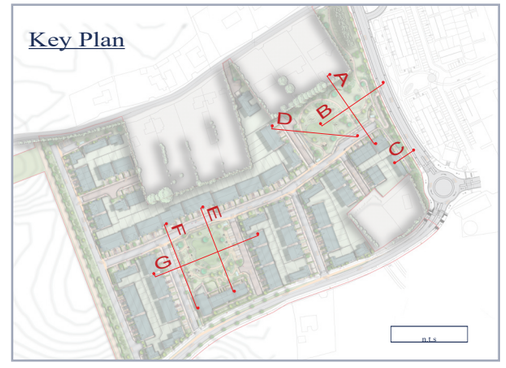


Note :

The sections shown on the attached sheets are indicative only to illustrate key levels, ground contouring and planting effect. Please refer to engineers and architects drawings for full suite of levels. Partial building facade outlines are shown, please refer to architects sections and elevations for full details.

Landscape Sections

Sections to Illustrate variation in Landscape levels and open space gradients


Key Plan

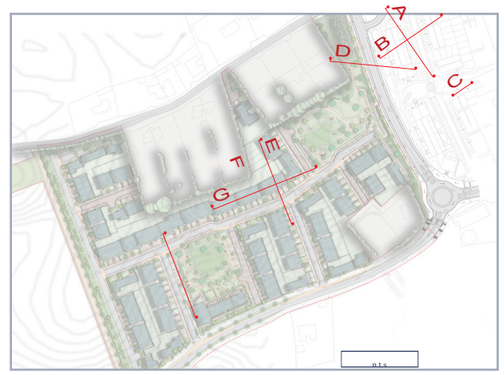



Section E-E'

Scale 1 : 250 at A3

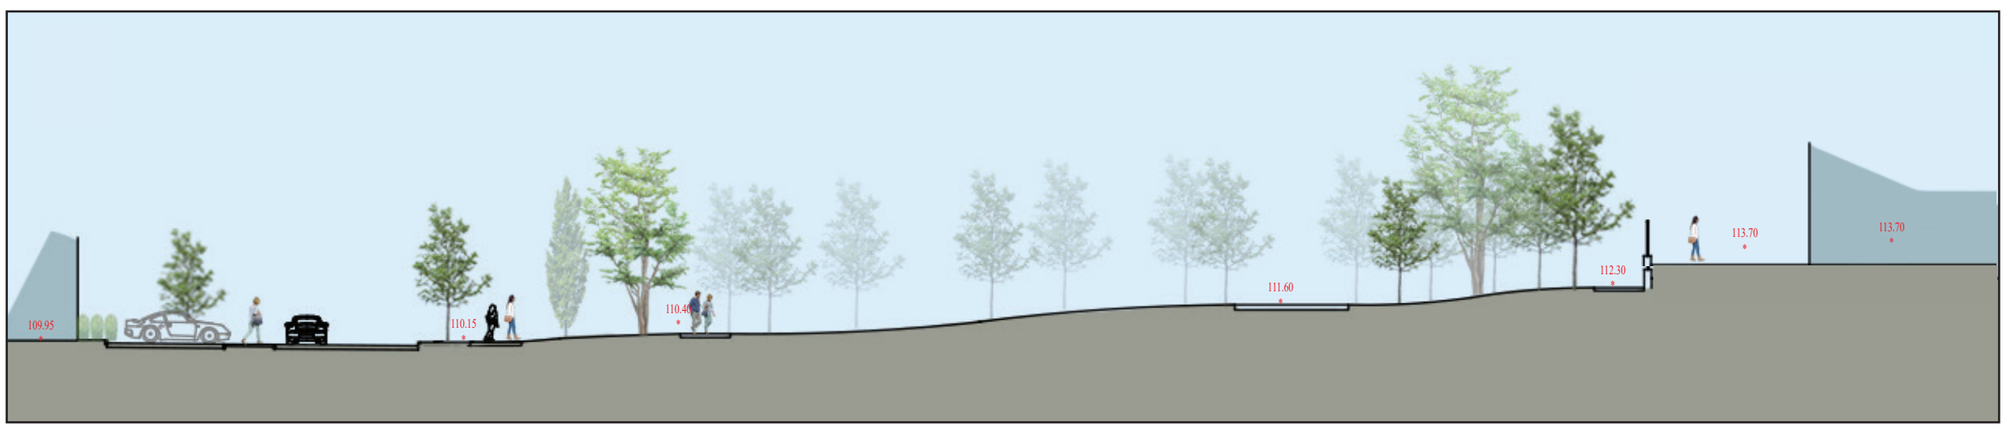

Section F-F'


Scale 1 : 250 at A3


Note :

The sections shown on the attached sheets are indicative only to illustrate key levels, ground contouring and planting effect. Please refer to engineers and architects drawings for full suite of levels. Partial building facade outlines are shown, please refer to architects sections and elevations for full details.

Landscape Sections

Sections to Illustrate variation in Landscape levels and open space gradients

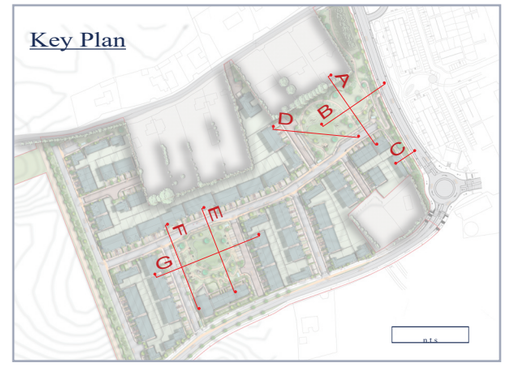

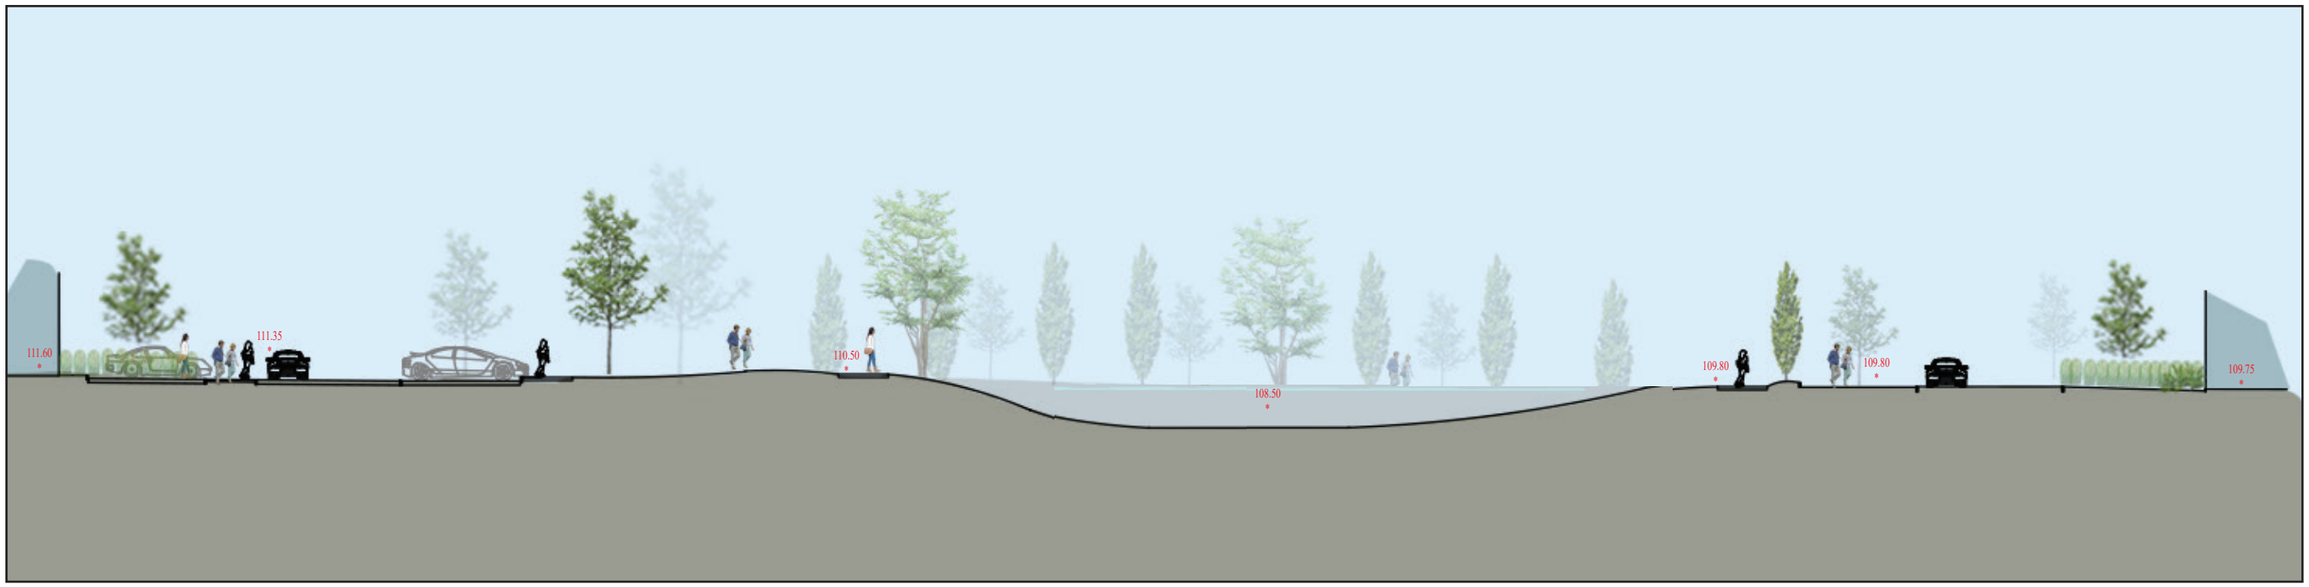

Section G-G'

Scale 1 : 250 at A3

Note :

The sections shown on the attached sheets are indicative only to illustrate key levels, ground contouring and planting effect. Please refer to engineers and architects drawings for full suite of levels. Partial building facade outlines are shown, please refer to architects sections and elevations for full details.