Ordnance Survey Ireland Licence
No. EN 0006023 © Ordnance Survey
Ireland/Government of Ireland.


This drawing should not be scaled. Dimensions to be verified on site.
Any discrepancies should be referred to the Engineer prior to work being put in hand.
This drawing is the property of Waterman Moylan Consulting Engineers Limited and is issued on the condition that it is not copied, reproduced, retained or disclosed to any unauthorized person, either wholly or in part without the consent in writing of
Waterman Moylan Consulting Engineers Limited
Block S East Point Business Park Dublin D03 H3F4 Ireland t +353 1 664 8900

NOTES:

1. DO NOT SCALE. USE FIGURED DIMENSIONS ONLY.
2. THIS DRAWING IS TO BE READ IN CONJUNCTION WITH ALL OTHER RELEVANT ARCHITECTURAL AND ENGINEERING DRAWINGS.



SITE LOCATION MAP
SCALE 1:5000

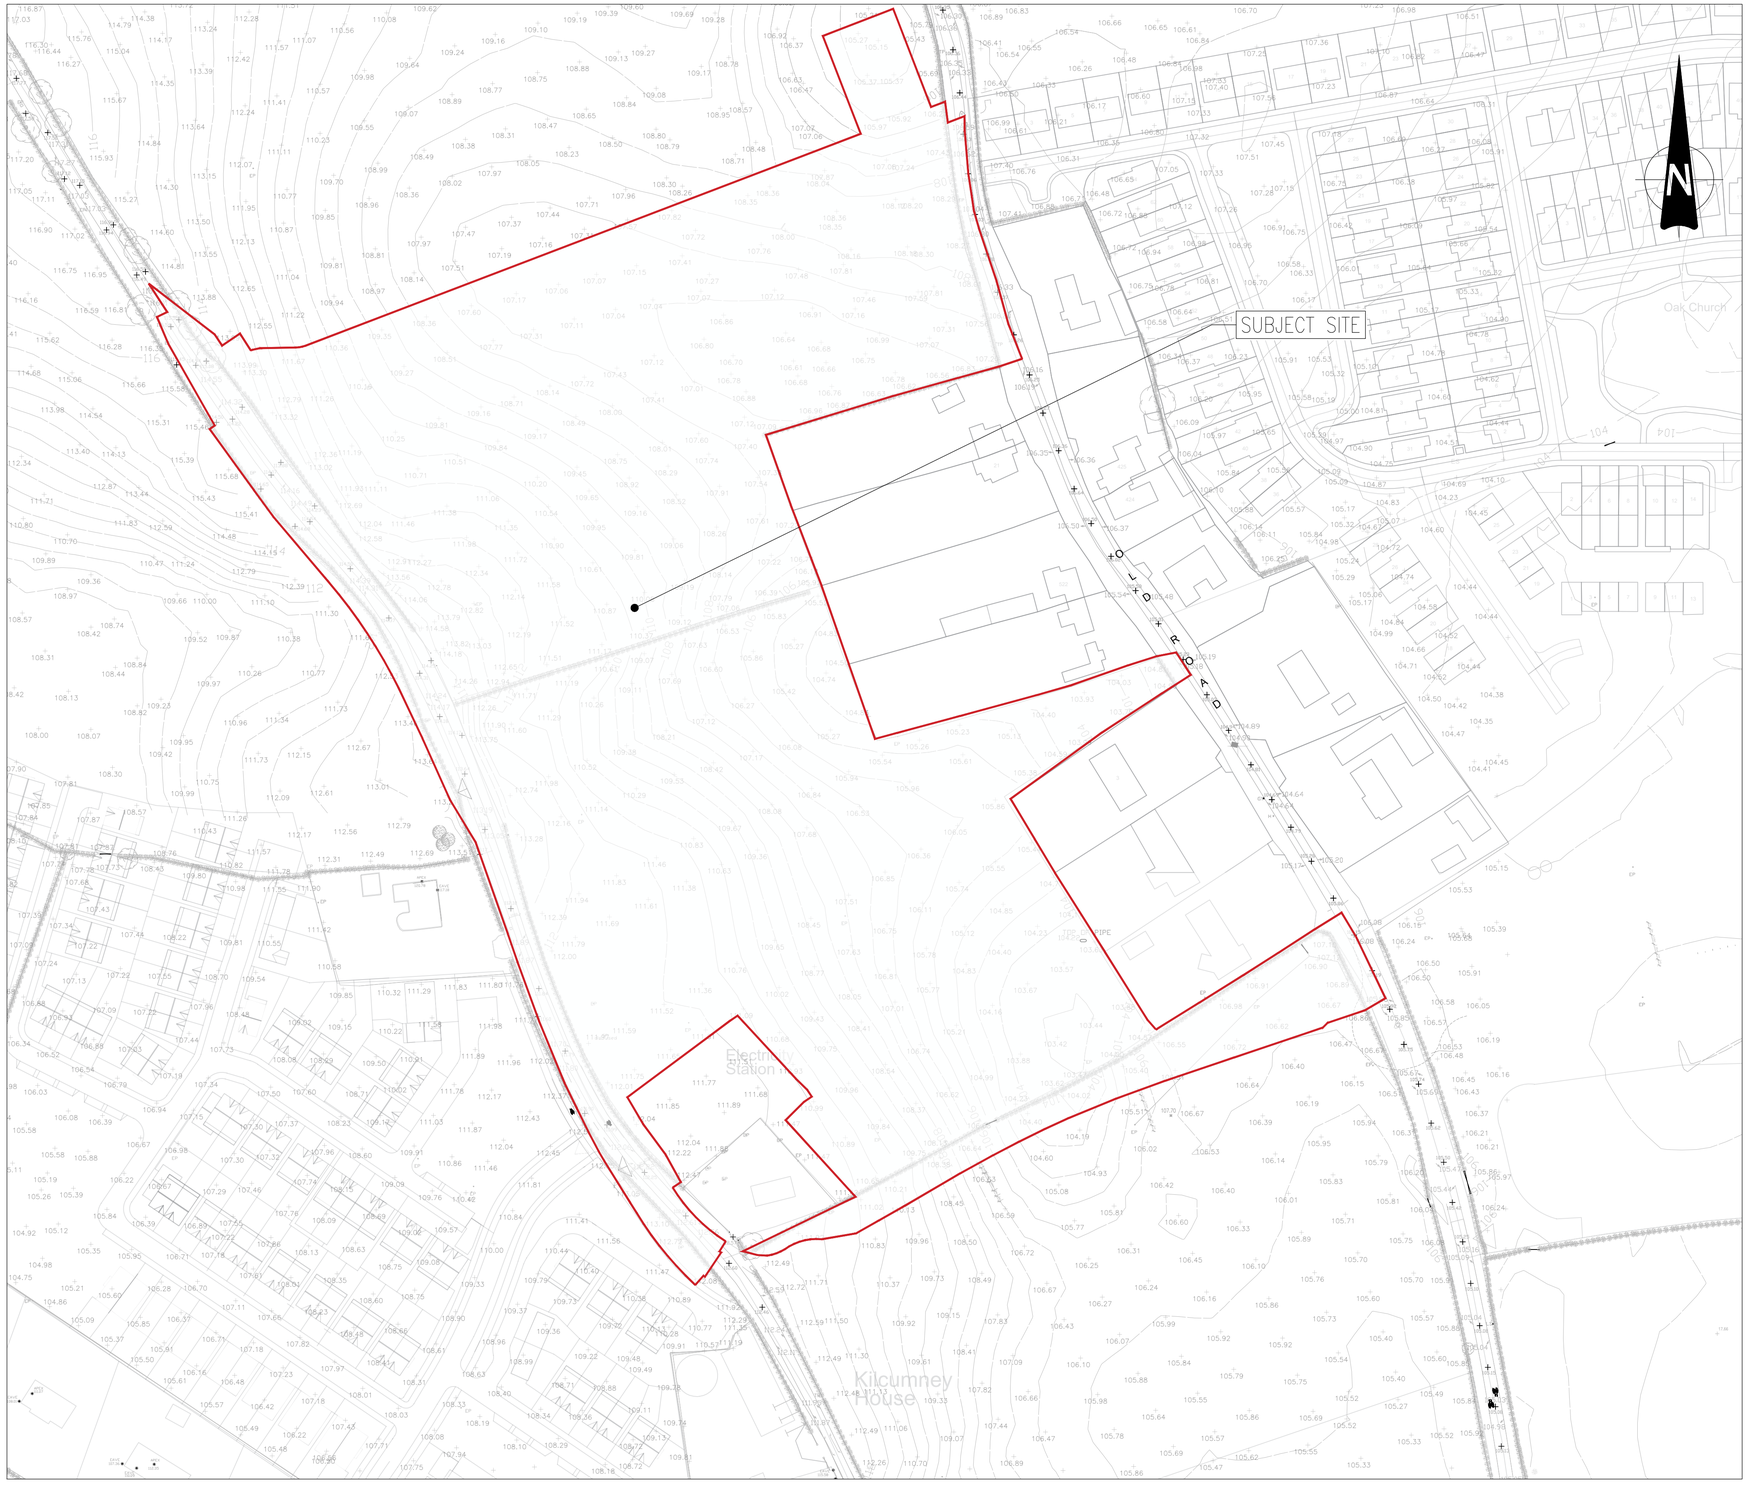

LEGEND

SITE BOUNDARY

1:5000 0 100m 200m 300m 400m 500m
1:1 0 10 20 30 40 50 60 70 80 90 100

1:1000 0 10m 20m 30m 40m 50m 60m 70m 80m 90m 100m
1:1 0 10 20 30 40 50 60 70 80 90 100

Rev	Date	Description	By	Chk
P02	02/03/2026	ISSUE FOR PLANNING	IG	IW
P01	11/07/2025	ISSUED FOR STAGE 2A PLANNING	IG	IW

Amendments

Project
SOUTHGREEN PHASE 2, KILDARE TOWN, Co. KILDARE

Title
SITE LOCATION PLAN

Client
POUSTERLE LIMITED

BLOCK S, EASTPOINT BUSINESS PARK, ALFIE BYRNE ROAD,
DUBLIN D03 H3F4 IRELAND. Tel: (01) 664 8900
Email: info@waterman-moylan.ie www.waterman-moylan.ie

Status
PLANNING

Designed By	Approved	Waterman Ref
PI	IW	25-003
Drawn By	Date	Scales @ A1
IG	JULY 2025	AS SHOWN

Project - Originator - Volume - Level - Type - Role - Number	Revision
SOU - WMC - PH2 - XX - DR - C - P0010	P02

Drawing Location: N:\Projects\25\25-003 South Green Phase 2 Site Ol\Drawings\Waterman Moylan\Civil\Planning\Autocad Drawings\SOU-WMC-PH2-XX-DR-C-P0010 - Site Location Map.dwg
Date: Mar 02, 2026 - 11:26am