This drawing should not be scaled. Dimensions to be verified on site.
Any discrepancies should be referred to the Engineer prior to work being put in hand.
This drawing is the property of Waterman Moylan Consulting Engineers Limited and is issued on the condition that it is not copied, reproduced, retained or disclosed to any unauthorized person, either wholly or in part without the consent in writing of
Waterman Moylan Consulting Engineers Limited
Block S East Point Business Park Dublin D03 H3F4 Ireland t +353 1 664 8900


Ordnance Survey Ireland Licence
No. EN 0006023 © Ordnance Survey Ireland/Government of Ireland.

NOTES:


1. DO NOT SCALE. USE FIGURED DIMENSIONS ONLY.
2. THIS DRAWING IS TO BE READ IN CONJUNCTION WITH ALL OTHER RELEVANT ARCHITECTURAL AND ENGINEERING DRAWINGS.




KEY PLAN

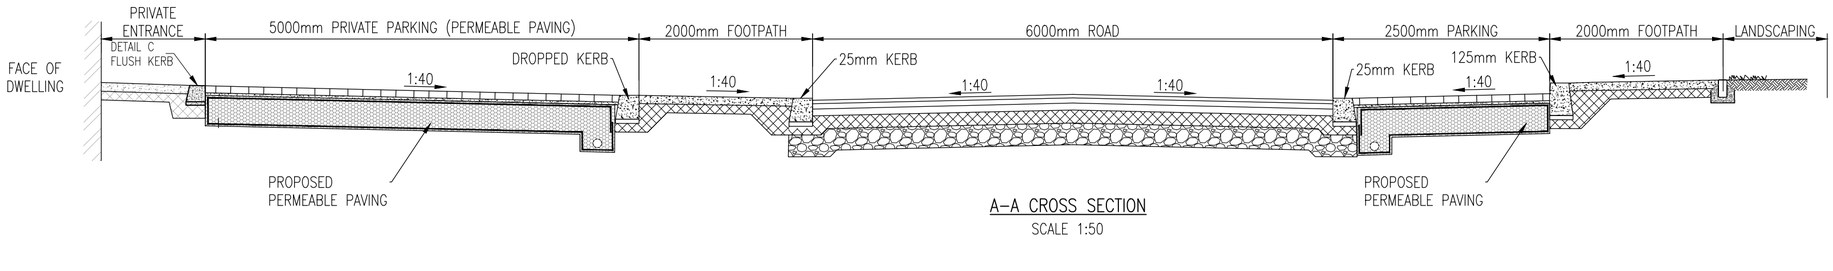


A-A CROSS SECTION
SCALE 1:50

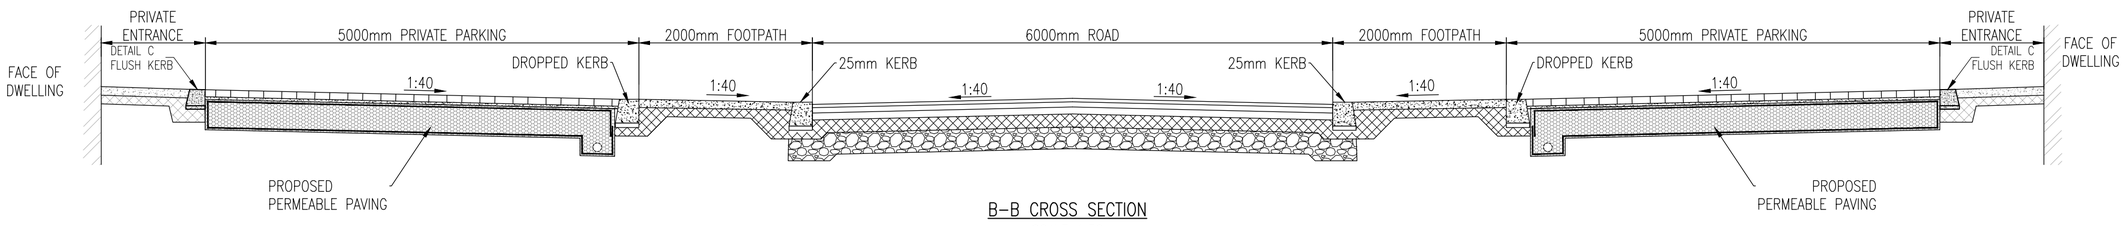


B-B CROSS SECTION
SCALE 1:50

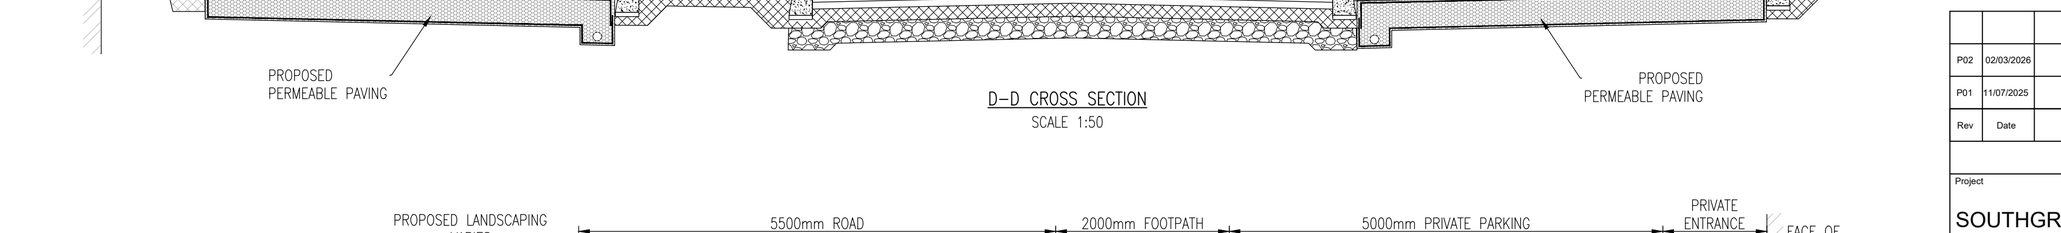

D-D CROSS SECTION
SCALE 1:50

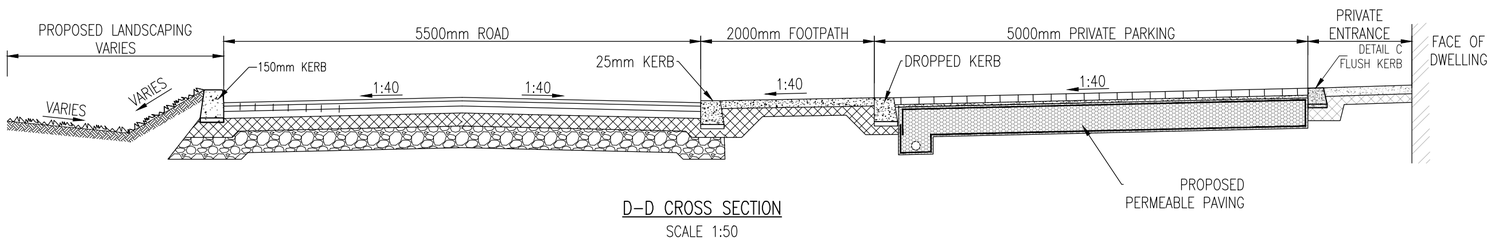

D-D CROSS SECTION
SCALE 1:50

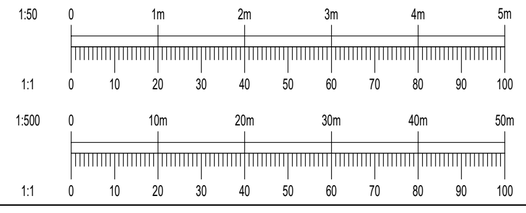

Rev	Date	Description	By	Chk
P02	02/03/2026	ISSUE FOR PLANNING	IG	IW
P01	11/07/2025	ISSUED FOR STAGE 2A PLANNING	IG	IW

Amendments

Project
SOUTHGREEN PHASE 2, KILDARE TOWN, Co. KILDARE

Title
TYPICAL ROAD CROSS SECTIONS

Client
POUSTERLE LIMITED

BLOCK S, EASTPOINT BUSINESS PARK, ALFIE BYRNE ROAD,
DUBLIN D03 H3F4 IRELAND. Tel: (01) 664 8900
Email: info@waterman-moylan.ie www.waterman-moylan.ie

Status
PLANNING

Designed By	Approved	Waterman Ref
PI	IW	25-003
Drawn By	Date	Scales @ A1
IG	JULY 2025	AS SHOWN

Project - Originator - Volume - Level - Type - Role - Number	Revision
SOU - WMC - PH2 - XX - DR - C - P0111	P02

Drawing Location: N:\Projects\25\25-003 South Green Phase 2 Site O\Drawings\Waterman Moylan\Civil\Planning\Autocad Drawings\SOU-WMC-PH2-XX-DR-C-P0111 - Typical Road Cross-Sections.dwg
Date: Mar 02, 2026 - 11:25am