

NOTES:

1. DO NOT SCALE. USE FIGURED DIMENSIONS ONLY.
2. THIS DRAWING IS TO BE READ IN CONJUNCTION WITH ALL OTHER RELEVANT ARCHITECTURAL AND ENGINEERING DRAWINGS.

This drawing should not be scaled. Dimensions to be verified on site.
Any discrepancies should be referred to the Engineer prior to work being put in hand.
This drawing is the property of Waterman Moylan Consulting Engineers Limited and is issued on the condition that it is not copied, reproduced, retained or disclosed to any unauthorized person, either wholly or in part without the consent in writing of
Waterman Moylan Consulting Engineers Limited
Block S East Point Business Park Dublin D03 H3F4 Ireland t +353 1 664 8900

Ordnance Survey Ireland Licence No. EN 0006023 © Ordnance Survey Ireland/Government of Ireland.

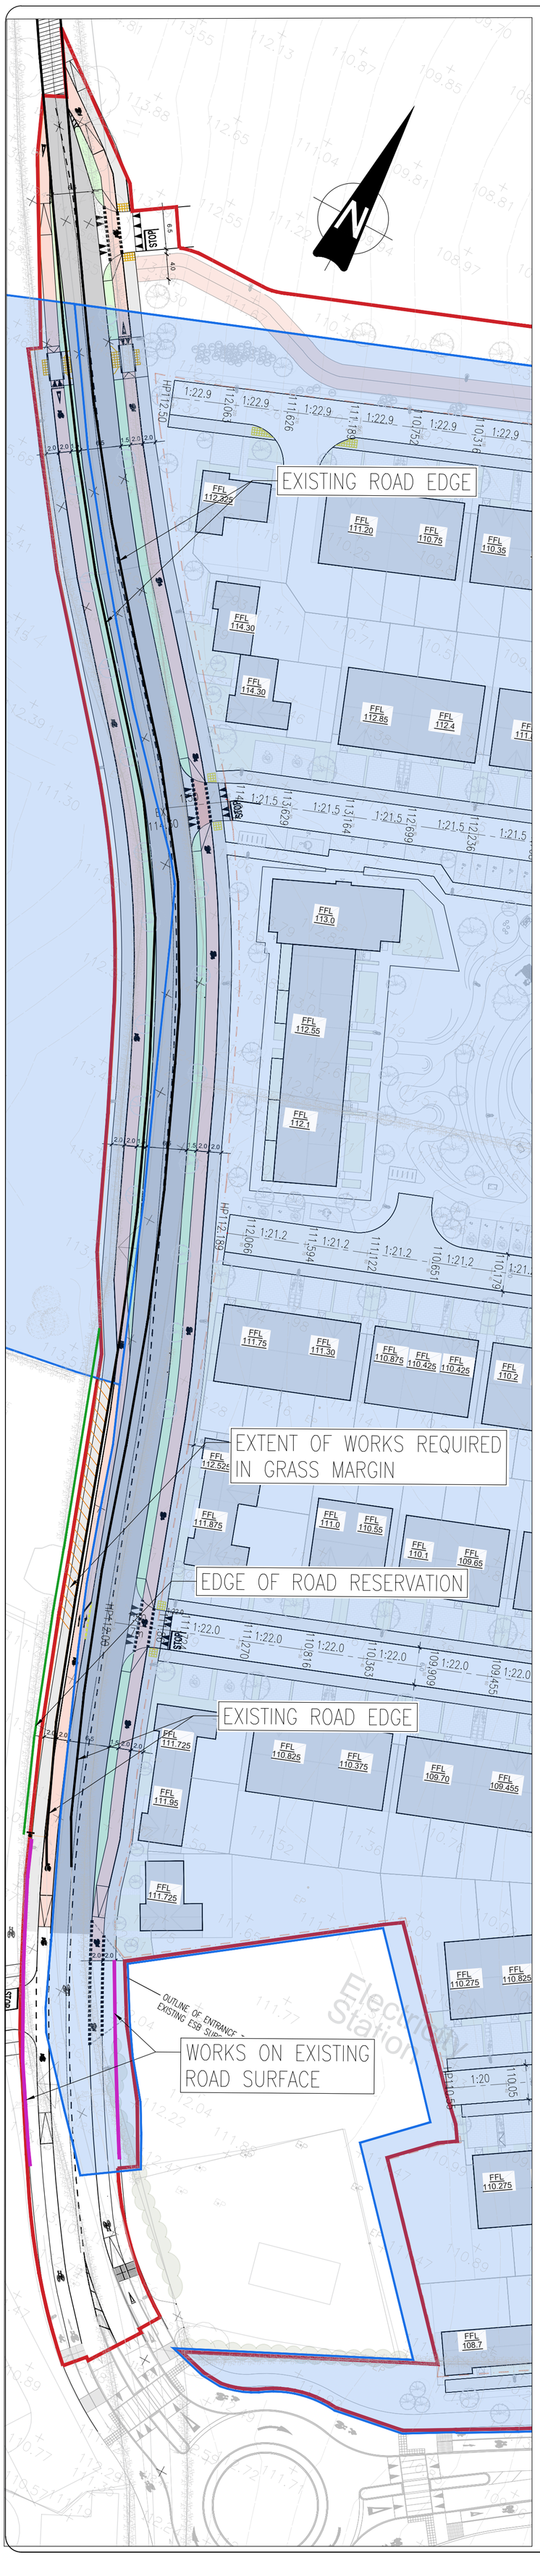

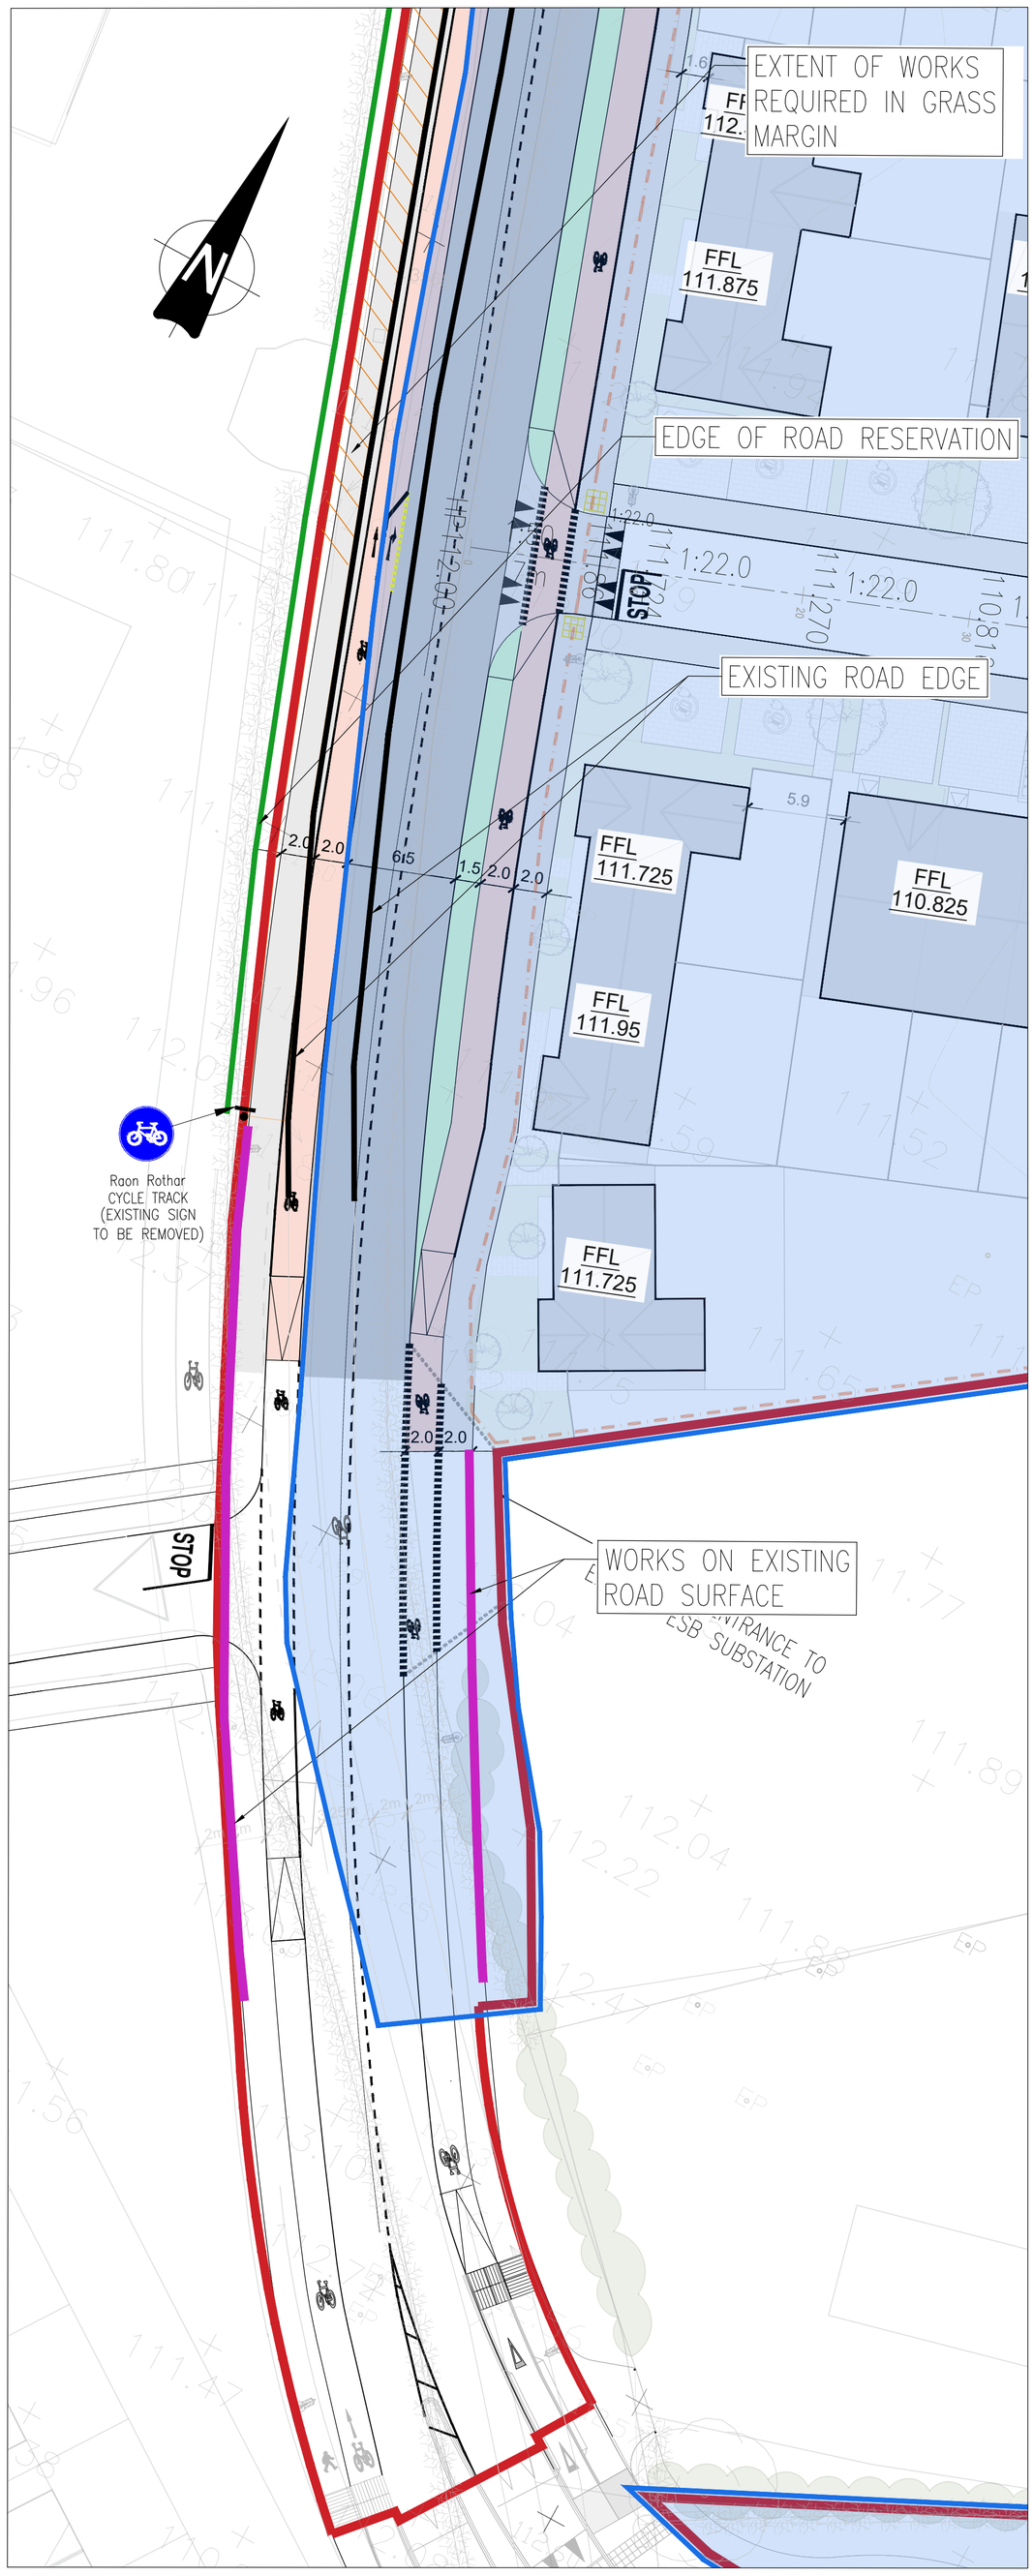

SOUTHERN SECTION
SCALE 1:250

LEGEND:

- SITE BOUNDARY
- LAND OWNERSHIP BOUNDARY
- EXISTING ROAD EDGE
- EDGE OF ROAD RESERVATION
- WORKS ON EXISTING ROAD SURFACE
- WORKS WITHIN CLIENT OWNERSHIP
- EXTENT OF WORKS REQUIRED IN GRASS MARGIN

1:250 0 5m 10m 15m 20m 25m
1:1 0 10 20 30 40 50 60 70 80 90 100
1:500 0 10m 20m 30m 40m 50m
1:1 0 10 20 30 40 50 60 70 80 90 100

Rev	Date	Description	By	Chk
P01	18/06/2026	BLUE LINE UPDATE - CENTRE OF ROAD	PI	IW
P01	15/06/2026	ISSUE FOR FURTHER INFORMATION REQUEST	IG	IW

Amendments

Project
SOUTHGREEN PHASE 2, KILDARE TOWN, Co. KILDARE

Title
LAND OWNERSHIP BOUNDARIES ALONG SOUTH GREEN ROAD

Client
POUSTERLE LIMITED

BLOCK S, EASTPOINT BUSINESS PARK, ALFIE BYRNE ROAD,
DUBLIN D03 H3F4 IRELAND. Tel: (01) 664 8900
Email: info@waterman-moylan.ie www.waterman-moylan.ie

Status: PLANNING

Designed By	Approved	Waterman Ref
PI	IW	25-003
Drawn By	Date	Scales @ A1
IG	JUNE 2026	AS SHOWN

Project - Originator - Volume - Level - Type - Role - Number	Revision
SOU - WMC - PH2 - XX - DR - C - P0114	P02

Drawing Location: N:\Projects\25\25-003 South Green Phase 2 Site O\Drawings\Waterman Moylan\Civil\Planning\Autocad Drawings\SOU-WMC-PH2-XX-DR-C-P0114 - Land Ownership Boundaries Along South Green Rd..dwg
Date: Jun 18, 2026 - 9:08am