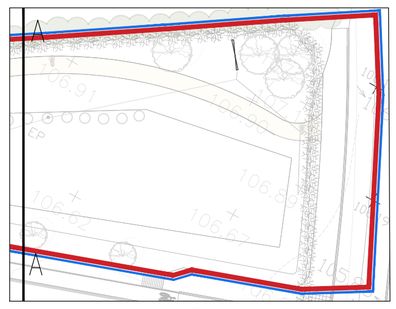


INSET A

NOTES:

1. DO NOT SCALE. USE FIGURED DIMENSIONS ONLY.
2. THIS DRAWING IS TO BE READ IN CONJUNCTION WITH ALL OTHER RELEVANT ARCHITECTURAL AND ENGINEERING DRAWINGS.

This drawing should not be scaled. Dimensions to be verified on site.
Any discrepancies should be referred to the Engineer prior to work being put in hand.
This drawing is the property of Waterman Moylan Consulting Engineers Limited and is issued on the condition that it is not copied, reproduced, retained or disclosed to any unauthorized person, either wholly or in part without the consent in writing of
Waterman Moylan Consulting Engineers Limited
Block S East Point Business Park Dublin D03 H3F4 Ireland t +353 1 664 8900

Ordnance Survey Ireland Licence
No. EN 0006023 © Ordnance Survey Ireland/Government of Ireland.

RUS058CR SEGREGATED CYCLE AND PEDESTRIAN ROUTE (CYCLE ON RIGHT)

F403

RUS027

F204 DISABLED PERSONS' PARKING


W002R SIDE ROAD RIGHT (EXISTING SIGN TO BE REMOVED)

W070L ROAD NARROWS ON LEFT (EXISTING SIGN TO BE REMOVED)

Raon Rothar CYCLE TRACK (EXISTING SIGN TO BE REMOVED)


OUTLINE OF ENTRANCE TO EXISTING ESB SUBSTATION

IDEALLY SIGNS SHOULD BE SET AT THE BACK OF THE FOOTPATH OR AT LEAST 450MM FROM THE EDGE OF CARRIAGEWAY UNLESS OTHERWISE STATED

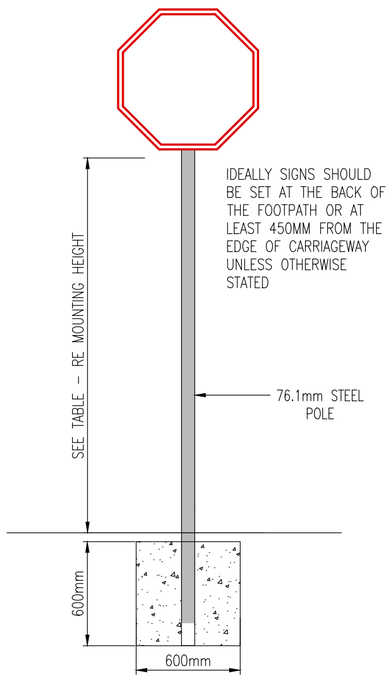

TYPICAL MOUNTING ARRANGEMENT FOR SIGNS IN VERGES AND FOOTPATHS INCLUDING FOUNDATION DETAILS
SCALE 1:25

NOTE:
POLE FOUNDATION 600MM X 600MM X 600MM DP LEAN MIX CONCRETE

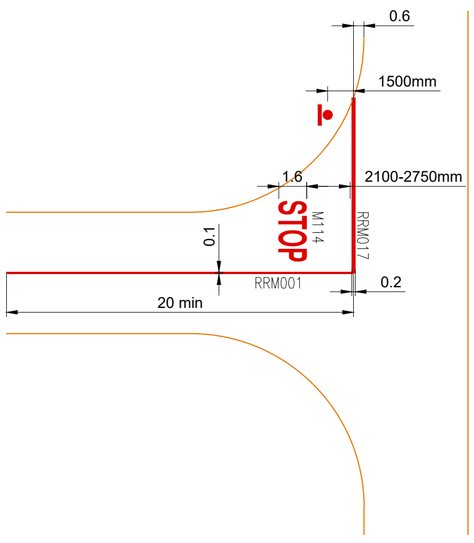

PRIORITY CONTROLLED STOP JUNCTION
SCALE 1:250

RUS027 STOP

F403 SLOW ZONE

F204 DISABLED PERSONS' PARKING

PROPOSED SIGNAGE

1:500 0 10m 20m 30m 40m 50m
1:1 0 10 20 30 40 50 60 70 80 90 100

Rev	Date	Description	By	Chk
P03	02/03/2026	ISSUE FOR PLANNING	IG	IW
P02	26/01/2026	ISSUE TO QUALITY AUDITOR	IG	IW
P01	11/07/2025	ISSUED FOR STAGE 2A PLANNING	IG	IW

Amendments

Project
SOUTHGREEN PHASE 2, KILDARE TOWN, Co. KILDARE

Title
PROPOSED ROAD MARKINGS AND SIGNAGE

Client
POUSTERLE LIMITED

BLOCK S, EASTPOINT BUSINESS PARK, ALFIE BYRNE ROAD, DUBLIN D03 H3F4 IRELAND. Tel: (01) 664 8900
Email: info@waterman-moylan.ie www.waterman-moylan.ie

Status: PLANNING

Designed By	Approved	Waterman Ref
PI	IW	25-003
Drawn By	Date	Scales @ A1
IG	JULY 2025	1:500

Project - Originator - Volume - Level - Type - Role - Number: SOU - WMC - PH2 - XX - DR - C - P0130
Revision: P03

Drawing Location: N:\Projects\25\25-003 South Green Phase 2 Site O\Drawings\Waterman Moylan\Civil\Planning\Autocad Drawings\SOU-WMC-PH2-XX-DR-C-P0130 - Proposed Road Markings & Signage.dwg
Date: Mar 02, 2026 - 11:26am