




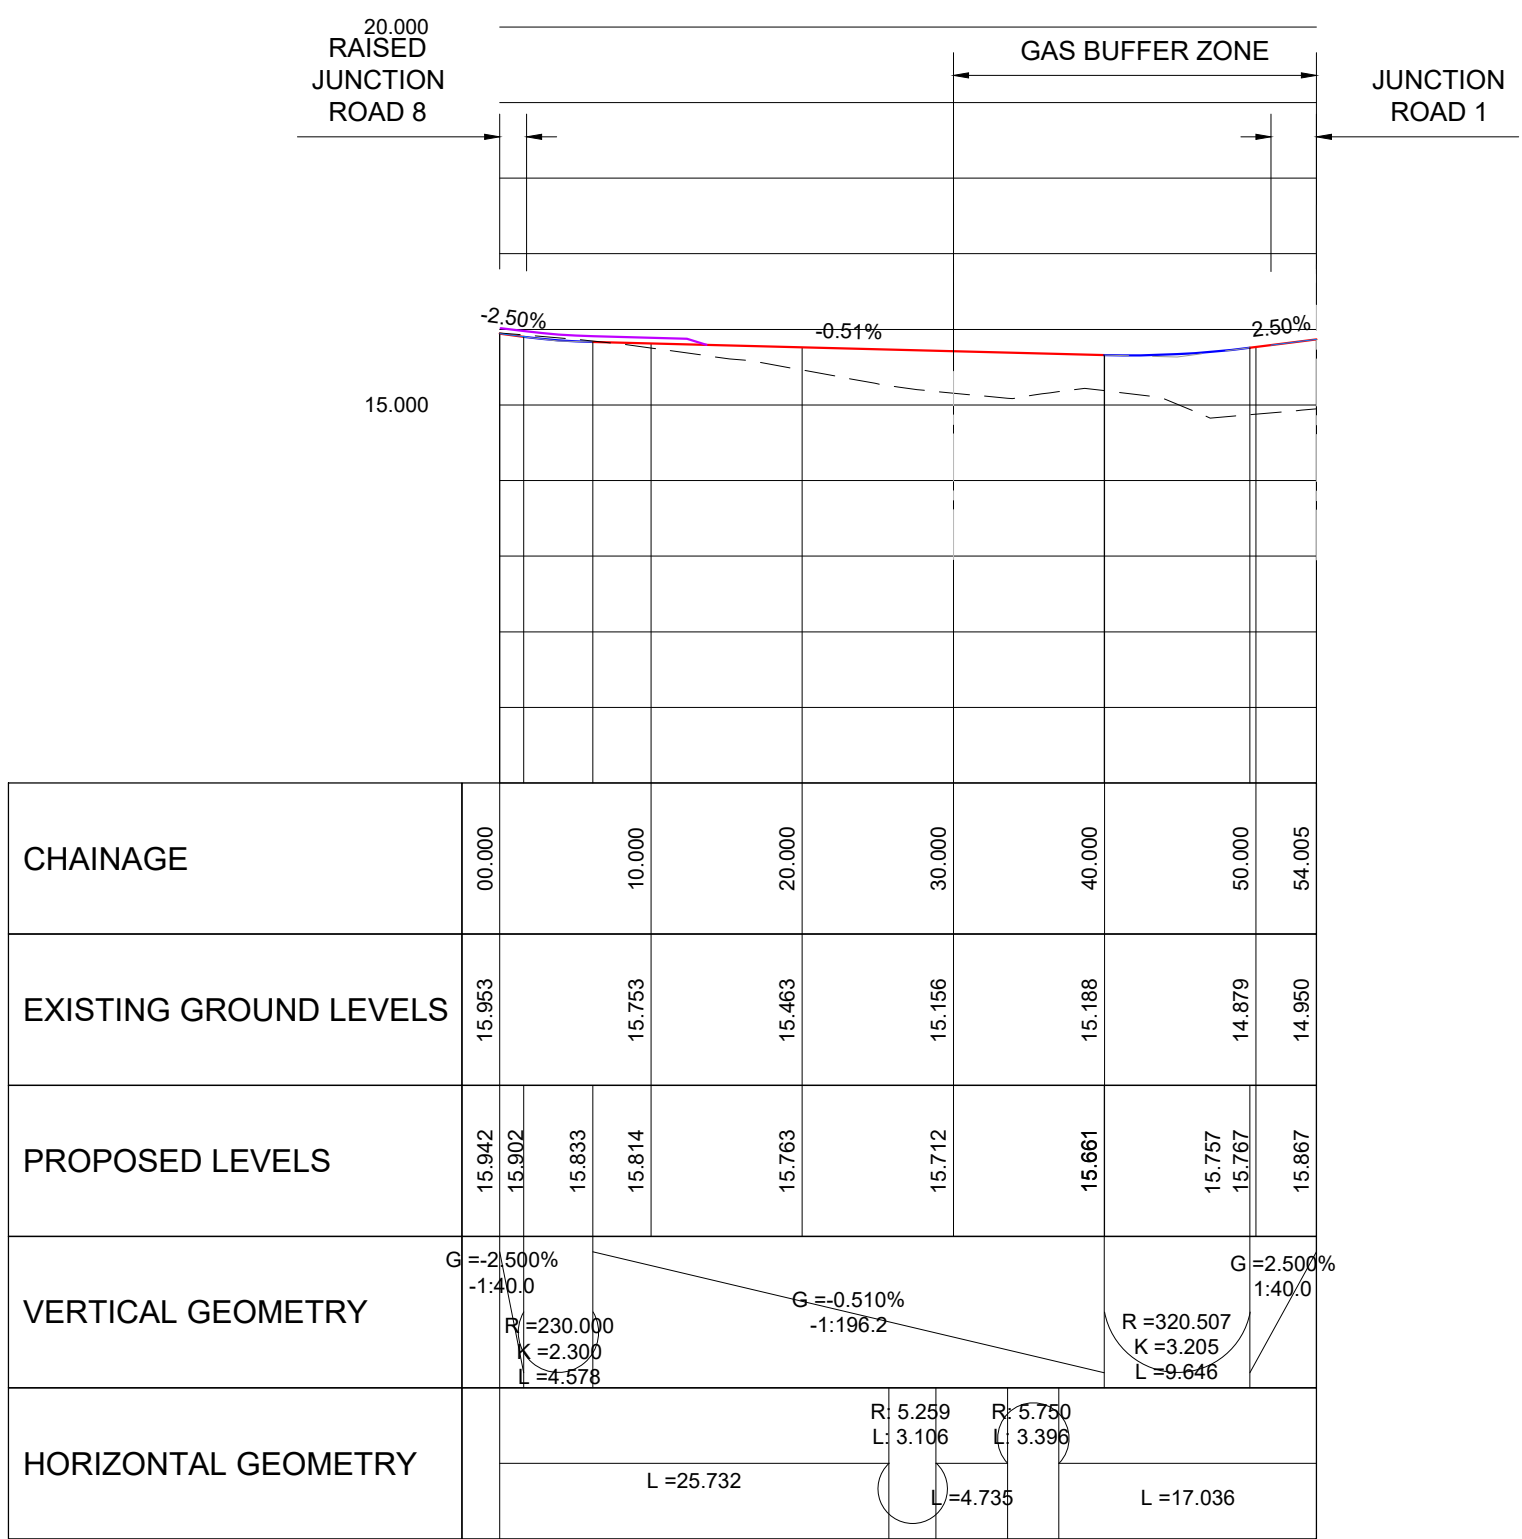

ROAD 013 LONGSECTION
SCALE: H 1:500, V 1:100.
DATUM: 10.000

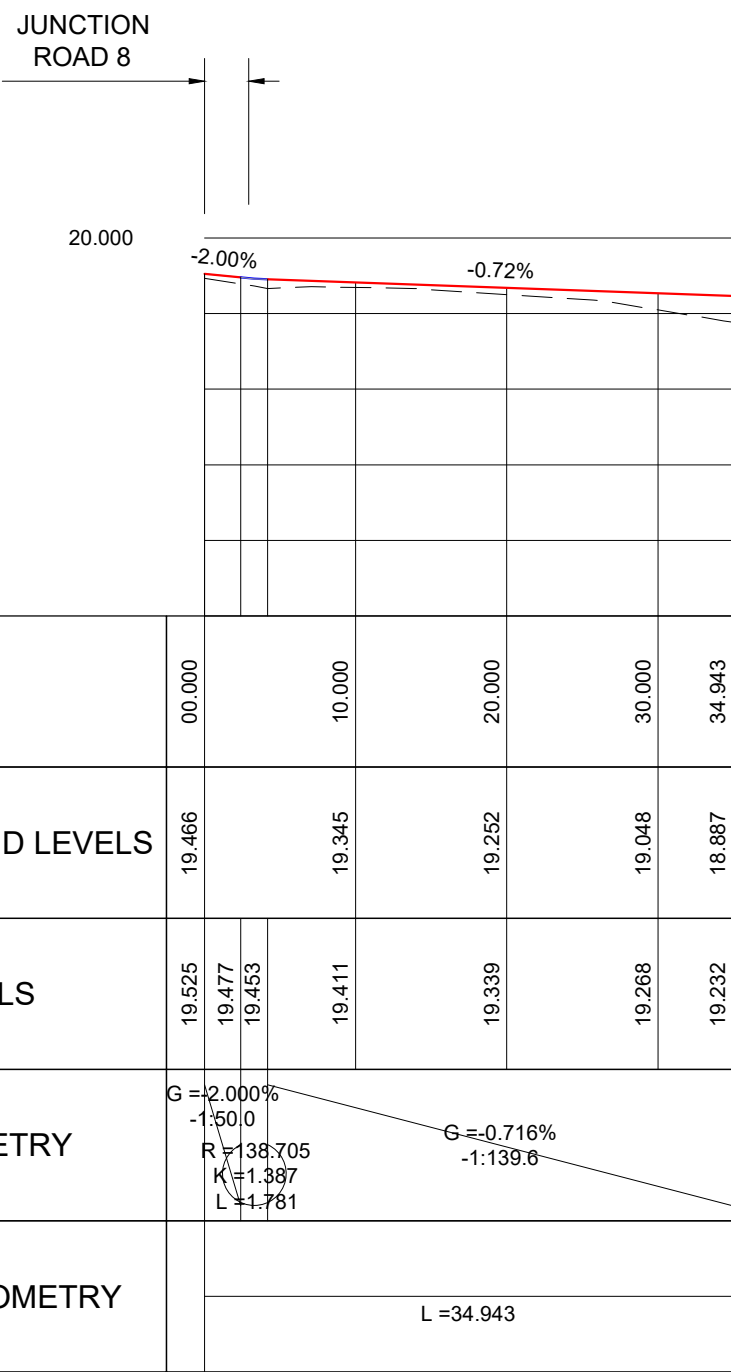

ROAD 014 LONGSECTION
SCALE: H 1:500, V 1:100.
DATUM: 15.000

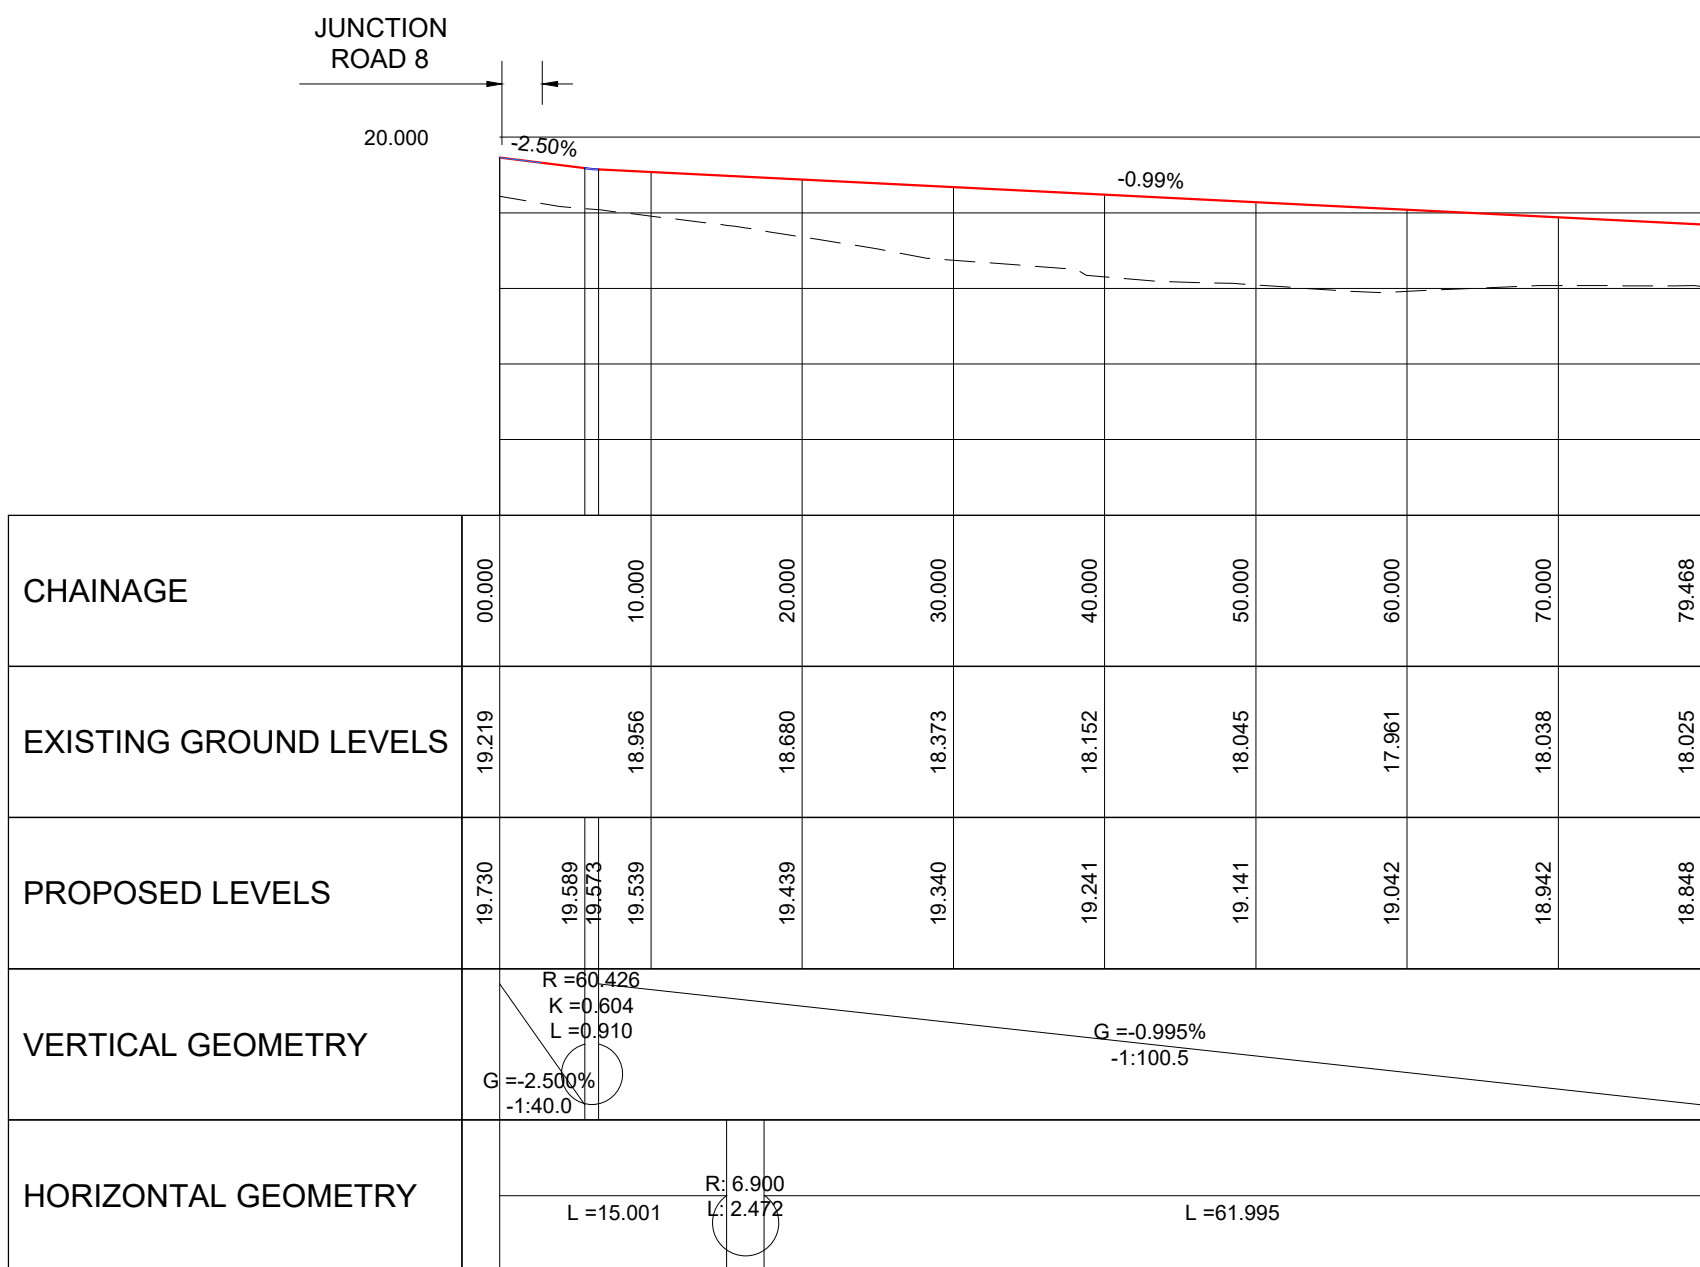


ROAD 009 LONGSECTION
SCALE: H 1:500, V 1:100.
DATUM: 15.000

GENERAL NOTES:

1. ALL DIMENSIONS ARE IN METERS UNLESS NOTED OTHERWISE.
2. ALL LEVELS ARE TO MALIN HEAD DATUM.
3. ONLY WRITTEN DIMENSIONS SHALL BE USED. NO DIMENSIONS SHALL BE SCALED FROM THE DRAWINGS.
4. CONTRACTOR TO CHECK ALL DIMENSIONS ON SITE.
5. ALL COORDINATES ARE TO IRISH TRANSVERSE MERCATOR
6. ALL DRAWINGS ARE TO BE READ IN CONJUNCTION WITH THE PROJECT SPECIFICATIONS.
7. COPYRIGHT OSL.

LEGEND:

- — — — — PROPOSED FINISHED ROAD PROFILE
- — — — — EXISTING GROUND PROFILE

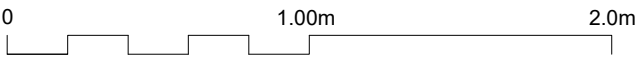

P04	03.04.26	ISSUED FOR PLANNING		BJM	DB DB
P03	25.02.26	ISSUED FOR INFORMATION		BJM	DB DB
P02	13.10.25	ISSUED FOR SECTION 32B		BJM	DB DB
P01	30.09.25	ISSUED FOR INFORMATION		BJM	DB DB

REV	DATE	DESCRIPTION	BY	CHKD	AUTH
-----	------	-------------	----	------	------

OSL-BUTLER
CONSULTING ENGINEERS

Civil, Structural & Project Engineering Services
Unit 38 Eastgate Drive, Little Island, Cork T45 Y049
Tel: +353 21 4297672

CLIENT

HOMELAND PROJECTS LTD.

PROJECT

LARGE-SCALE RESIDENTIAL DEVELOPMENT
AT CAHERANARDISH, LIMERICK
COUNTY LIMERICK

TITLE

PROPOSED ROADS LONGITUDINAL
SECTIONS - SHEET 4

PURPOSE

FOR PLANNING

ORIGINAL SCALE

A1 - AS SHOWN

ORIGINAL ISSUE DATE

30.09.2025

STATUS	DRAWING NO	REV
S2	24051-OSL-11-DR-C-1114	P04