


- GENERAL NOTES:
1. ALL DIMENSIONS ARE IN METERS UNLESS NOTED OTHERWISE.
 2. ALL LEVELS ARE TO MALIN HEAD DATUM.
 3. ONLY WRITTEN DIMENSIONS SHALL BE USED. NO DIMENSIONS SHALL BE SCALED FROM THE DRAWINGS.
 4. CONTRACTOR TO CHECK ALL DIMENSIONS ON SITE.
 5. ALL COORDINATES ARE TO IRISH TRANSVERSE MERCATOR
 6. ALL DRAWINGS ARE TO BE READ IN CONJUNCTION WITH THE PROJECT SPECIFICATIONS.
 7. COPYRIGHT OSL.


LEGEND:

— PROPOSED ROAD LEVEL


- - - - - EXISTING GROUND LEVEL

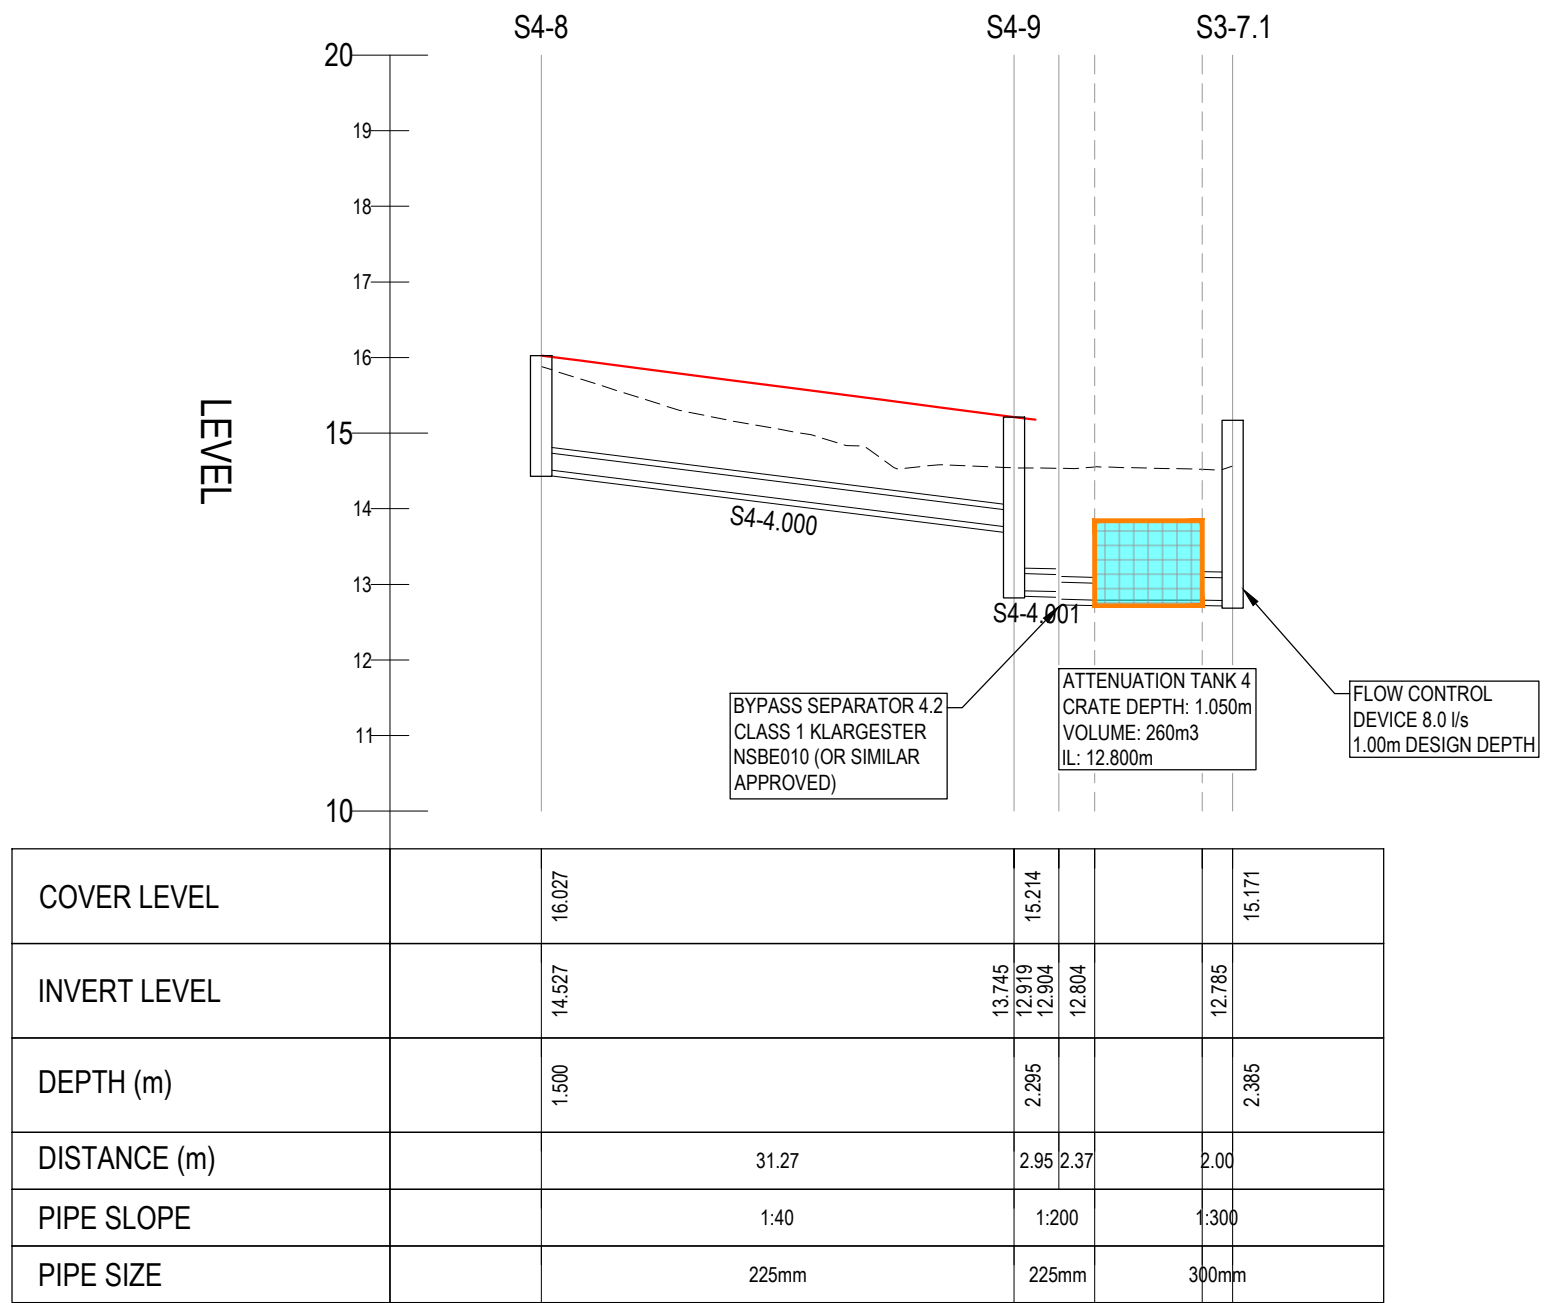


S4-8 - S3-7.1 LONGITUDINAL SECTION
SCALE: H 1:500,V 1:100. DATUM: 10.000

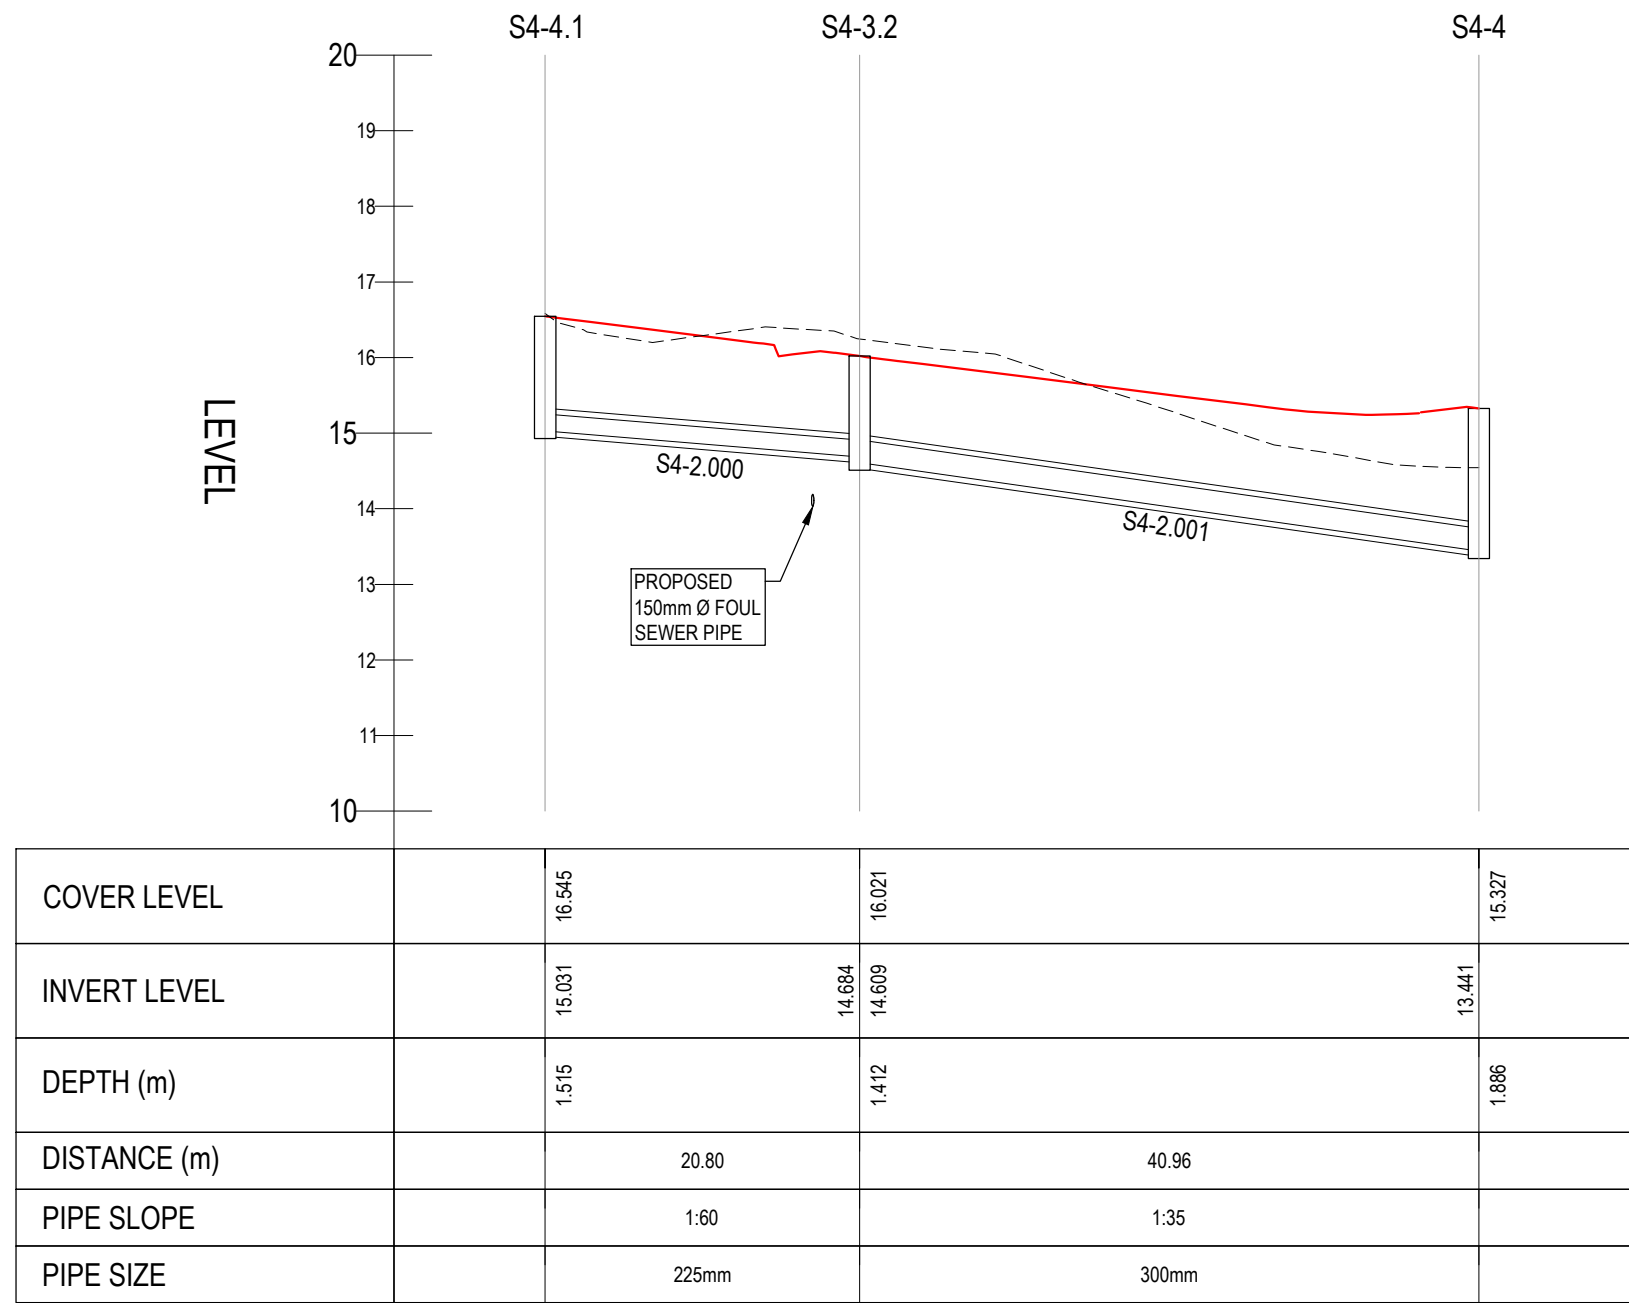


S4-4.1 - S4-4 LONGITUDINAL SECTION
SCALE: H 1:500,V 1:100. DATUM: 10.000

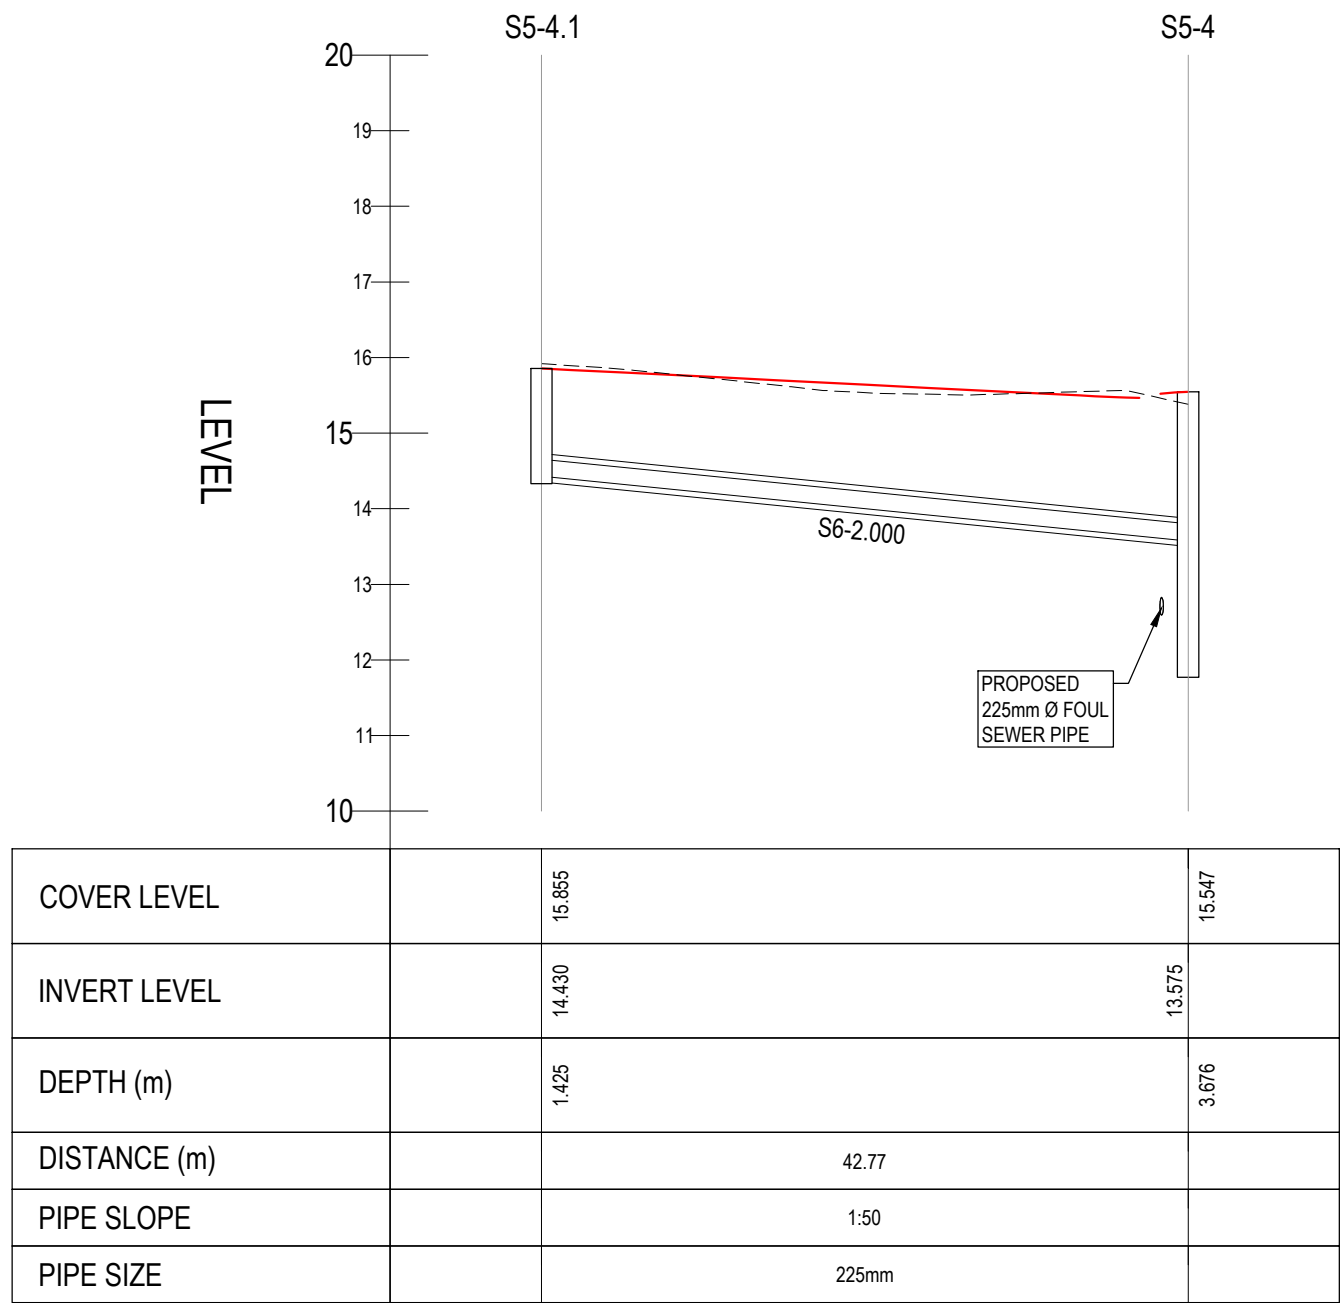

S5-4.1 - S5-4 LONGITUDINAL SECTION
SCALE: H 1:500,V 1:100. DATUM: 10.000

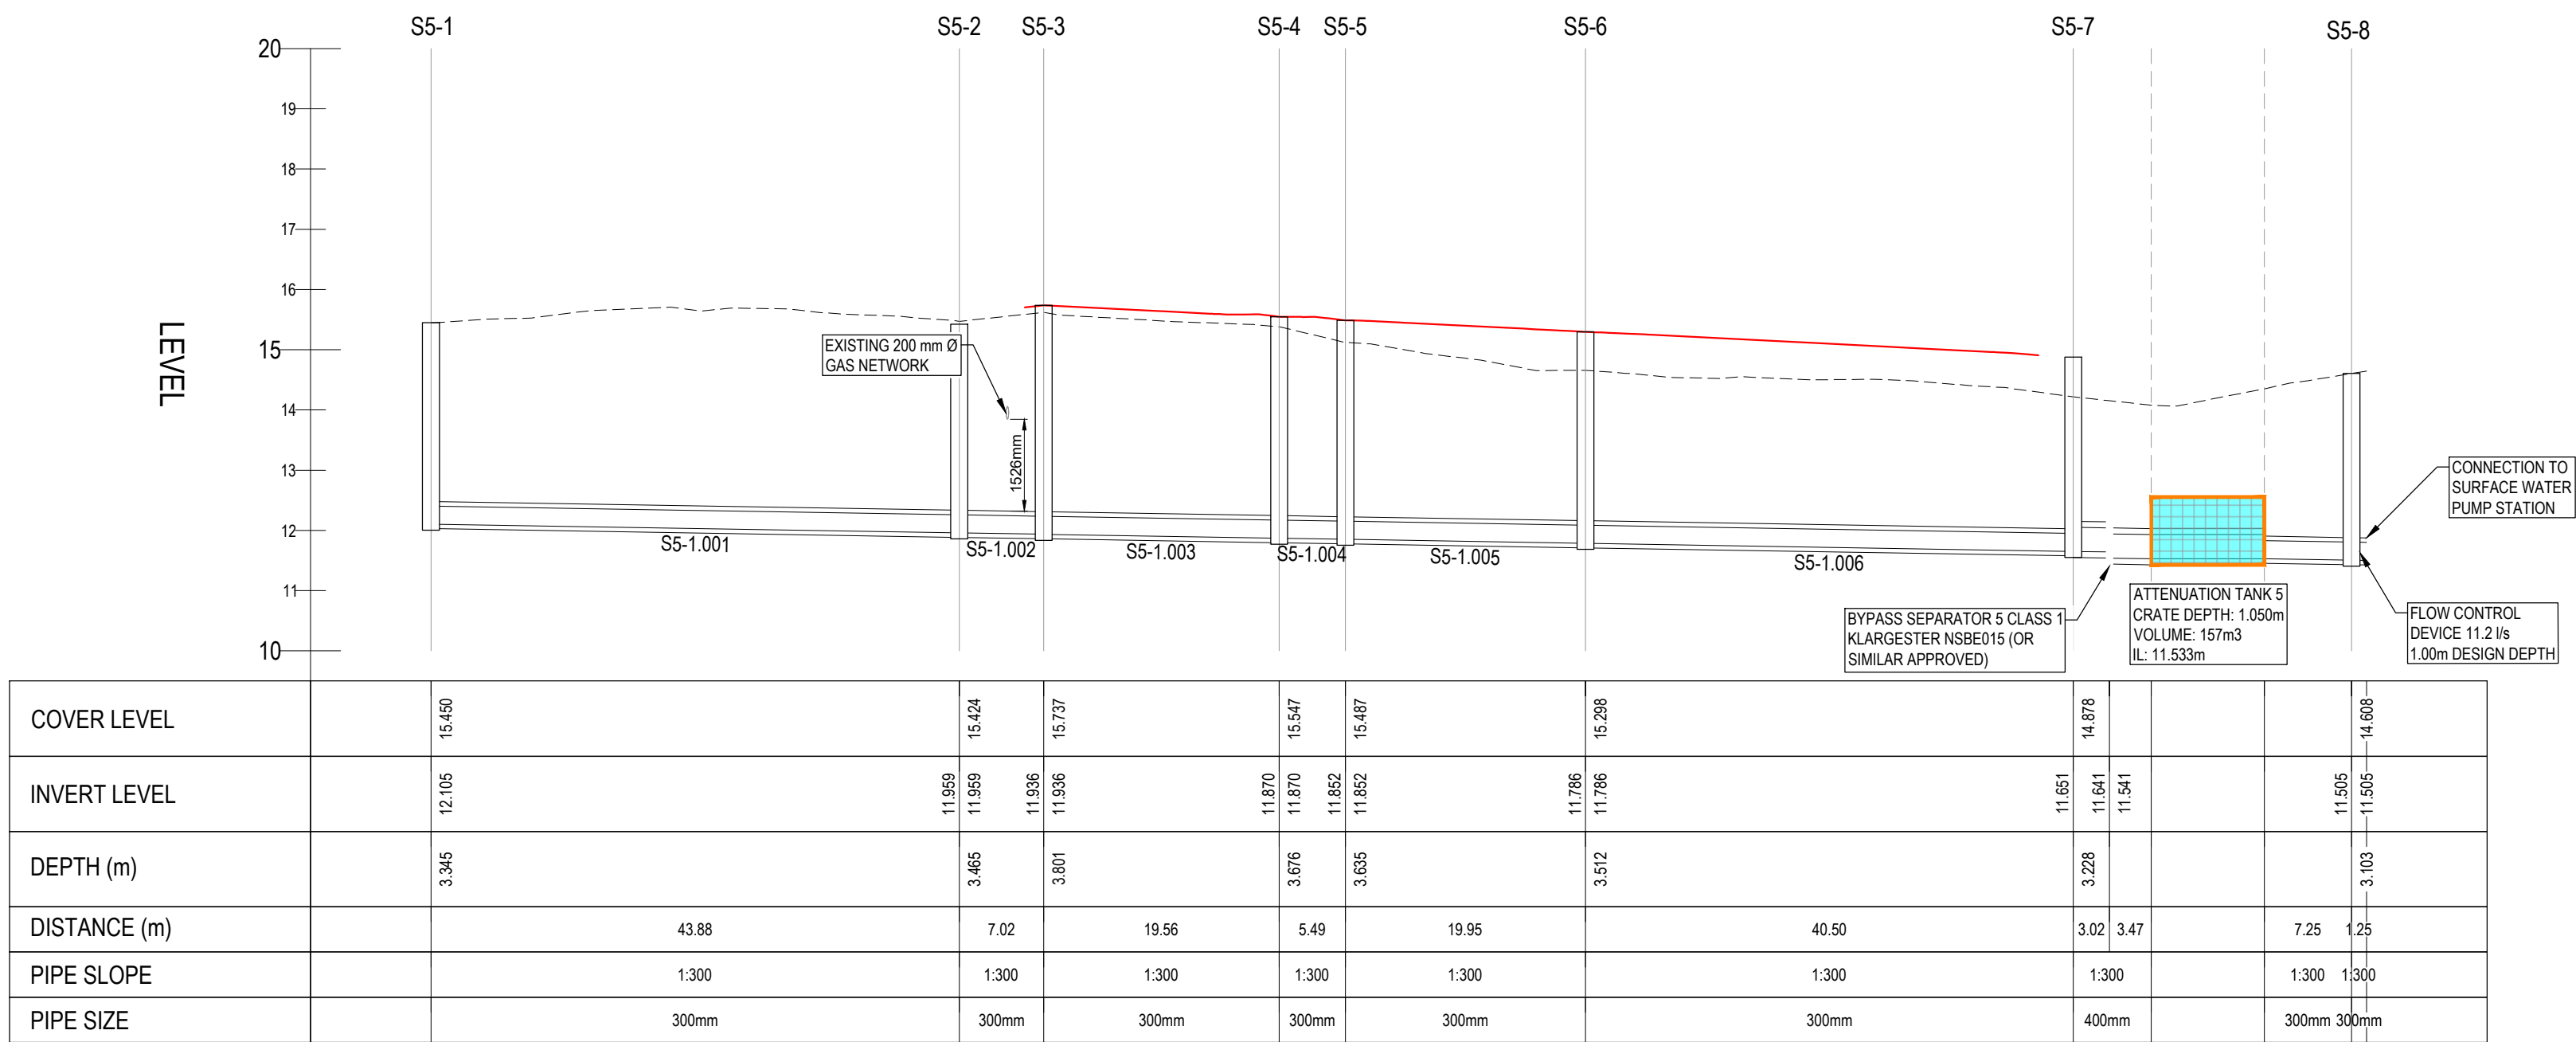

S5-1 - S5-8 LONGITUDINAL SECTION
SCALE: H 1:500,V 1:100. DATUM: 10.000

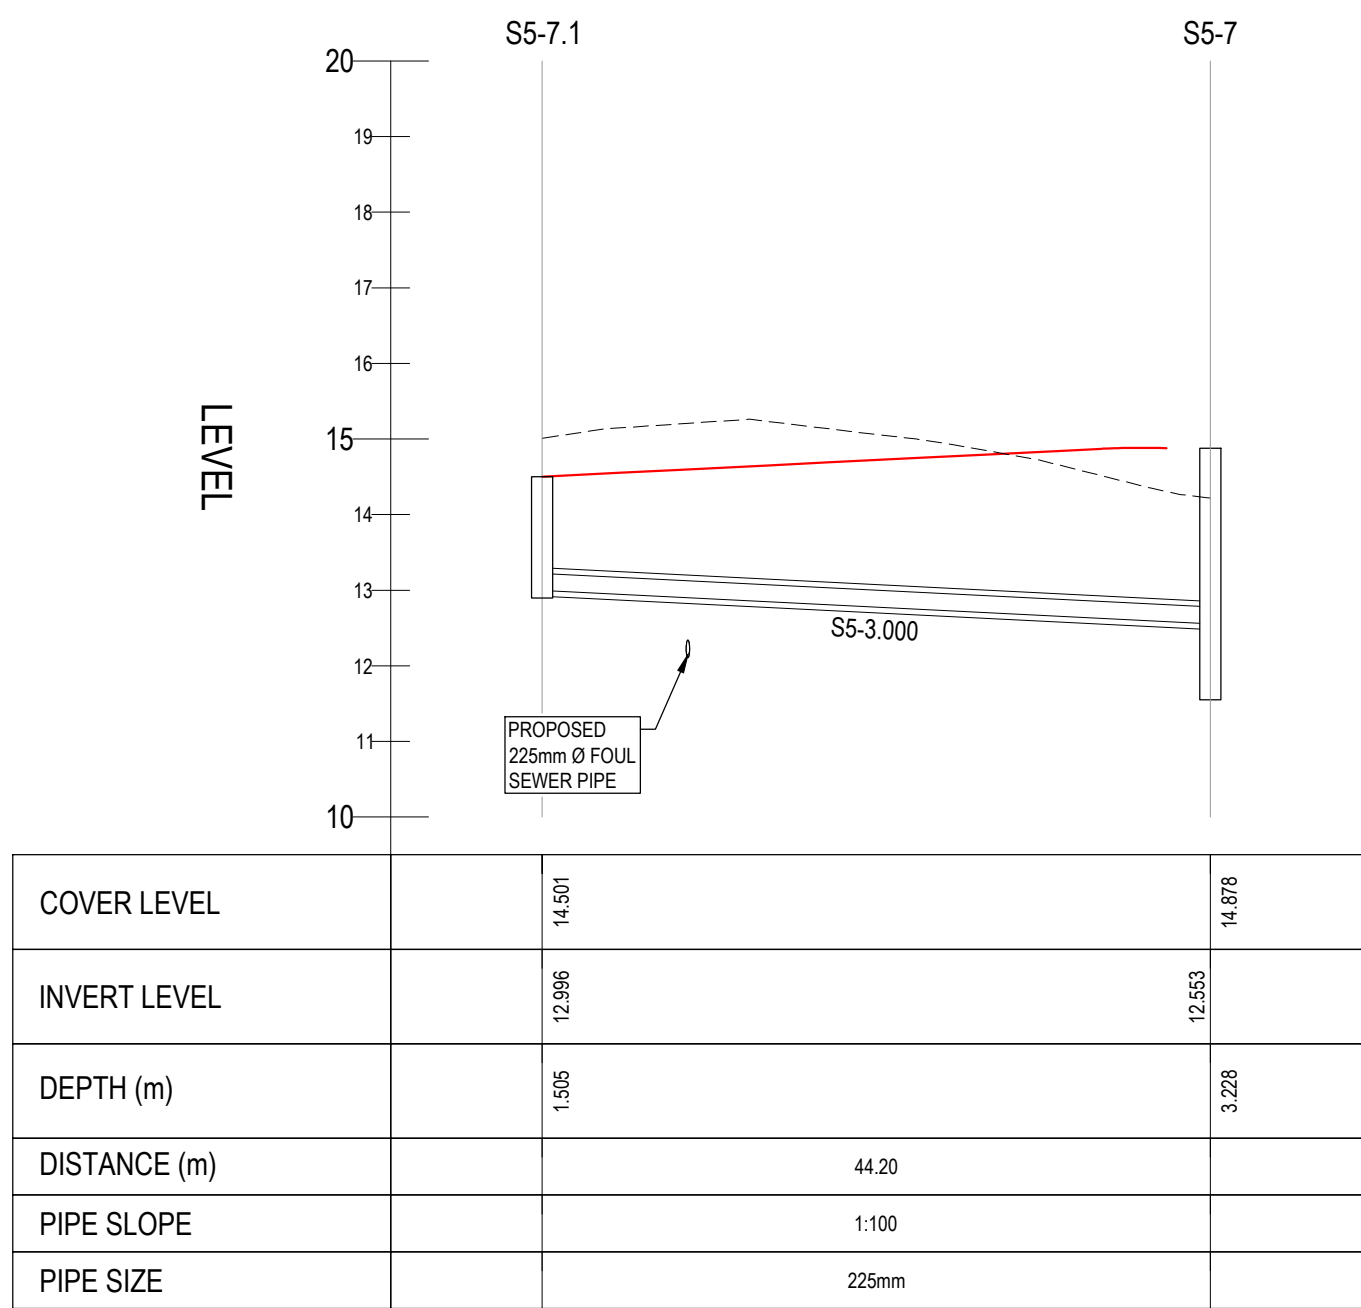

S5-7.1 - S5-7 LONGITUDINAL SECTION
SCALE: H 1:500,V 1:100. DATUM: 10.000

REV	DATE	DESCRIPTION	BY	CHKD	AUTH
P04	03.04.26	ISSUED FOR PLANNING			
P03	05.03.26	ISSUED FOR STAGE 1 SURFACE WATER AUDIT			
P02	13.10.25	ISSUED FOR SECTION 32B			
P01	01.10.25	ISSUED FOR INFORMATION			



Civil, Structural & Project Engineering Services
Unit 38 Eastgate Drive, Little Island, Cork T45 Y049
Tel: +353 21 4297672

CLIENT

HOMELAND PROJECTS LTD.

PROJECT

LARGE-SCALE RESIDENTIAL DEVELOPMENT
AT CAHERANARDISH, LIMERICK
COUNTY LIMERICK

TITLE

PROPOSED SURFACE WATER
LONGITUDINAL SECTIONS
SHEET 4

PURPOSE

FOR PLANNING

ORIGINAL SCALE

A1 - AS SHOWN

ORIGINAL ISSUE DATE

01.10.2025

STATUS	DRAWING NO	REV
S2	24051-OSL-11-DR-C-1124	P04