




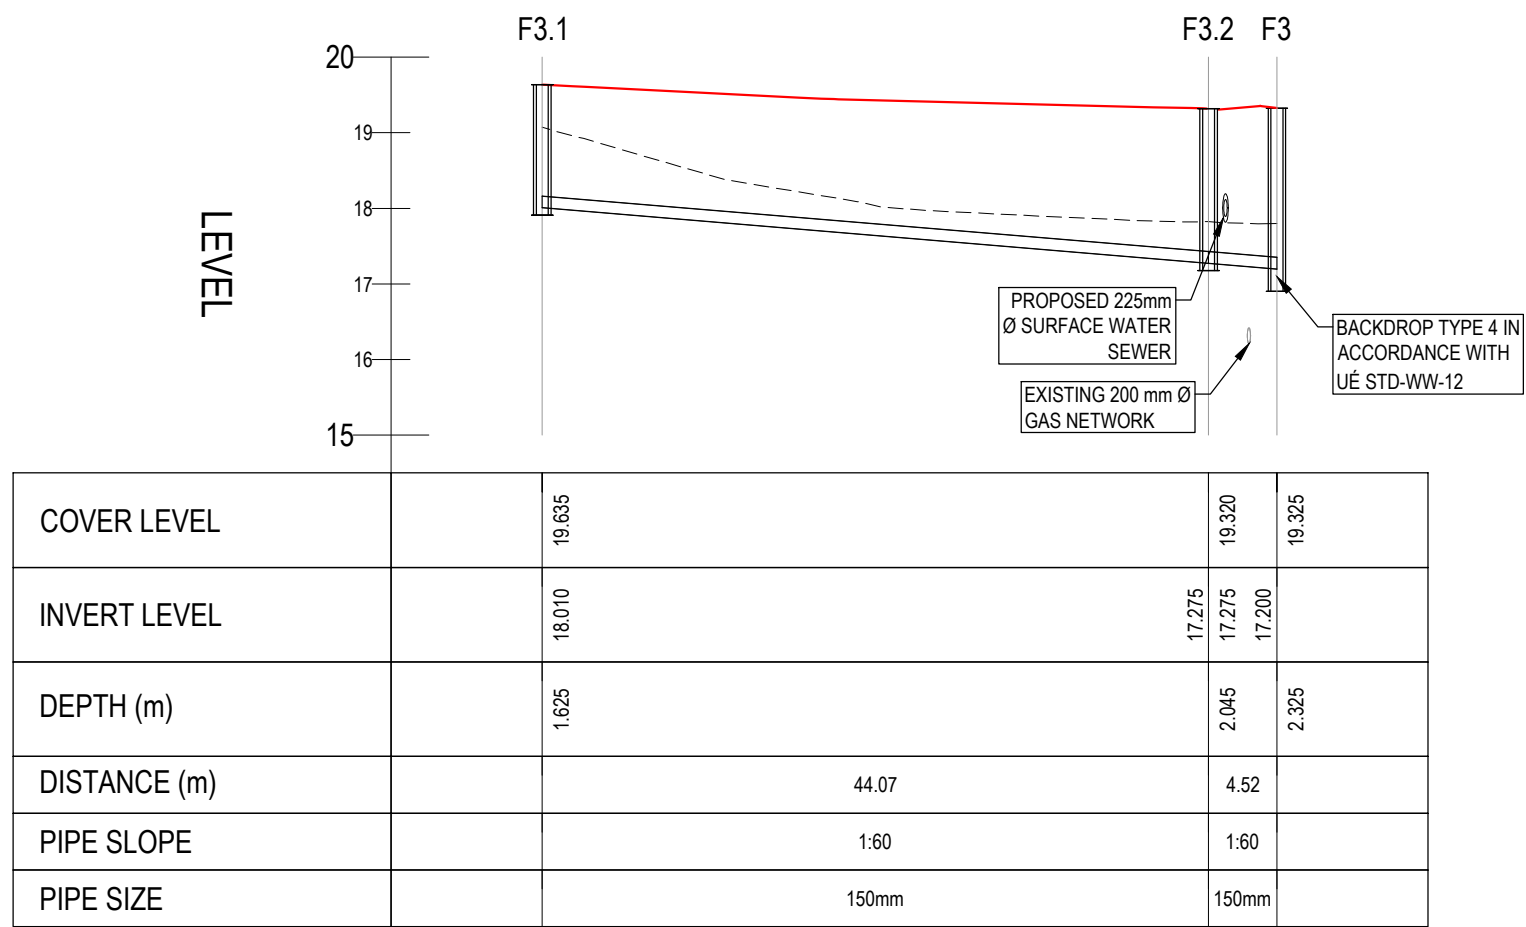


F3.1 - F3 LONGITUDINAL SECTION
SCALE: H 1:500,V 1:100. DATUM: 15.000

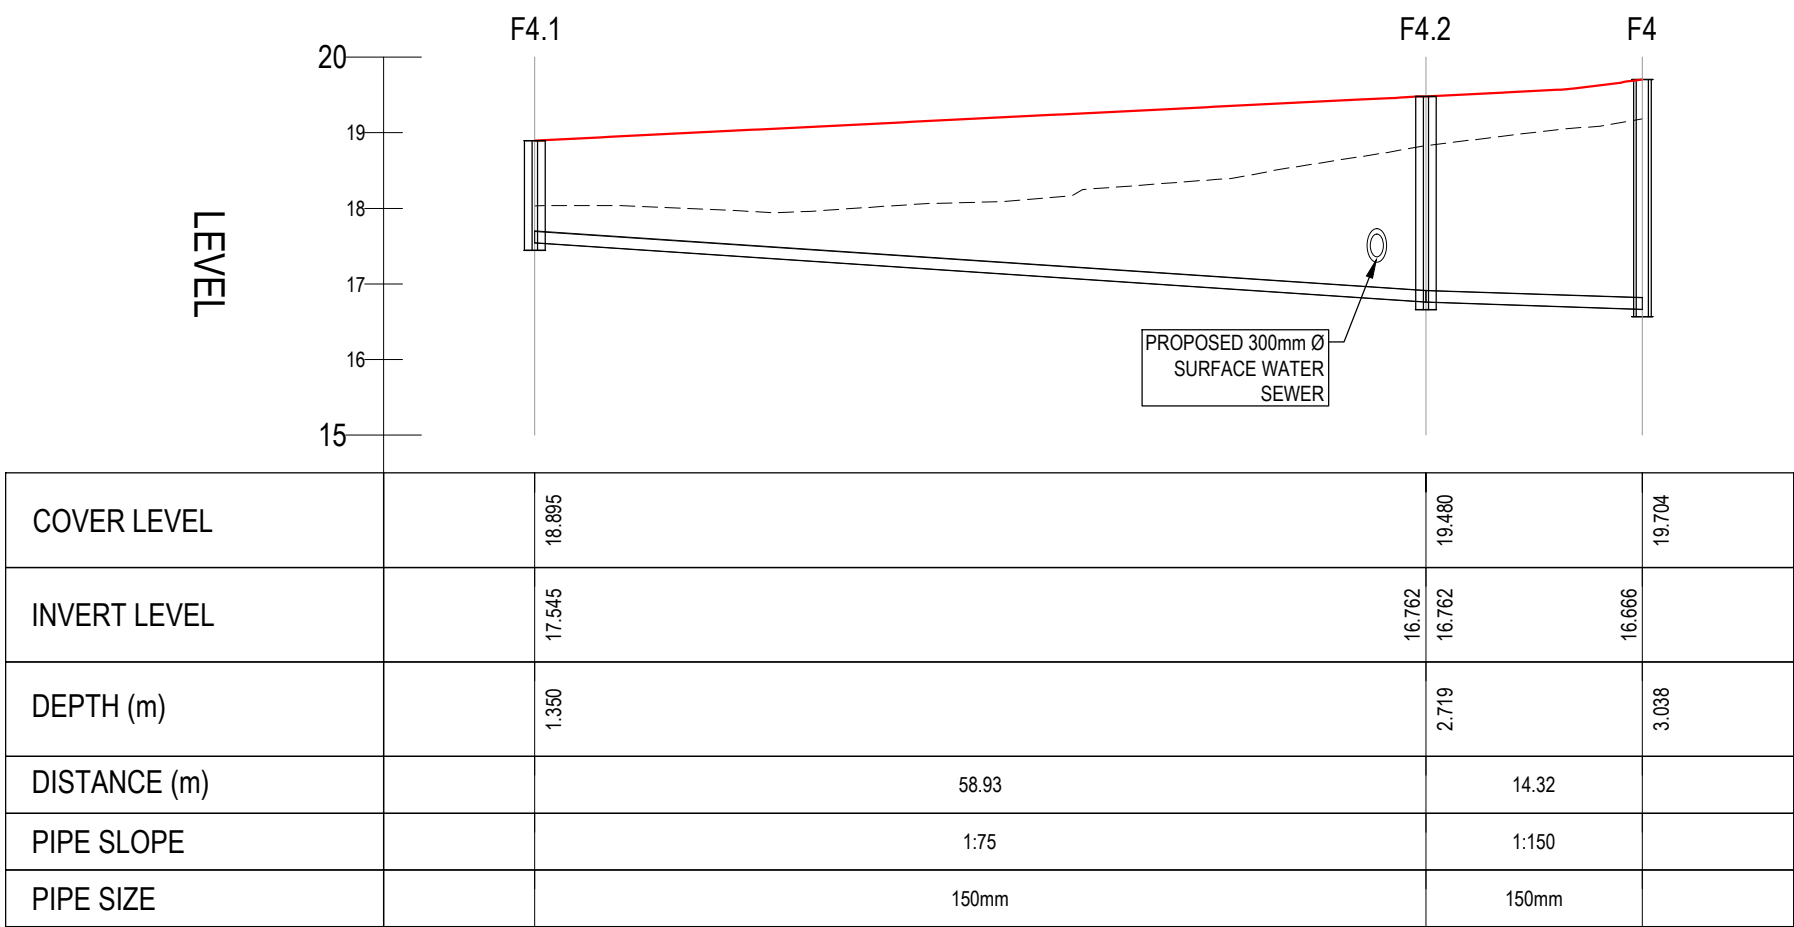


F4.1 - F4 LONGITUDINAL SECTION
SCALE: H 1:500,V 1:100. DATUM: 15.000

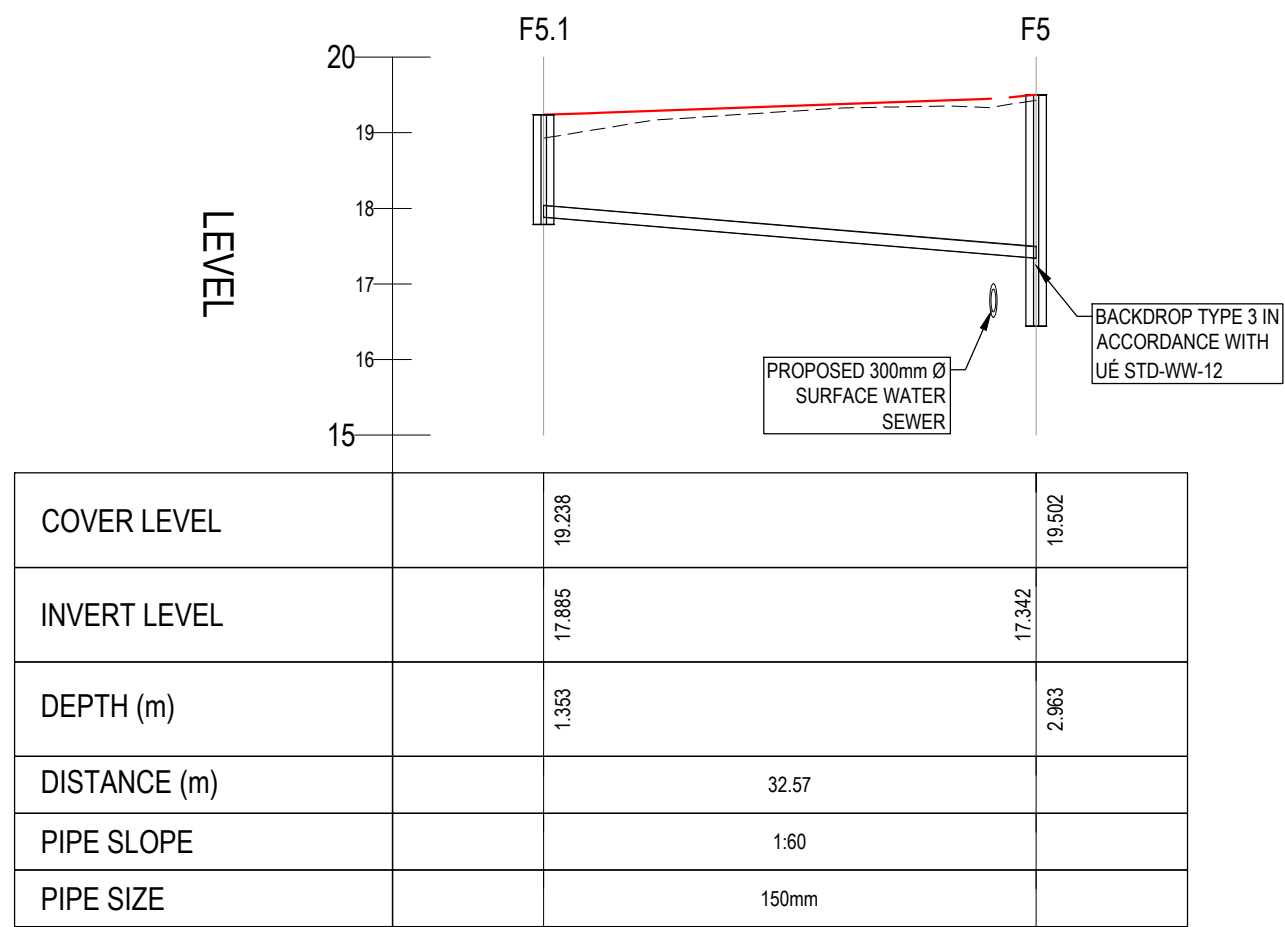

F5.1 - F5 LONGITUDINAL SECTION
SCALE: H 1:500,V 1:100. DATUM: 15.000

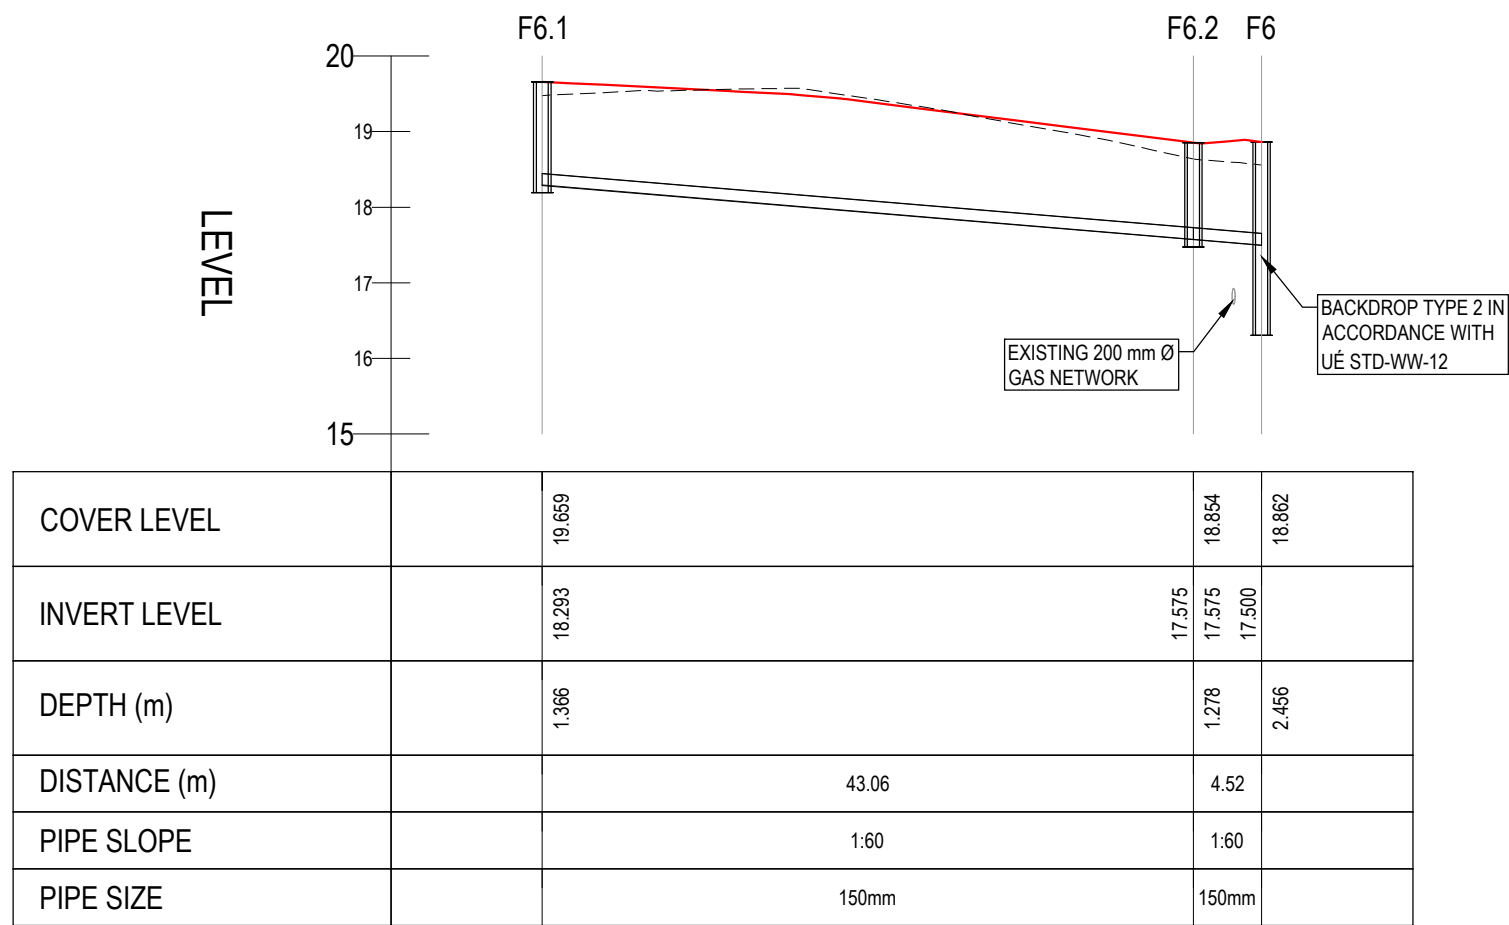

F6.1 - F6 LONGITUDINAL SECTION
SCALE: H 1:500,V 1:100. DATUM: 15.000

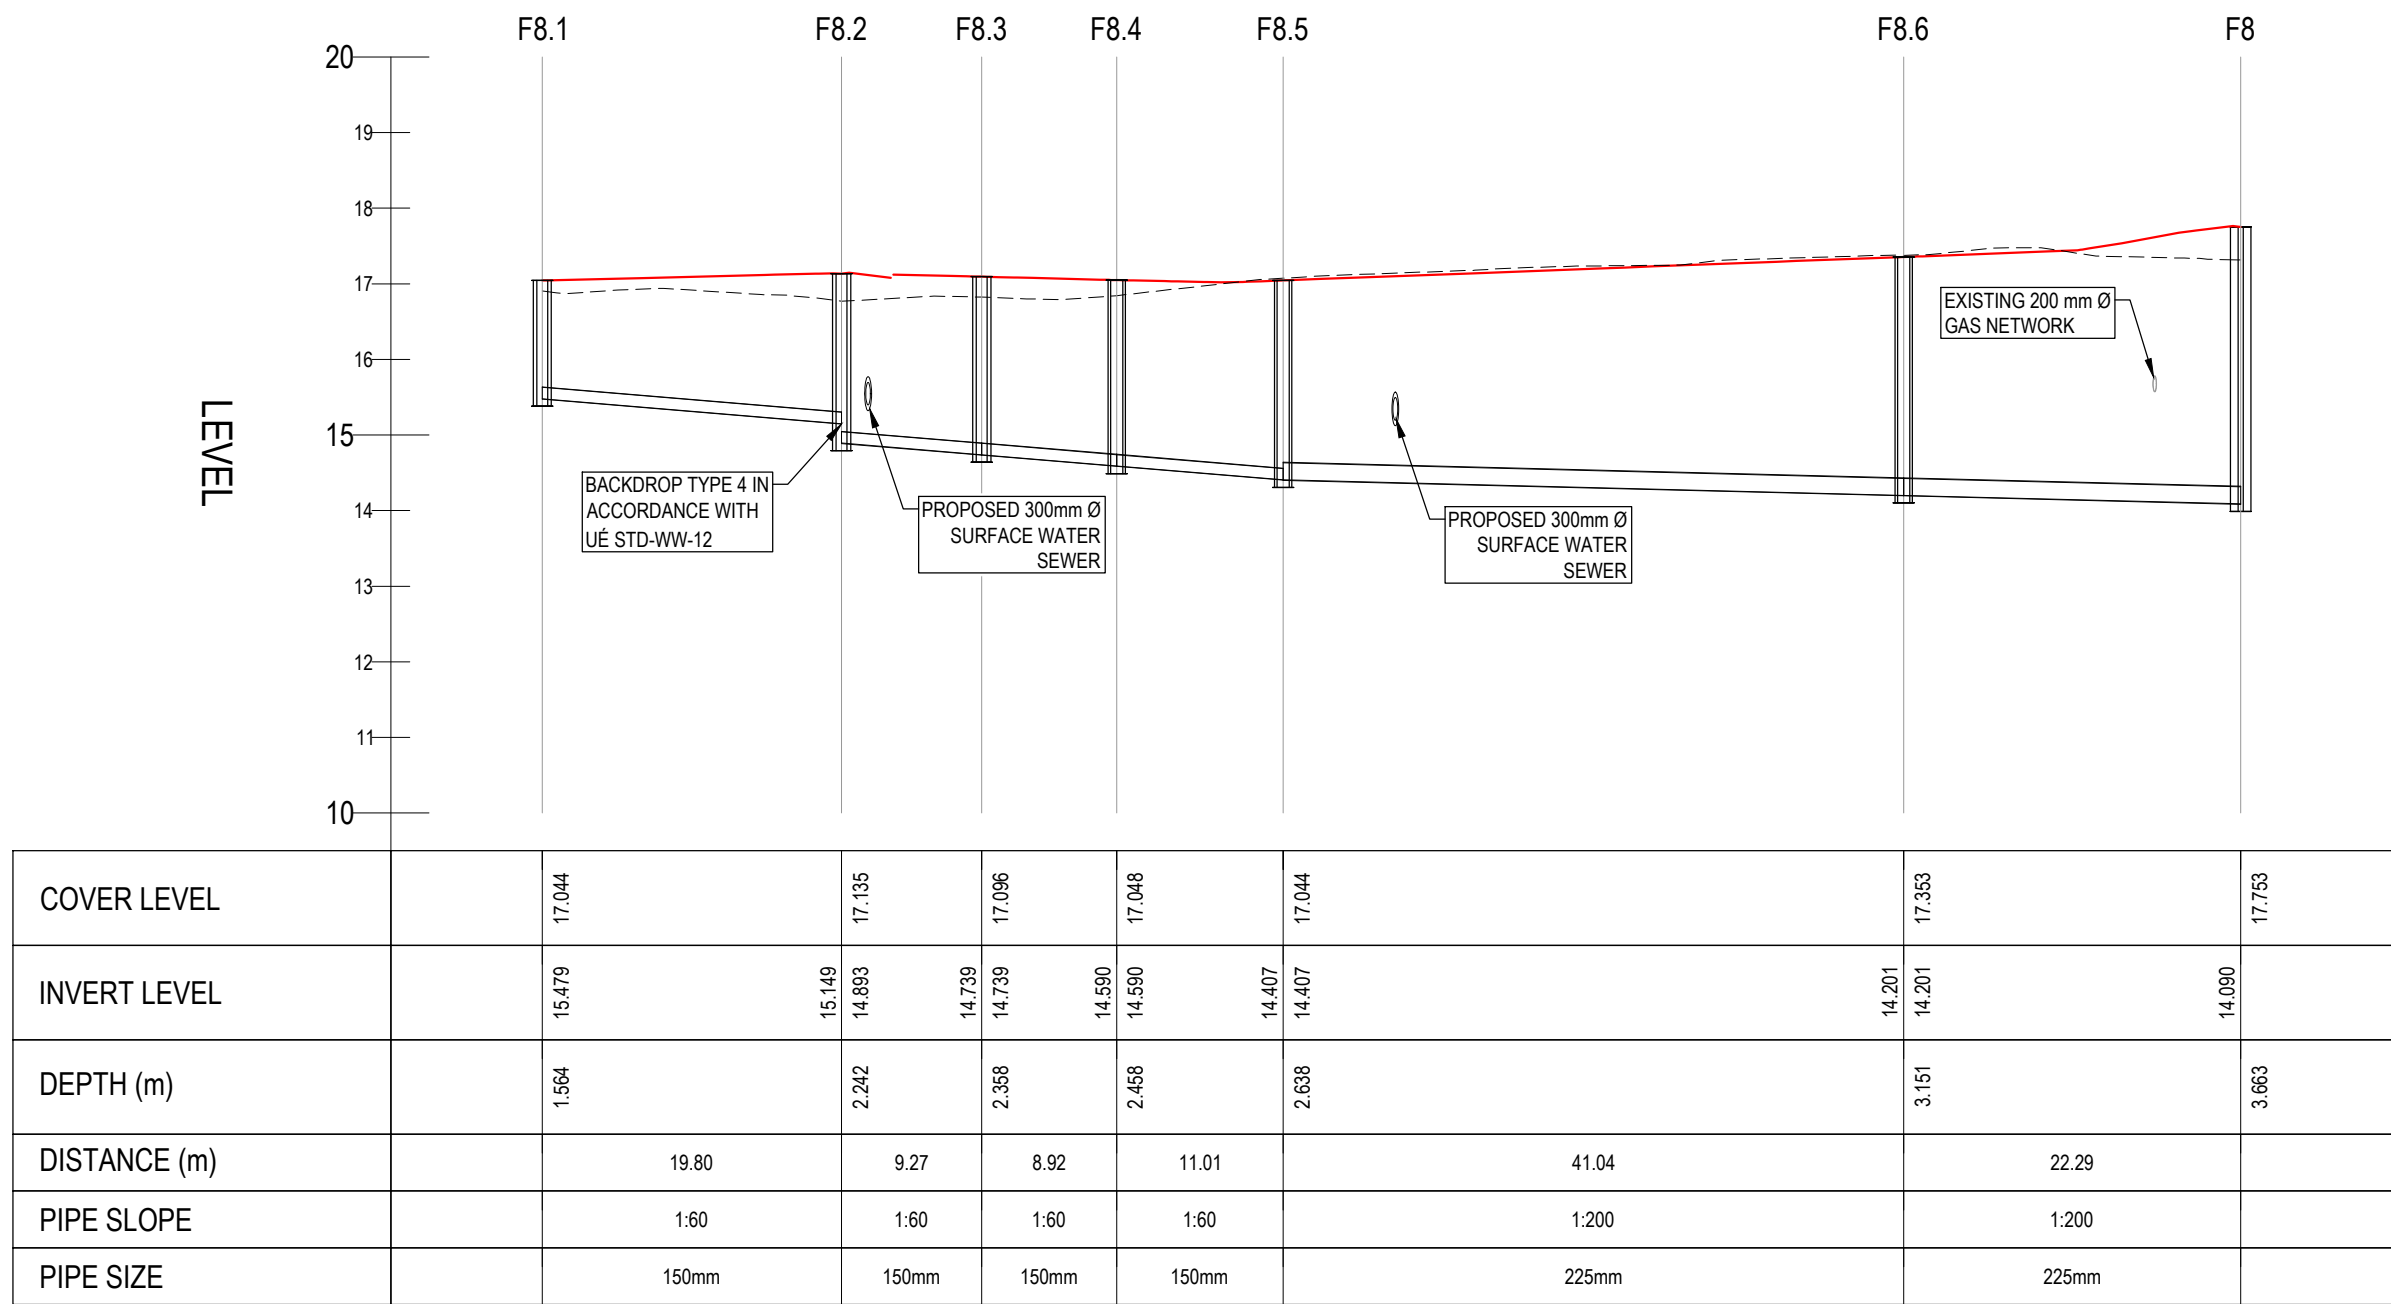

F8.1 - F8 LONGITUDINAL SECTION
SCALE: H 1:500,V 1:100. DATUM: 10.000

GENERAL NOTES:

1. ALL DIMENSIONS ARE IN METERS UNLESS NOTED OTHERWISE.
2. ALL LEVELS ARE TO MALIN HEAD DATUM.
3. ONLY WRITTEN DIMENSIONS SHALL BE USED. NO DIMENSIONS SHALL BE SCALED FROM THE DRAWINGS.
4. CONTRACTOR TO CHECK ALL DIMENSIONS ON SITE.
5. ALL COORDINATES ARE TO IRISH TRANSVERSE MERCATOR
6. ALL DRAWINGS ARE TO BE READ IN CONJUNCTION WITH THE PROJECT SPECIFICATIONS.
7. COPYRIGHT OSL.

LEGEND:

- PROPOSED ROAD LEVEL
- - - - - EXISTING GROUND LEVEL

REV	DATE	DESCRIPTION	BY	CHKD	AUTH
P05	03.04.26	ISSUED FOR PLANNING		BJM	DB DB
P04	23.03.26	ISSUED FOR REVIEW		BJM	DB DB
P03	13.10.25	ISSUED FOR SECTION 32B		DV	BJM DB
P02	03.10.2025	ISSUED FOR DESIGN VETTING		DV	BJM DB
P01	01.10.25	ISSUED FOR INFORMATION		JK	BJM DB

Civil, Structural & Project Engineering Services
Unit 38 Eastgate Drive, Little Island, Cork T45 Y049
Tel: +353 21 4297672

CLIENT
HOMELAND PROJECTS LTD.

PROJECT
**LARGE-SCALE RESIDENTIAL DEVELOPMENT
AT CAHERANARDISH, LIMERICK
COUNTY LIMERICK**

TITLE
**PROPOSED FOUL SEWER
LONGITUDINAL SECTION
SHEET 2**

PURPOSE
FOR PLANNING

ORIGINAL SCALE A1 - 1:500	ORIGINAL ISSUE DATE 01.10.2025
-------------------------------------	--

STATUS S2	DRAWING NO 24051-OSL-11-DR-C-1132	REV P05
---------------------	---	-------------------