




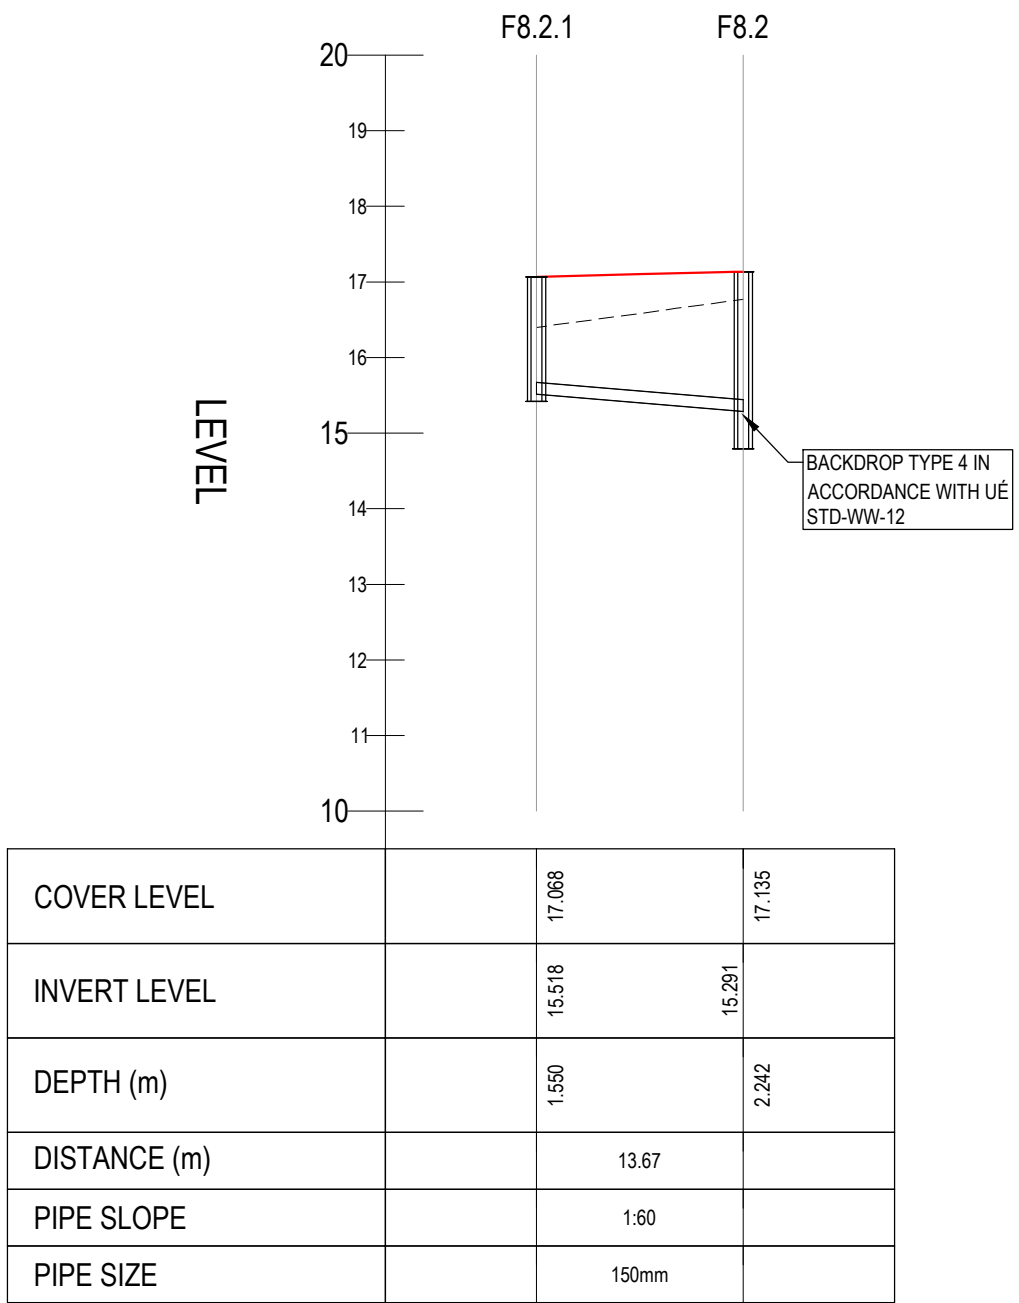


F8.2.1 - F8.2 LONGITUDINAL SECTION
SCALE: H 1:500,V 1:100. DATUM: 10.000

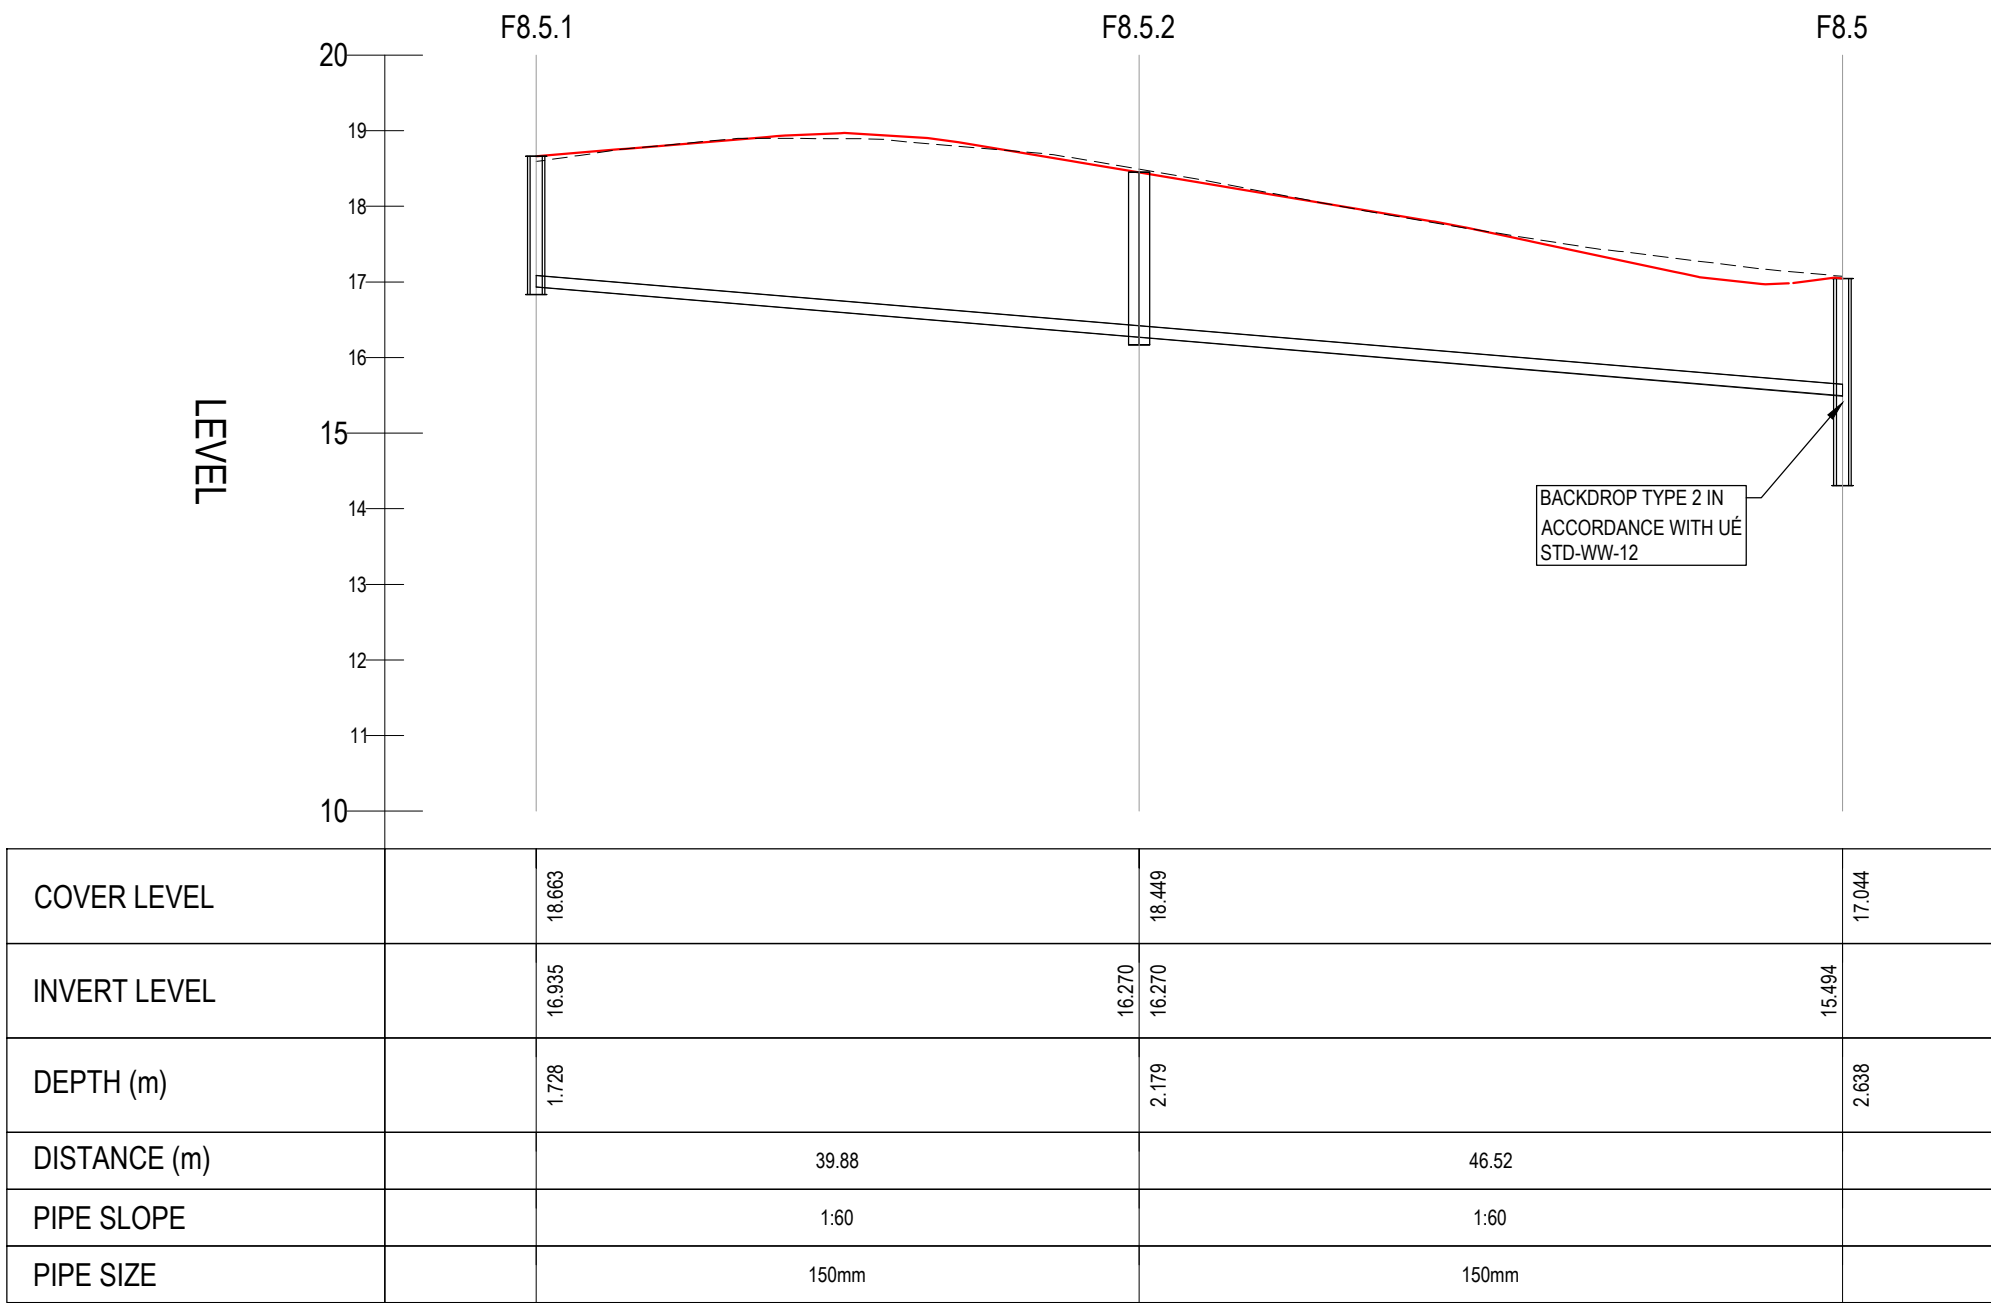


F8.5.1 - F8.5 LONGITUDINAL SECTION
SCALE: H 1:500,V 1:100. DATUM: 10.000

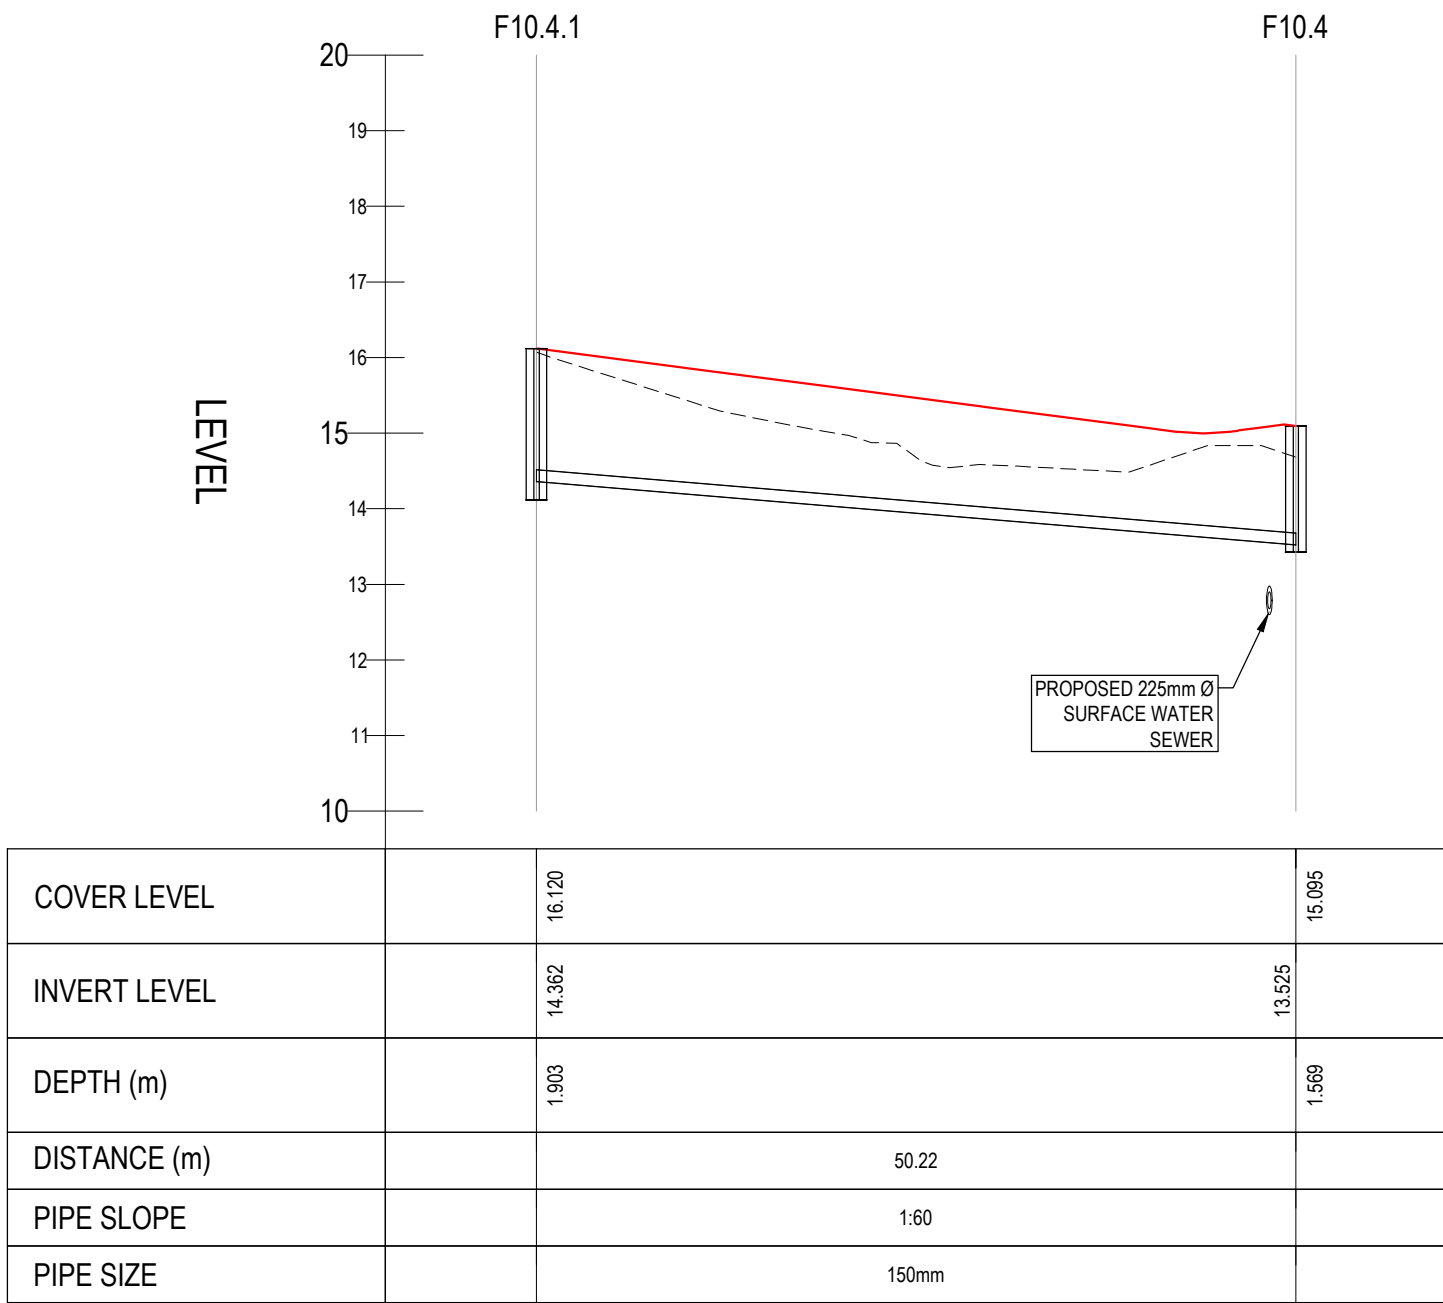

F10.4.1 - F10.4 LONGITUDINAL SECTION
SCALE: H 1:500,V 1:100. DATUM: 10.000

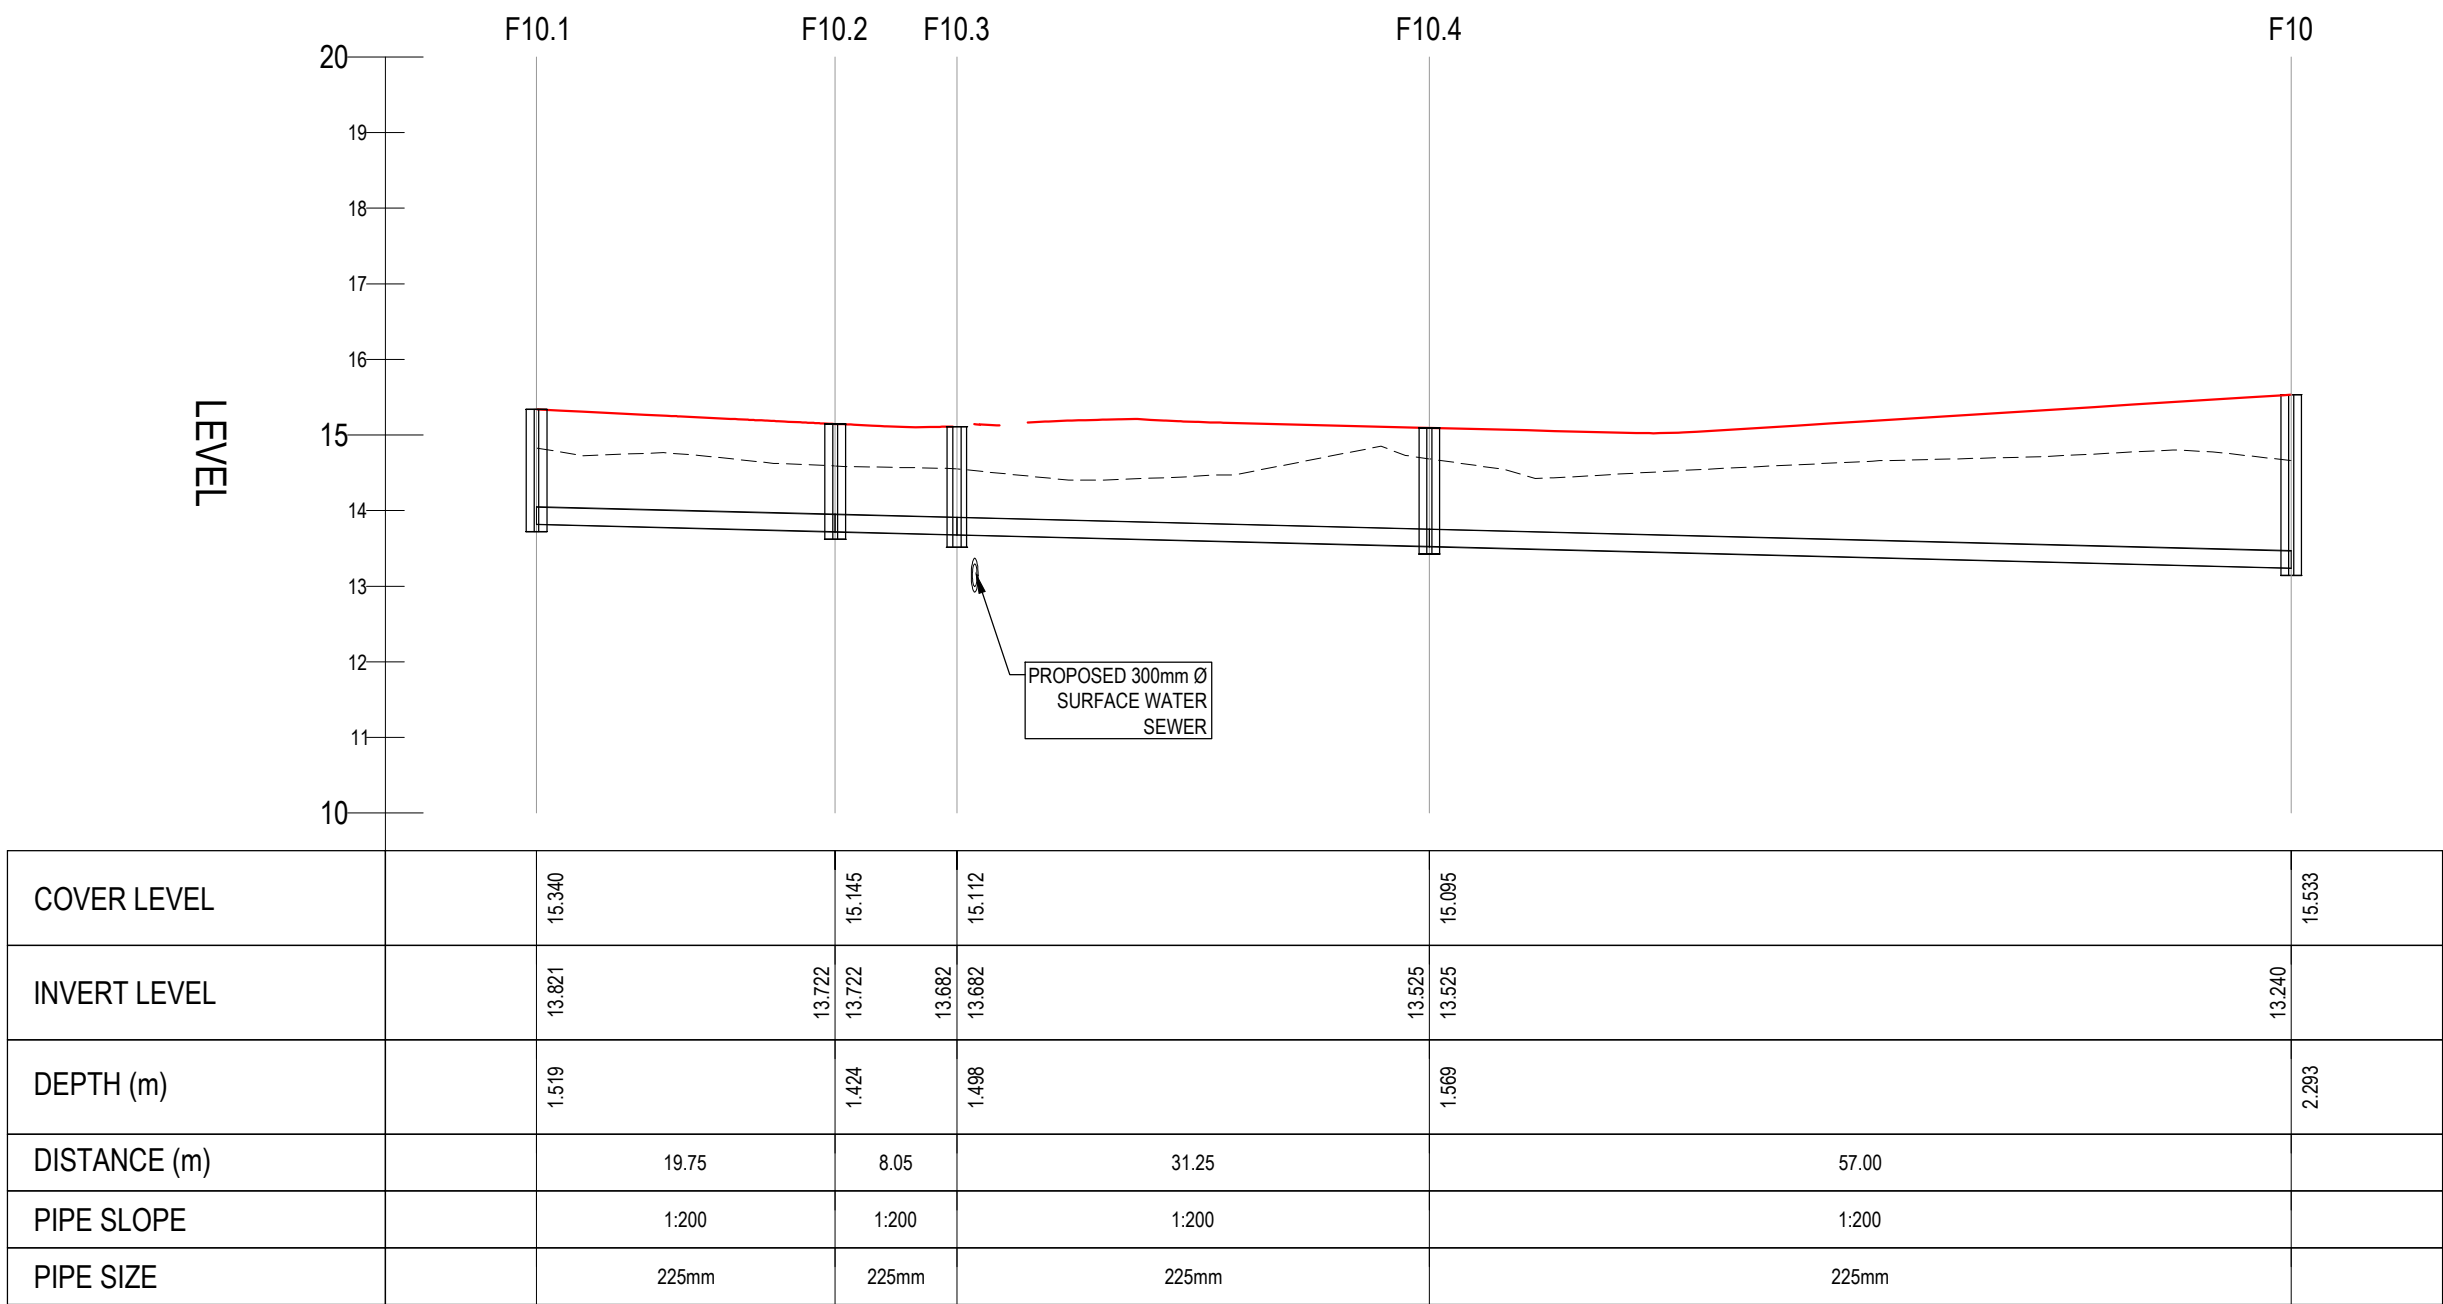

F10.1 - F10 LONGITUDINAL SECTION
SCALE: H 1:500,V 1:100. DATUM: 10.000

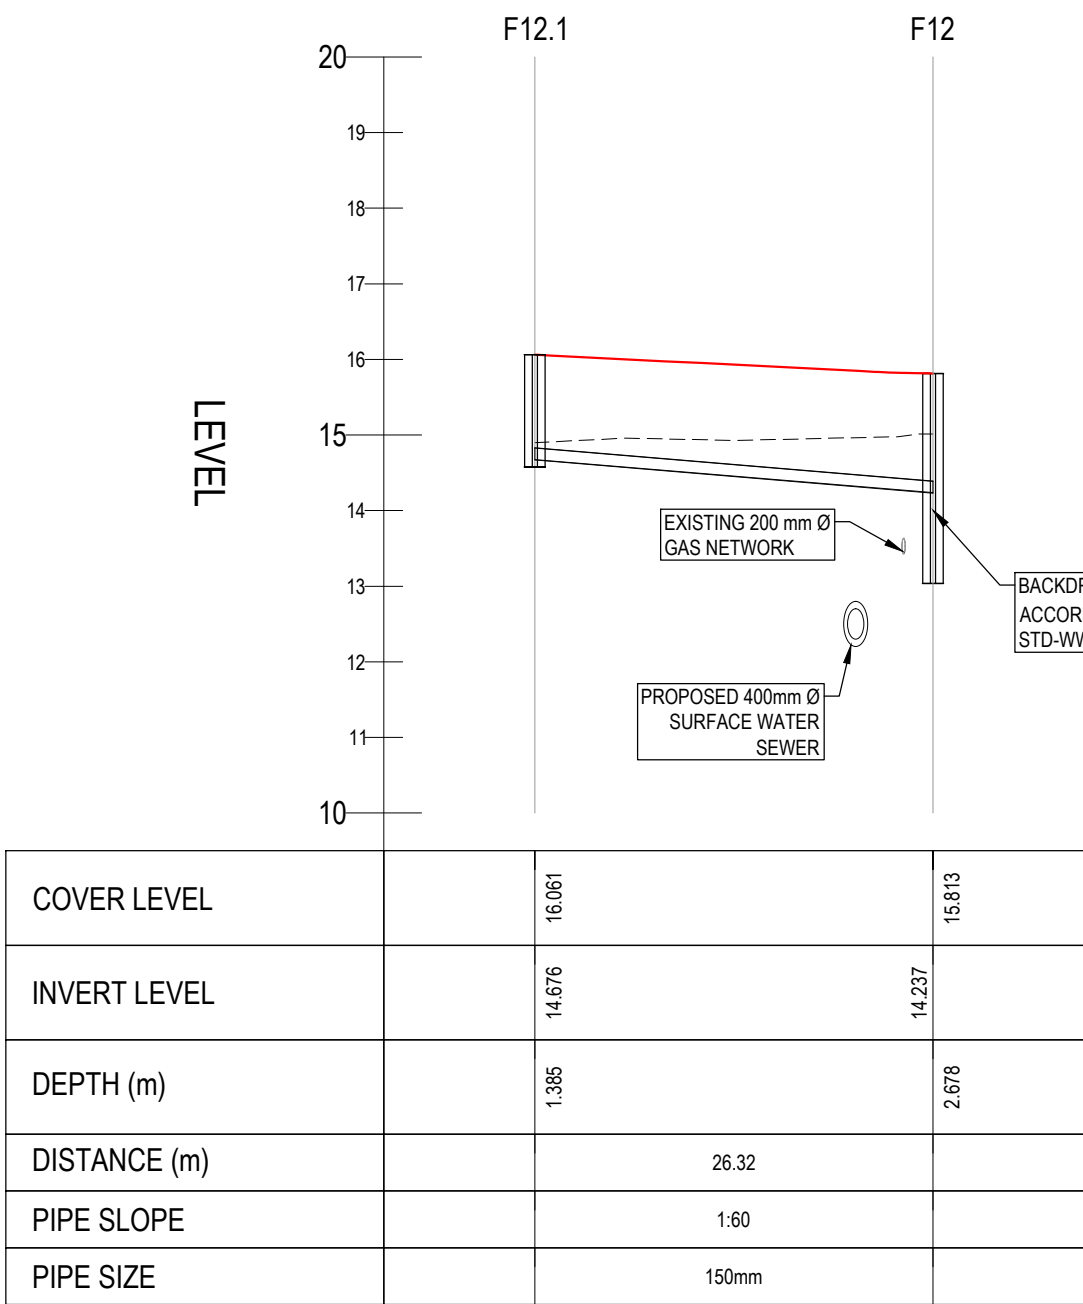

F12.1 - F12 LONGITUDINAL SECTION
SCALE: H 1:500,V 1:100. DATUM: 10.000

- GENERAL NOTES:
- ALL DIMENSIONS ARE IN METERS UNLESS NOTED OTHERWISE.
 - ALL LEVELS ARE TO MALIN HEAD DATUM.
 - ONLY WRITTEN DIMENSIONS SHALL BE USED. NO DIMENSIONS SHALL BE SCALED FROM THE DRAWINGS.
 - CONTRACTOR TO CHECK ALL DIMENSIONS ON SITE.
 - ALL COORDINATES ARE TO IRISH TRANSVERSE MERCATOR
 - ALL DRAWINGS ARE TO BE READ IN CONJUNCTION WITH THE PROJECT SPECIFICATIONS.
 - COPYRIGHT OSL.

LEGEND:

— PROPOSED ROAD LEVEL

- - - EXISTING GROUND LEVEL

P05	03.04.26	ISSUED FOR PLANNING		BJM	DB DB
P04	23.03.26	ISSUED FOR REVIEW		BJM	DB DB
P03	13.10.25	ISSUED FOR SECTION 32B		DV	BJM DB
P02	03.10.25	ISSUED FOR DESIGN VETTING		DV	BJM DB
P01	01.10.25	ISSUED FOR INFORMATION		JK	BJM DB

REV	DATE	DESCRIPTION	BY	CHKD	AUTH
-----	------	-------------	----	------	------

Civil, Structural & Project Engineering Services
Unit 38 Eastgate Drive, Little Island, Cork T45 Y049
Tel: +353 21 4297672

CLIENT

HOMELAND PROJECTS LTD.

PROJECT

LARGE-SCALE RESIDENTIAL DEVELOPMENT
AT CAHERANARDISH, LIMERICK
COUNTY LIMERICK

TITLE

PROPOSED FOUL SEWER
LONGITUDINAL SECTION
SHEET 3

PURPOSE

FOR PLANNING

ORIGINAL SCALE	ORIGINAL ISSUE DATE
A1 - 1:500	01.10.2025

STATUS	DRAWING NO	REV
S2	24051-OSL-11-DR-C-1133	P05