




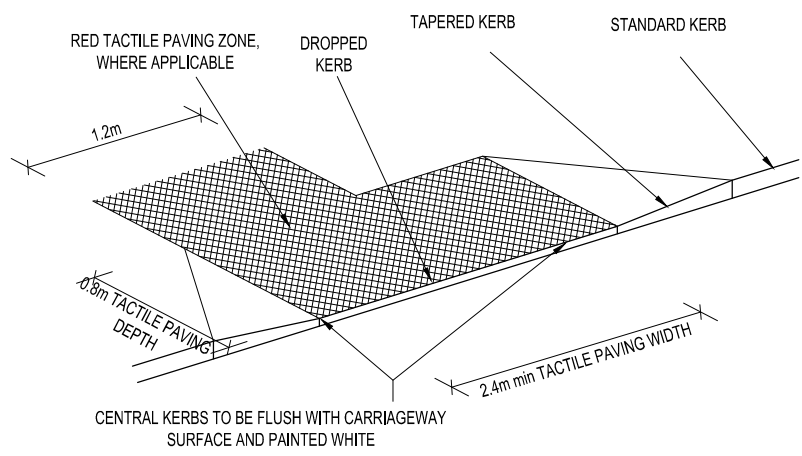


CONTROLLED DISHED CROSSING
WITH TACTILE PAVING

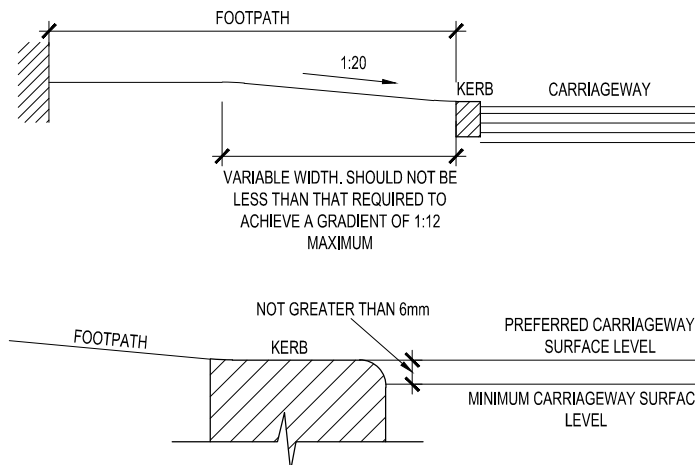


DISHED CROSSING WITH TACTILE PAVING

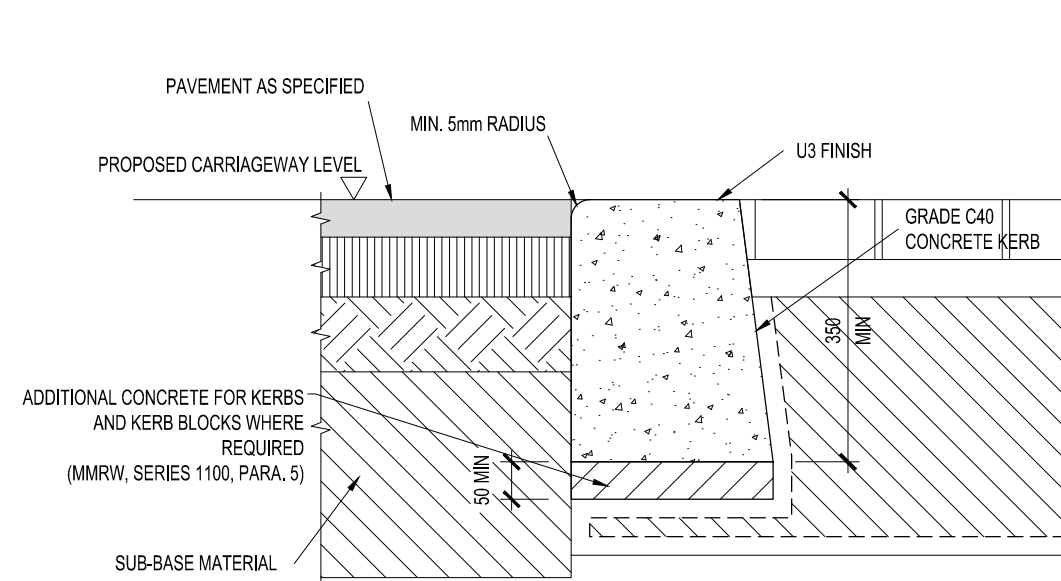


FLUSH KERB DETAIL

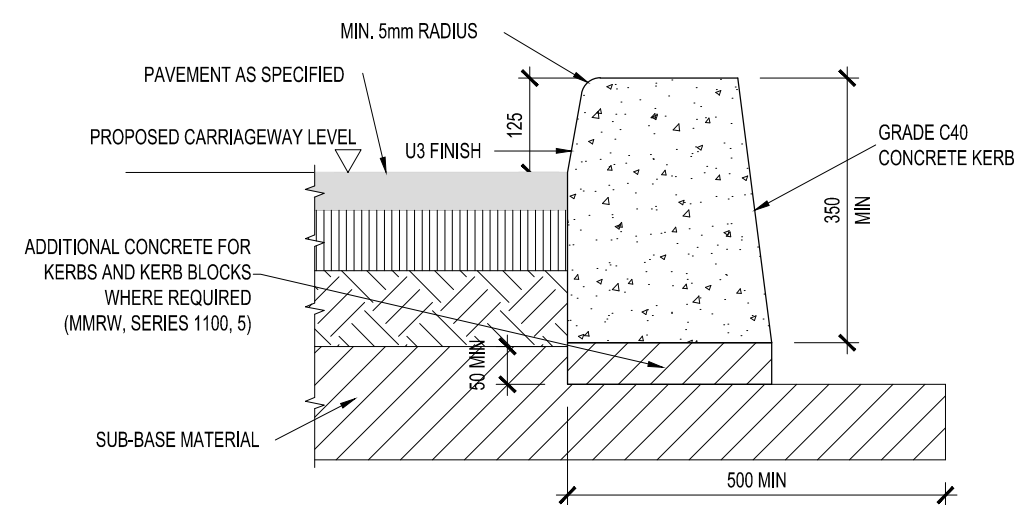

INSITU CONCRETE KERB DETAIL

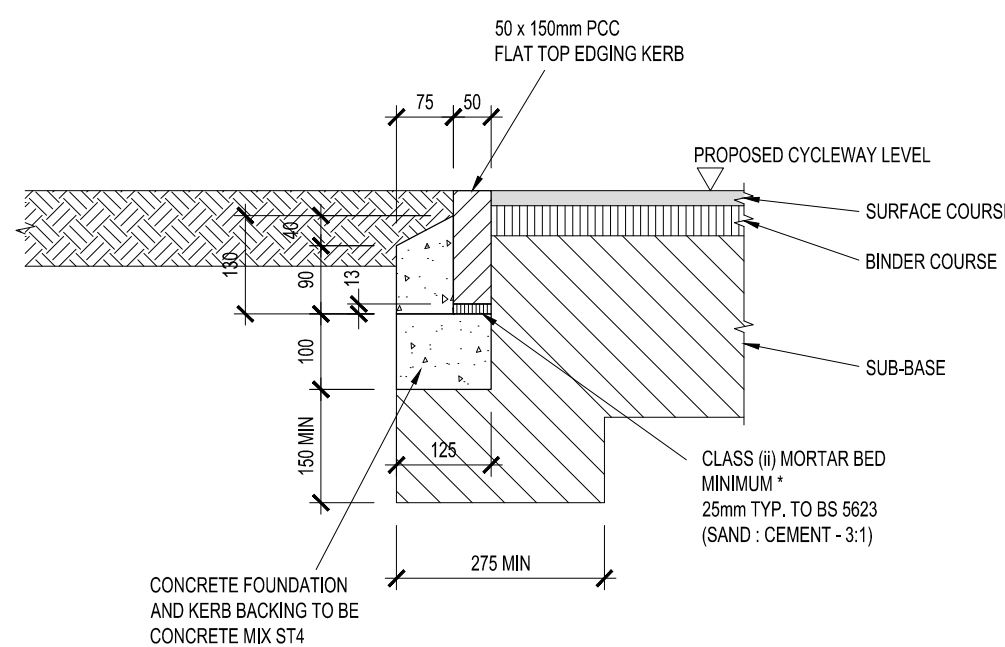


PIN KERB EDGING

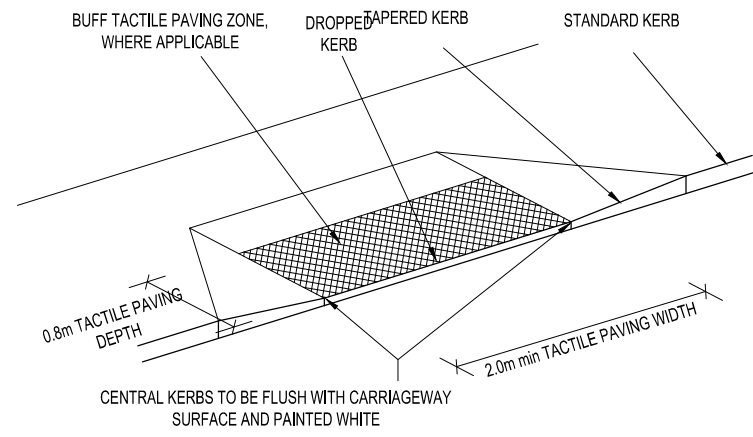


UNCONTROLLED DISHED CROSSING
WITH TACTILE PAVING

DISHED CROSSING NOTES:


1. NO GULLIES TO BE INSTALLED WITHIN DROP KERB ZONE
2. TACTILE PAVER DIMPLE ROWS TO BE PARALLEL TO LINE OF CROSSING

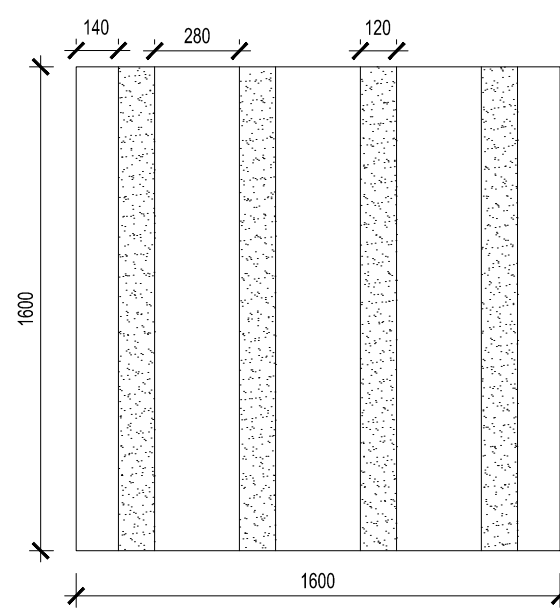

PLAN OF CORDUROY PAVEMENT

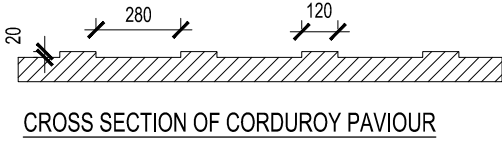


CROSS SECTION OF CORDUROY PAVEMENT

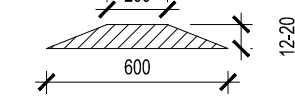


CROSS SECTION OF RAISED CENTRAL DELINEATOR

CORDUROY PAVEMENT DETAILS

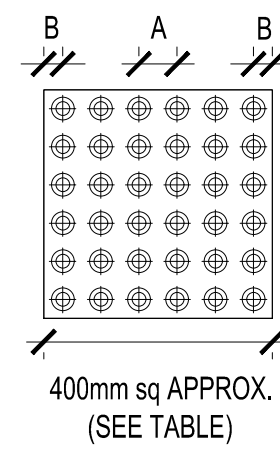

PITCH DIMENSIONS	
A	B
66.8mm	33mm

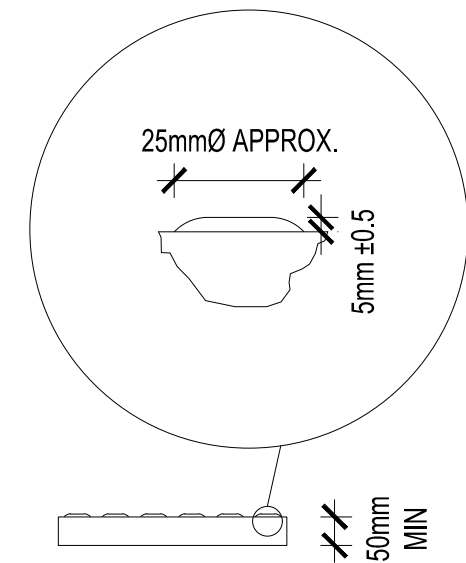


THE ACTUAL DEPTH WILL RELATE TO THE MATERIAL USED TO CONSTRUCT THE MODULE

PROFILE & PLAN OF BLISTER SURFACE


ASPHALT ROAD CONSTRUCTION JOINTS AND TIE-INS NOTES:

1. EDGES OF EXISTING CARRIAGEWAY TO BE CUT BACK BY 500mm WITH A ROTARY SAW TO FORM VERTICAL FACE AND PRIMES IN ACCORDANCE WITH CC-SPW-00900
2. WHERE THE BASE COURSE IS TO BE LAID IN TWO LAYERS, THE UPPER LAYER OF BASE COURSE SHOULD BE STEPPED INTO THE EXISTING PAVEMENT BY 1m MINIMUM WITH THE BINDER COURSE AND SURFACE COURSE TO BE EACH STEPPED IN A FURTHER 1m MINIMUM RESPECTIVELY.
3. ALL FACES OF COLD UPSTANDING EDGES SHALL BE TREATED TO CC-SPW-00900

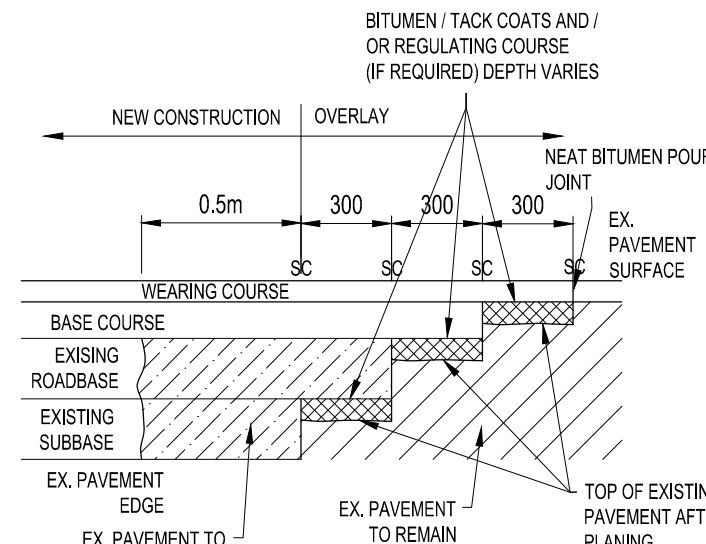

LONGITUDINAL SAWCUT DETAIL


(SC = SAW CUT LINES, CUT WITH ROTARY SAW.)

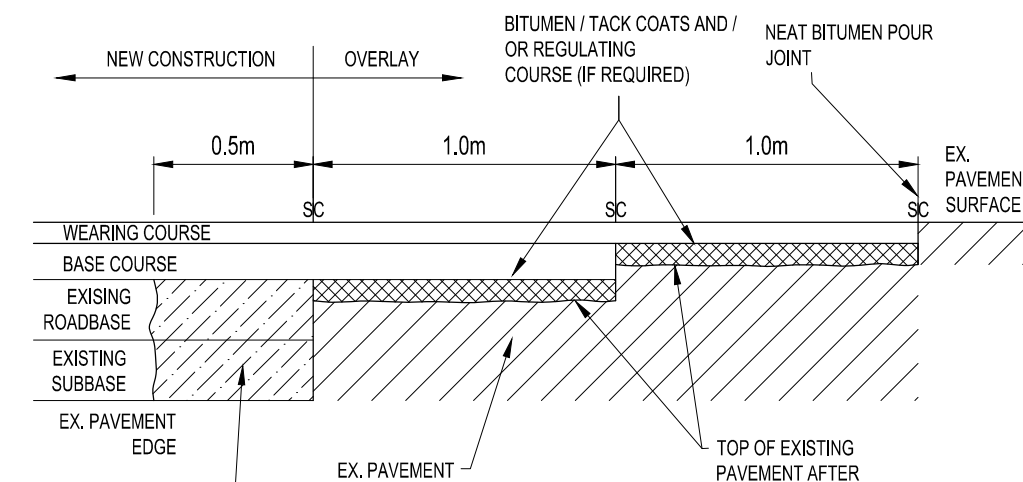


TRANSVERSE SAWCUT DETAIL

(SC = SAW CUT LINES, CUT WITH ROTARY SAW.)


ASPHALT ROAD CONSTRUCTION JOINTING AND TIE-INS

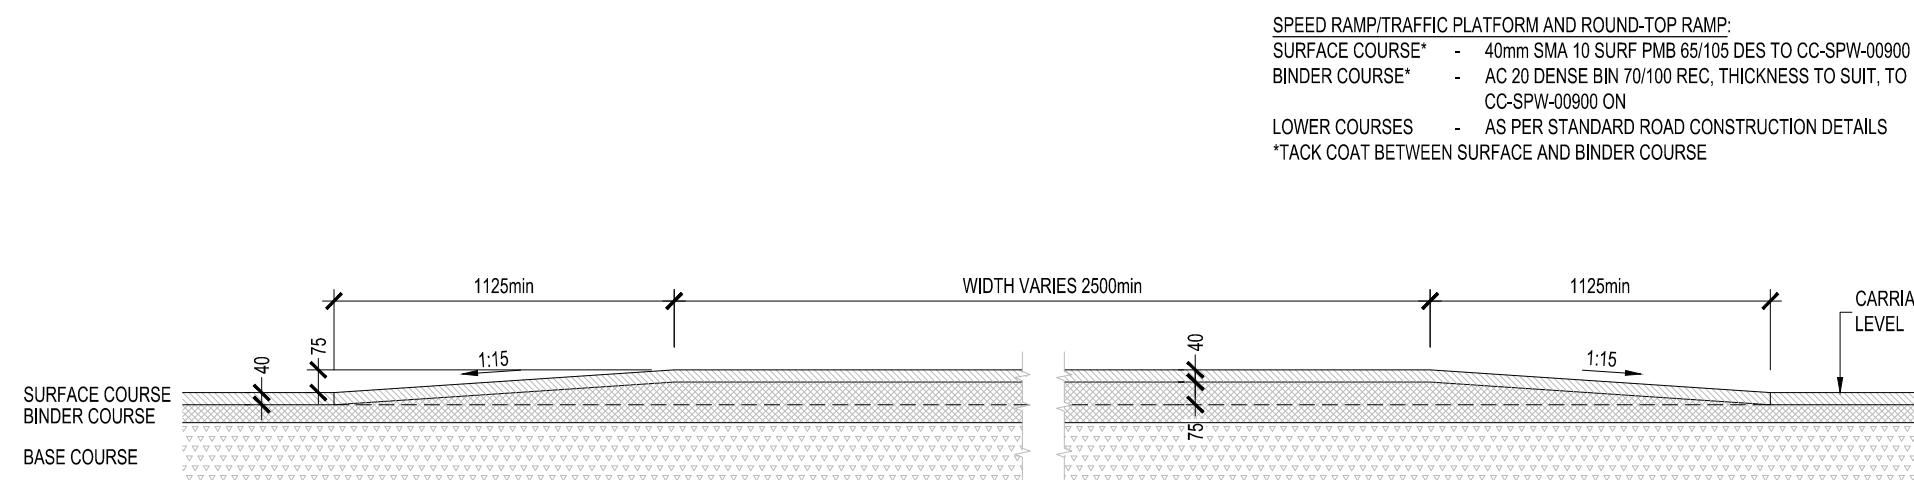


SECTION A-A - THROUGH SPEED RAMP/TRAFFIC PLATFORM

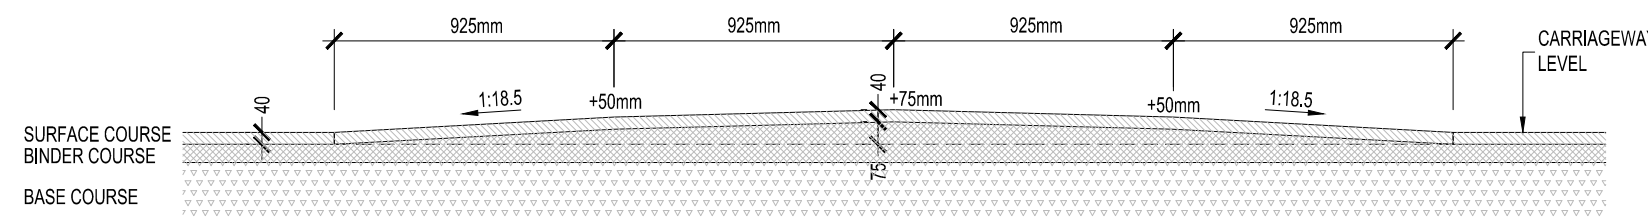

SECTION B-B - THROUGH SPEED RAMP/ROUND-TOP RAMP

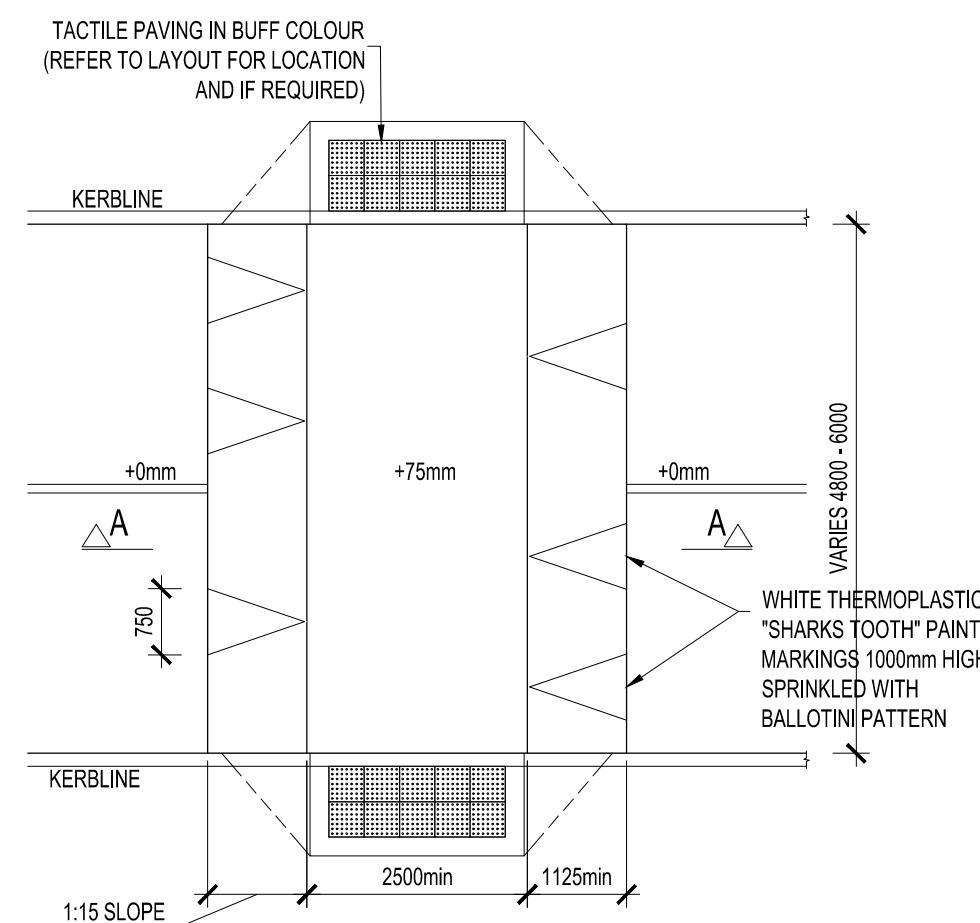


PLAN OF SPEED RAMP/TRAFFIC PLATFORM

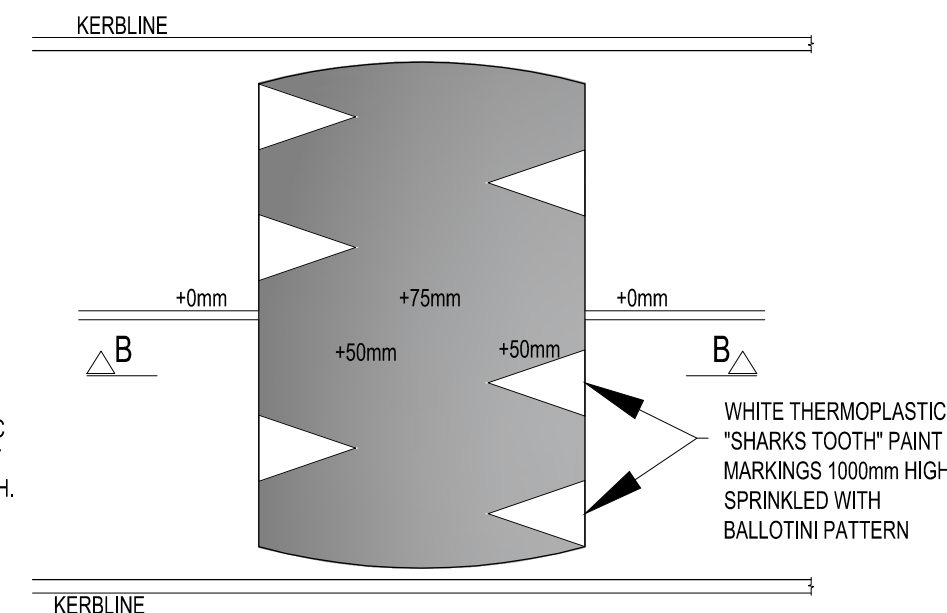

PLAN OF SPEED RAMP/TRAFFIC PLATFORM

GENERAL NOTES:

1. ALL DIMENSIONS ARE IN METERS UNLESS NOTED OTHERWISE
2. ALL LEVELS ARE TO MALIN HEAD DATUM.
3. ONLY WRITTEN DIMENSIONS SHALL BE USED. NO DIMENSIONS SHALL BE SCALED FROM THE DRAWINGS.
4. CONTRACTOR TO CHECK ALL DIMENSIONS ON SITE.
5. ALL COORDINATES ARE TO IRISH TRANSVERSE MERCATOR
6. ALL DRAWINGS ARE TO BE READ IN CONJUNCTION WITH THE PROJECT SPECIFICATIONS.
7. COPYRIGHT OSL.

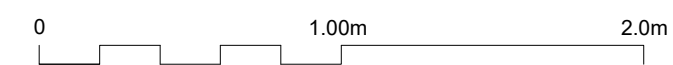

REV	DATE	DESCRIPTION	BY	CHKD	AUTH
P04	03.04.26	ISSUED FOR PLANNING			
P03	23.02.26	ISSUED FOR INFORMATION			
P02	13.10.25	ISSUED FOR SECTION 32B			
P01	01.10.25	ISSUED FOR INFORMATION			

OSL-BUTLER
CONSULTING ENGINEERS

Civil, Structural & Project Engineering Services
Unit 38 Eastgate Drive, Little Island, Cork T45 Y049
Tel: +353 21 4297672

CLIENT	-----
HOMELAND PROJECTS LTD.	-----

PROJECT	LARGE-SCALE RESIDENTIAL DEVELOPMENT AT CAHERANARDISH, LIMERICK COUNTY LIMERICK
---------	--

TITLE	PROPOSED ROAD DETAILS SHEET 2
-------	----------------------------------

PURPOSE	FOR PLANNING
---------	--------------

ORIGINAL SCALE	ORIGINAL ISSUE DATE
A1 - NOT TO SCALE	01.10.2025

STATUS	DRAWING NO	REV
S2	24051-OSL-90-DR-C-9011	P04