
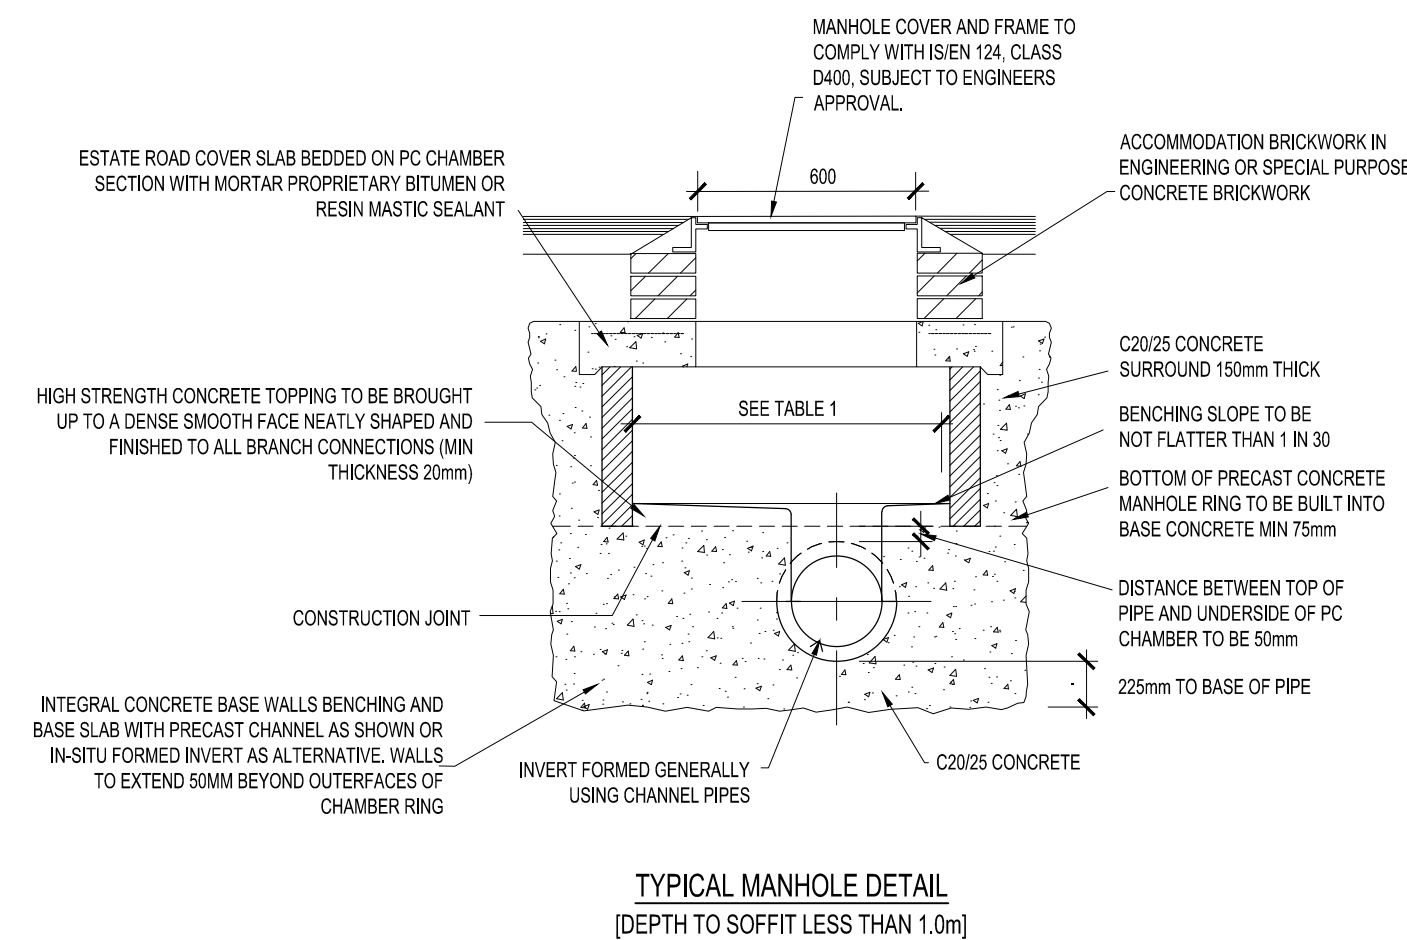
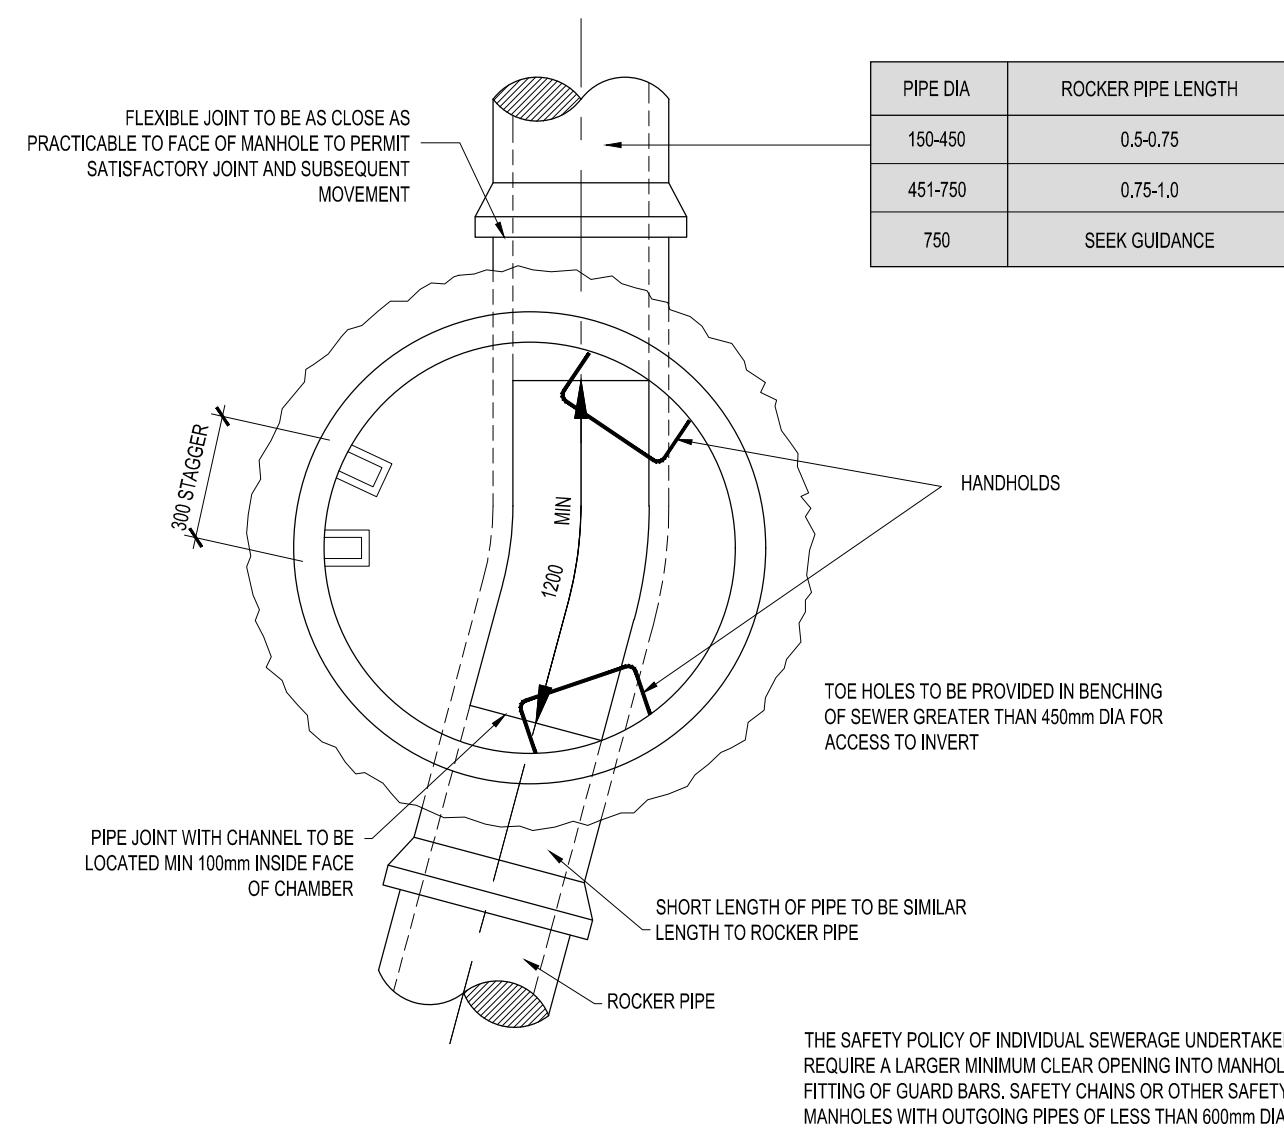


TABLE 1

1. ALL WORK TO BE UNDERTAKEN IN ACCORDANCE WITH:
 - 1.1. TII SPECIFICATION FOR ROADWORKS
 - 1.2. GREATER DUBLIN CODE OF PRACTICE FOR DRAINAGE WORKS
 - 1.3. RECOMMENDATIONS FOR SITE DEVELOPMENT WORKS
2. ALL REINFORCED CONCRETE ON THIS DRAWING SHALL BE C25/30 WITH COVER = 50mm MIN. WITH A MINIMUM CEMENT CONTENT OF 280 kg/m³, MAXIMUM W/C RATIO OF 0.65 AND SLUMP CLASS S2
3. SURFACE FINISHES FOR CONCRETE:
 - 3.1. CLASS F1 FOR ALL CONCRETE 100mm OR MORE BELOW GROUND LEVEL.
 - 3.2. CLASS F3 FOR ALL EXPOSED CONCRETE ABOVE 100mm BELOW GROUND LEVEL
3. ALL EXPOSED CONCRETE ON CONCRETE SHALL BE CHAMFERED WITH 25mm x 25mm CHAMFERS.
4. ALL STRUCTURAL CONCRETE (HEADWALLS, RC MANHOLES, PETROL INTERCEPTOR SLABS) TO RECEIVE MORTAR (600 OR SIMILAR APPROVED TAR MODIFIED EPOXY RESIN) TO ALL BURIED SURFACES, TO FINISH 100mm BELOW GROUND LEVEL
5. ALL SEWERS SHALL BE PRESSURE TESTED PRIOR TO BACKFILLING.

 **OSL-BUTLER**
CONSULTING ENGINEERS

Civil, Structural & Project Engineering Services
Unit 38 Eastgate Drive, Little Island, Cork T45 YO49
Tel: +353 21 4297572

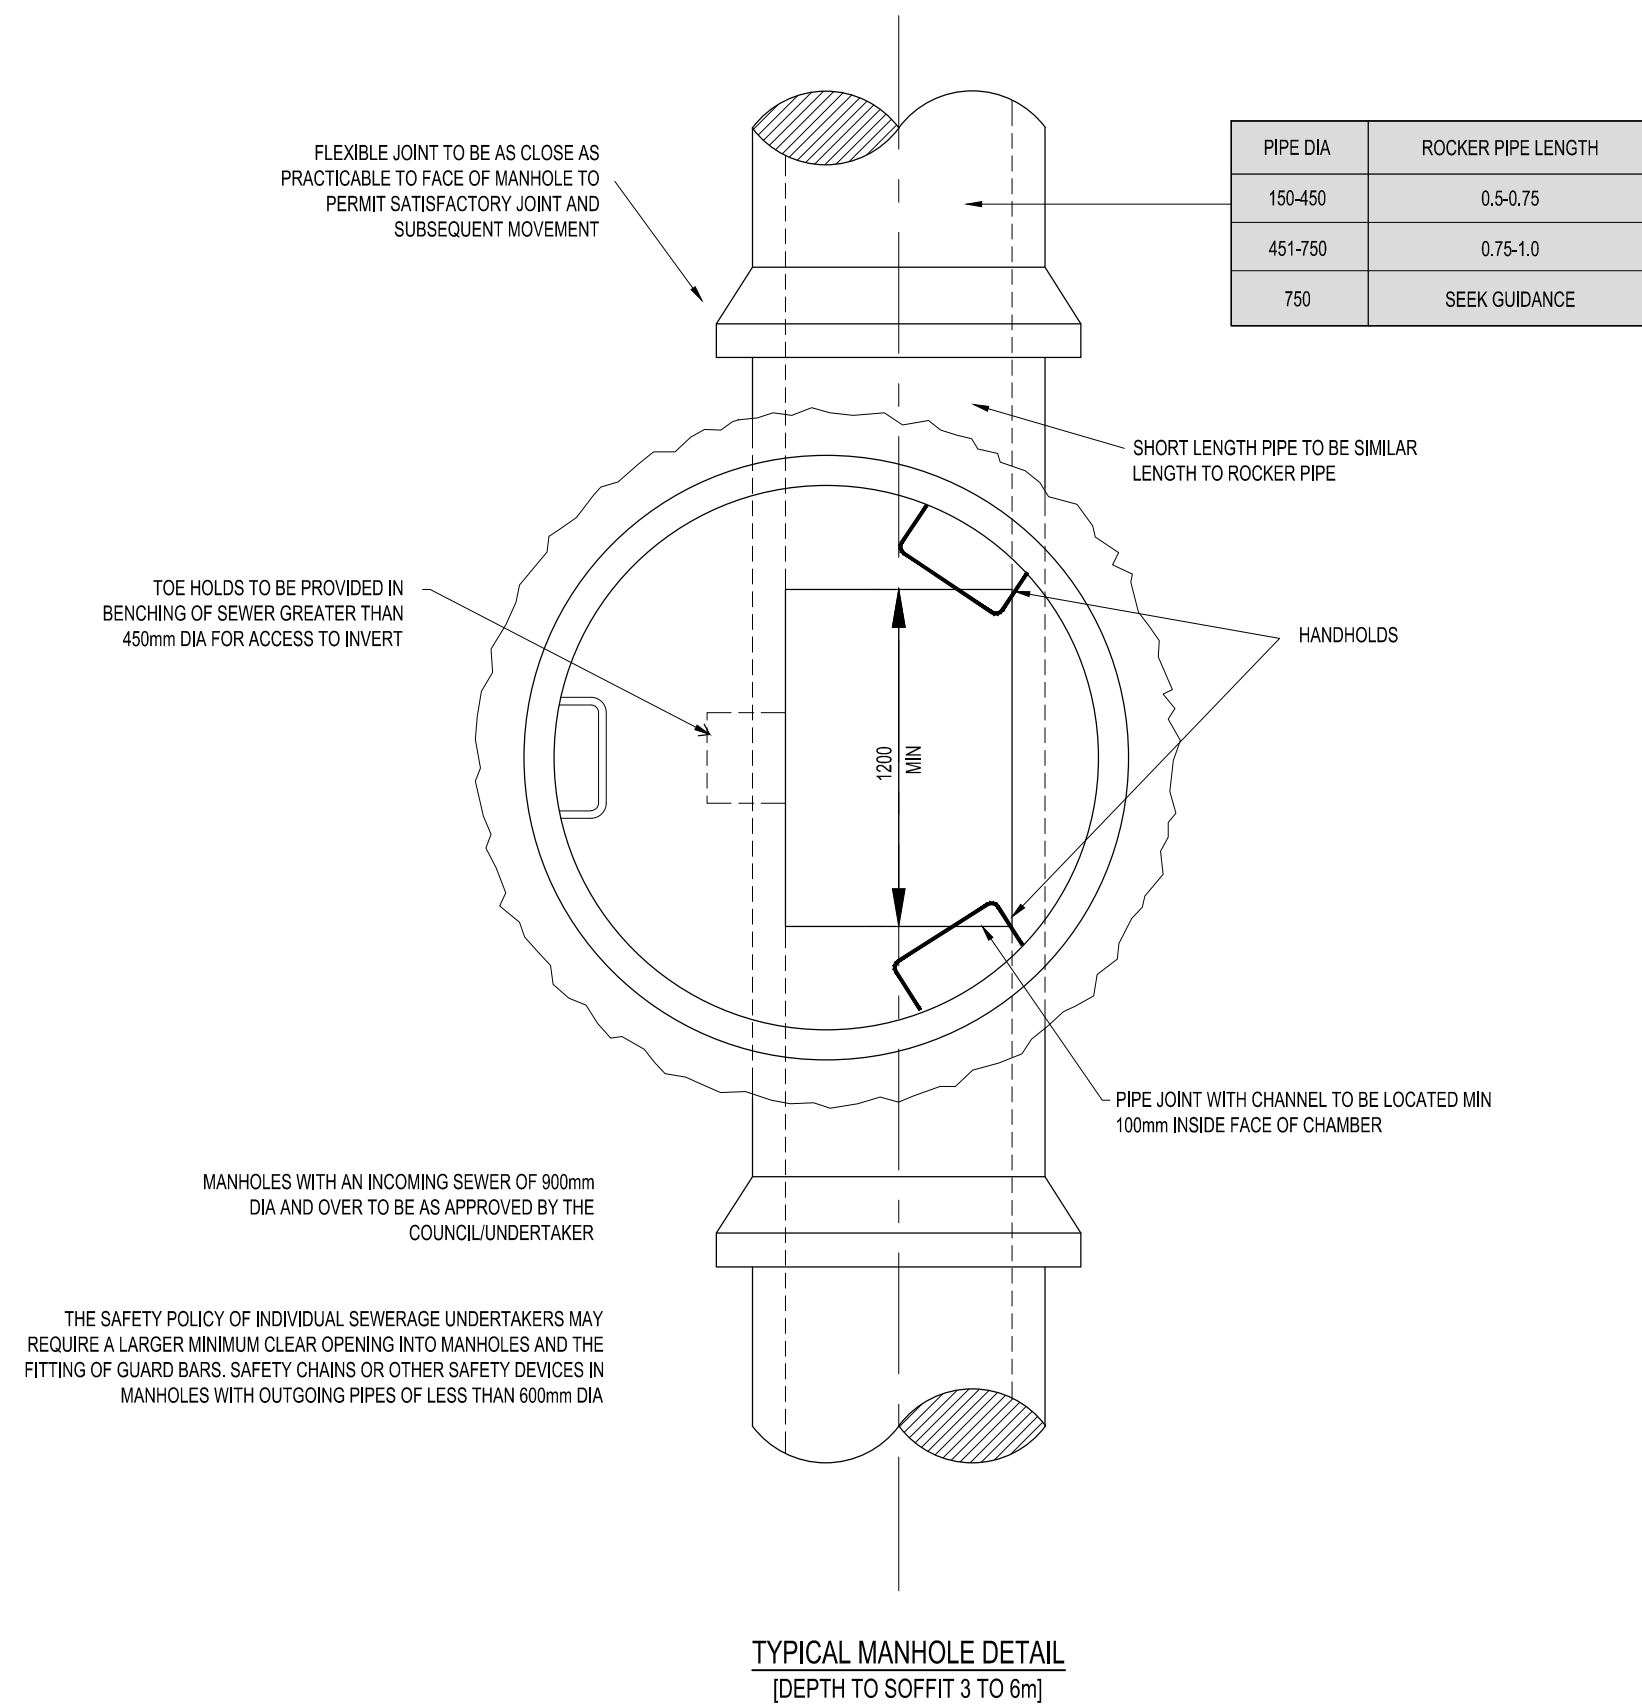

PROJECT

LARGE-SCALE RESIDENTIAL DEVELOPMENT
AT CAHERANARDISH, LIMERICK
COUNTY LIMERICK

PURPOSE	FOR PLANNING
---------	--------------

ORIGINAL SCALE A1- NOT TO SCALE		ORIGINAL ISSUE DATE 01.10.2025	
STATUS S2	DRAWING NO 24051-OSL-90-DR-C-9020		REV P04