


NOTE
Project boundary and location are set on OSI baseline mapping and provided for reference only. The map details are only accurate to the resolution at which they were captured. Output scale is not indicative of data capture scale. Measurements should not be taken directly from this drawing. For exact measurements, please refer to the site layout map, which is based on topographical survey data.

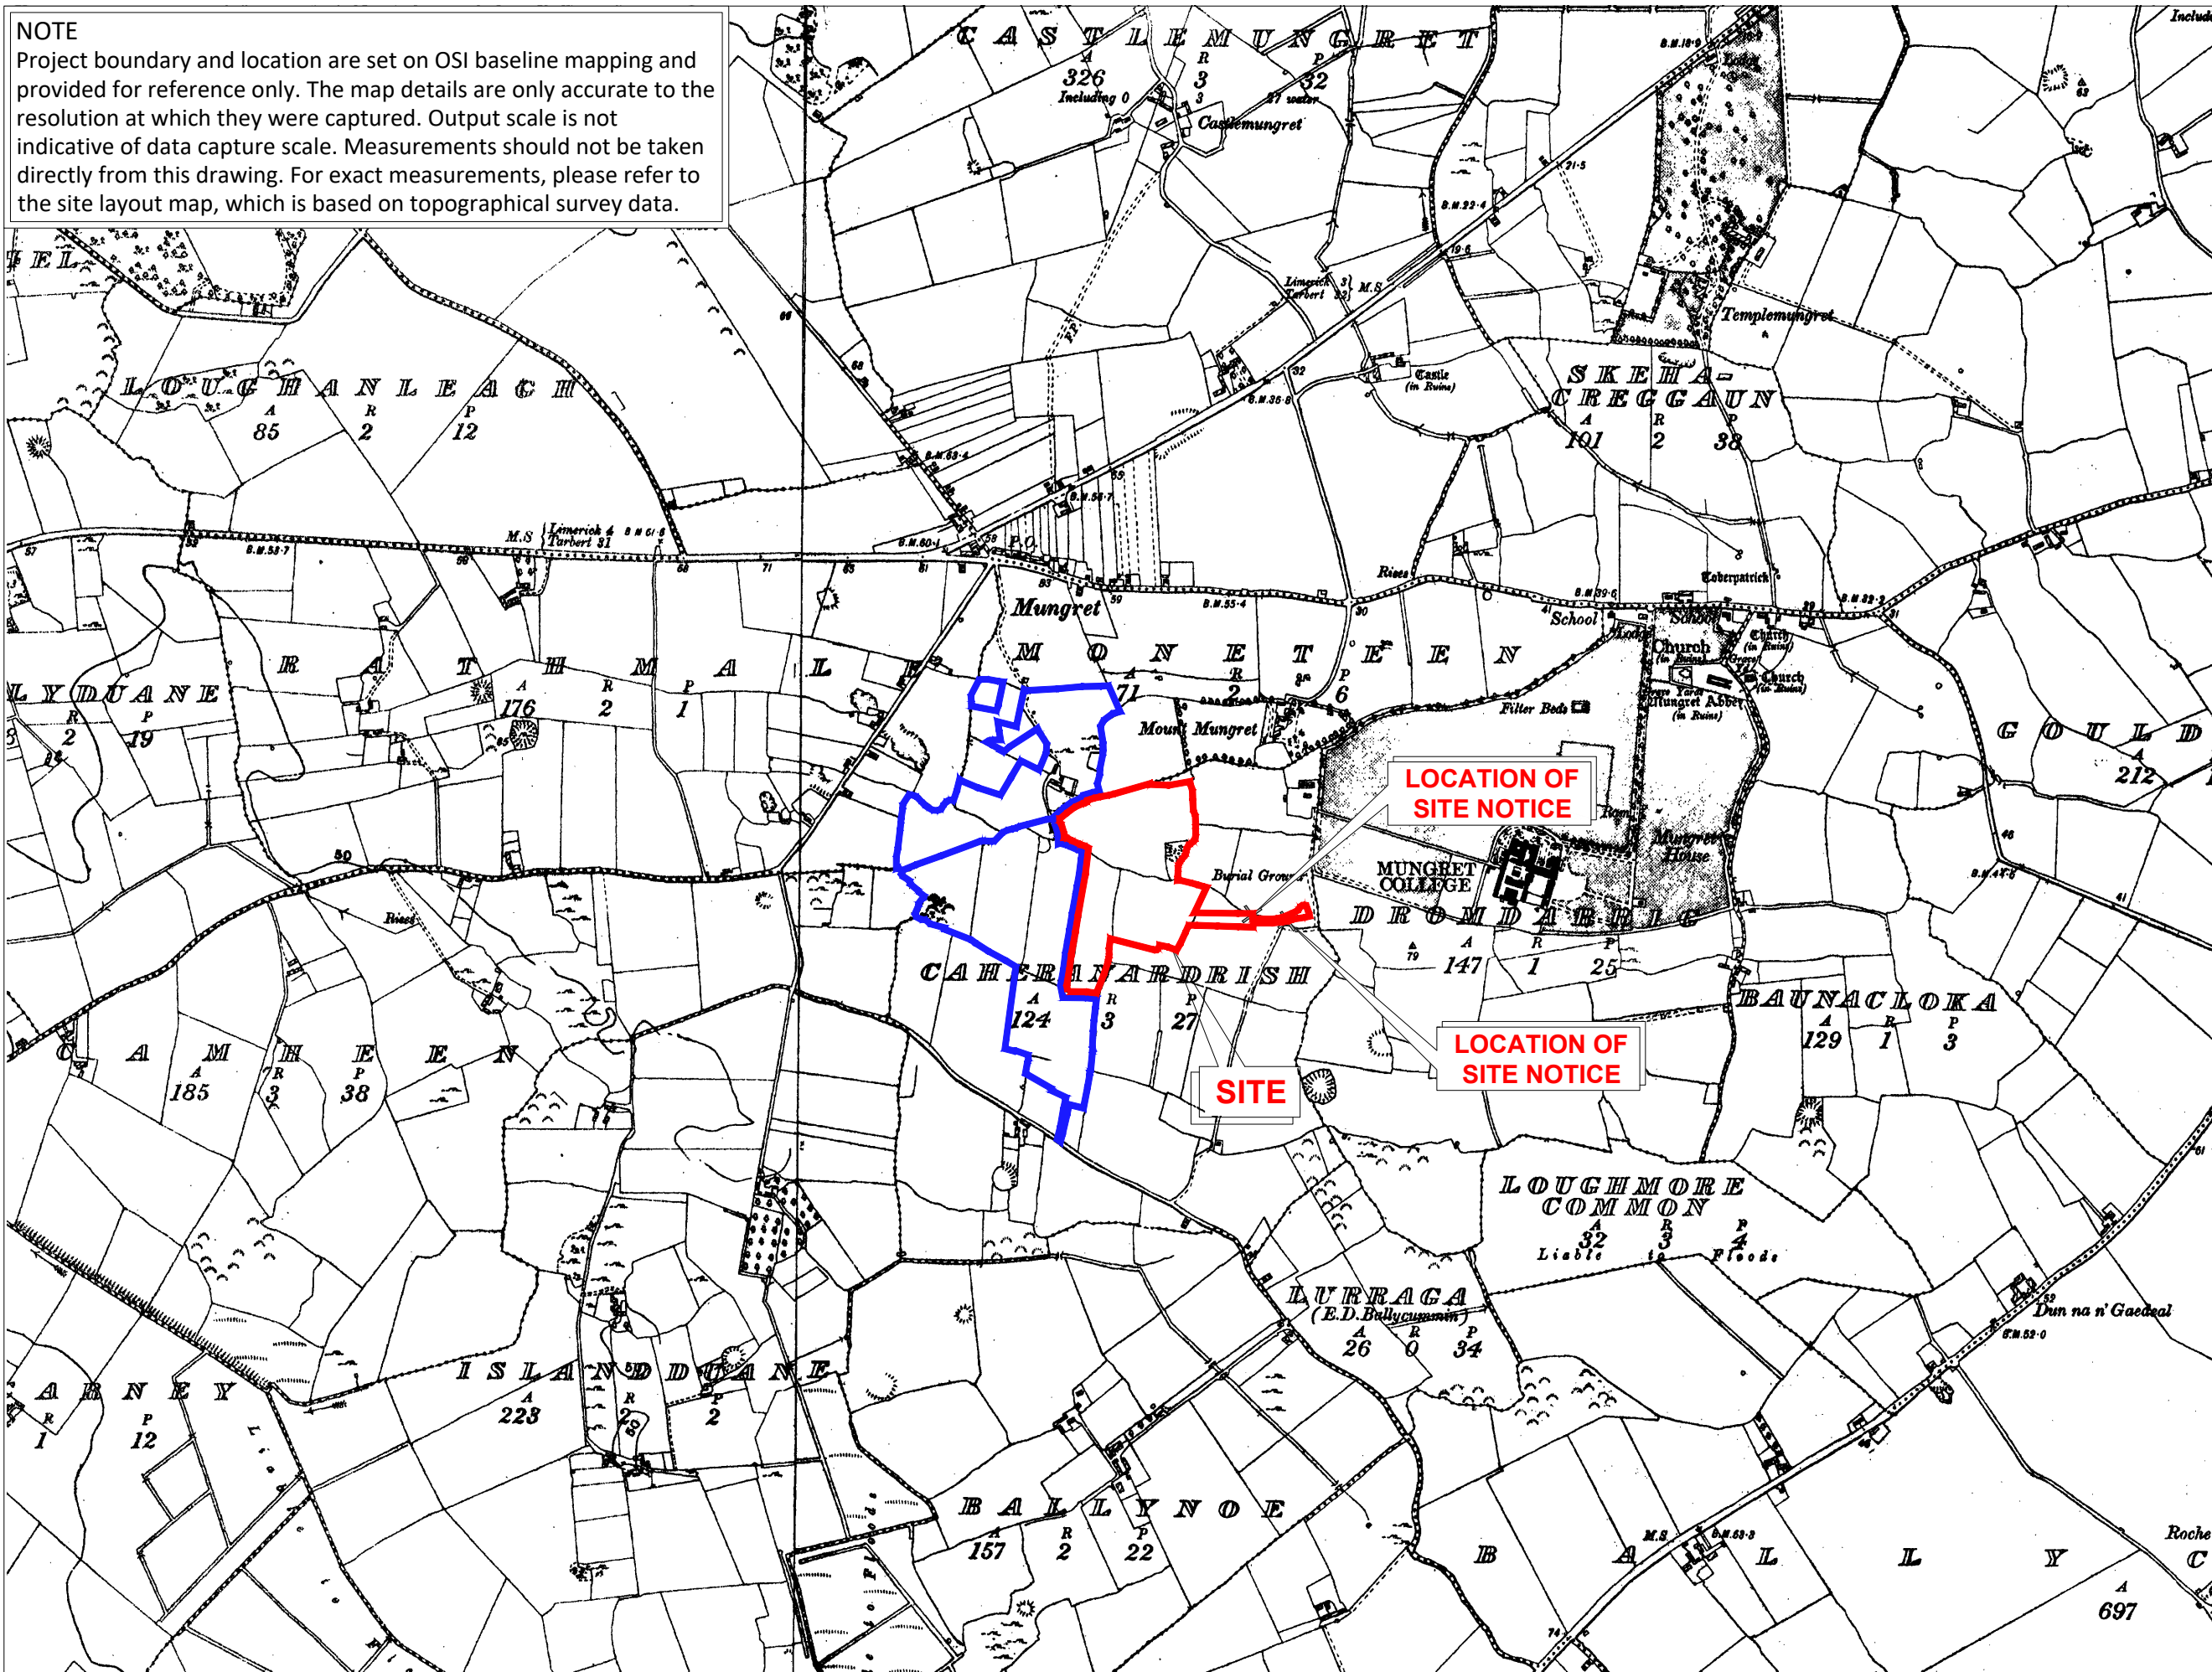

SITE LOCATION MAP
SCALE 1:10560

ADJACENT LANDS
UNDER CONTROL OF
LANDOWNER

SITE BOUNDARY
OF APPLICATION

MAP DETAILS

Description:
Historic 6" Latest Edition

Publisher / Source:
Taitte Eireann

Data Source / Reference:
LK012
Revision Date =
Survey Date = 31-Dec-1920
Levelled Date = 31-Dec-1923

LK013
Revision Date =
Survey Date = 31-Dec-1920
Levelled Date = 31-Dec-1924

LK004
Revision Date =
Survey Date = 31-Dec-1899
Levelled Date = 31-Dec-1927

LK005
Revision Date =
Survey Date = 31-Dec-1938
Levelled Date = 31-Dec-1941

CE062
Revision Date =
Survey Date = 31-Dec-1894
Levelled Date = 31-Dec-1922

CE063-063A
Revision Date =
Survey Date = 31-Dec-1939
Levelled Date = 31-Dec-1941

File Format:
Tagged Image File Format (TIFF)

File Name:
R_50481016_1.tif

Clip Extent / Area of Interest (AOI):
LLX,LLY= 550705.9739,649966.8356
LRX,LRY= 555899.9739,649966.8356
ULX,ULY= 550705.9739,656976.8356
URX,URY= 555899.9739,656976.8356

Projection / Spatial Reference:
IRENET95_Irish_Transverse_Mercator

Centre Point Coordinates:
X,Y = 553302.9739,653471.8356

Data Extraction Date:
15-Apr-2025

Product Version:
1.4

License / Copyright:
Compiled and published by:
Taitte Eireann,
Phoenix Park,
Dublin 8,
Ireland.
D08F0E4
www.taitte.ie

Any unauthorised reproduction
infringes Taitte Eireann copyright.

No part of this publication may
be copied, reproduced or transmitted
in any form or by any means without
the prior written permission of the
copyright owner.

The representation on this map
of a road, track or footpath
is not evidence of the existence
of a right of way.

This topographic map
does not show
legal property boundaries,
nor does it show
ownership of physical features.

Copyright Licence 2026
Ordnance Survey Ireland Licence No.
CYAL 50514987
(Copyright) ORDNANCE SURVEY
IRELAND GOVERNMENT OF
IRELAND

W
N
E
S

P1
No.

ISSUE FOR PLANNING
Revision/Issue

26.02.26
Date

Firm Name and Address

DEADY SAHAN
DGA
ARCHITECTS

EASTGATE VILLAGE, LITTLE ISLAND, CORK
T: 021 4355016 W: WWW.DGARCHITECTS.IE
EMAIL: INFO@DGARCHITECTS.IE

Project Name and Address

PROPOSED RESIDENTIAL DEVELOPMENT
AT CAHERANARDRISH, MUNGRETT,
CO. LIMERICK.

Drawing Title

SITE LOCATION MAP

26.02.26
Date

Drawing No.

25028/P/001

MP
Drawn

Scale

Scale: 1:10560 @ A3

1
Sheet No.