
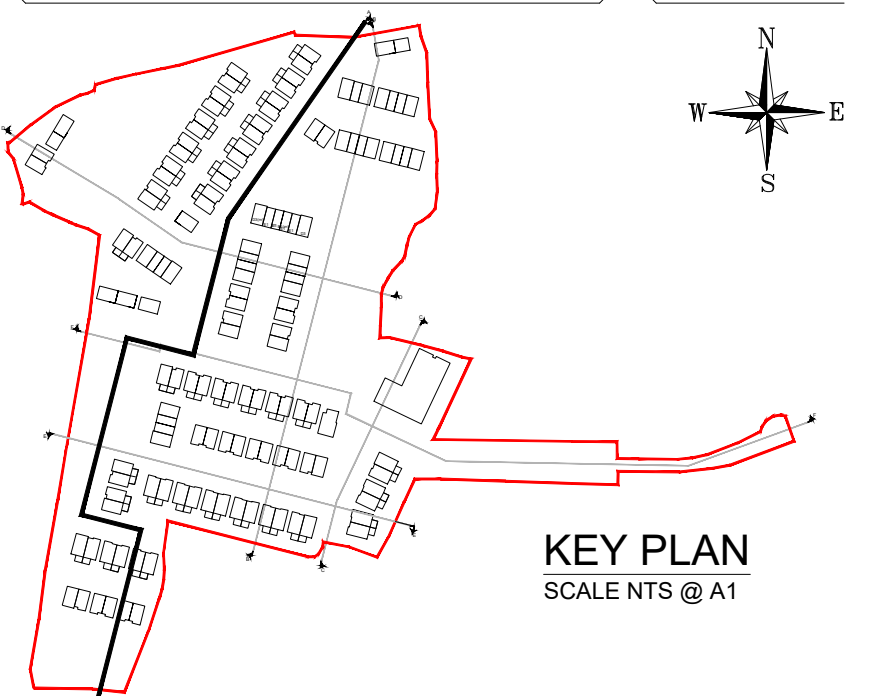
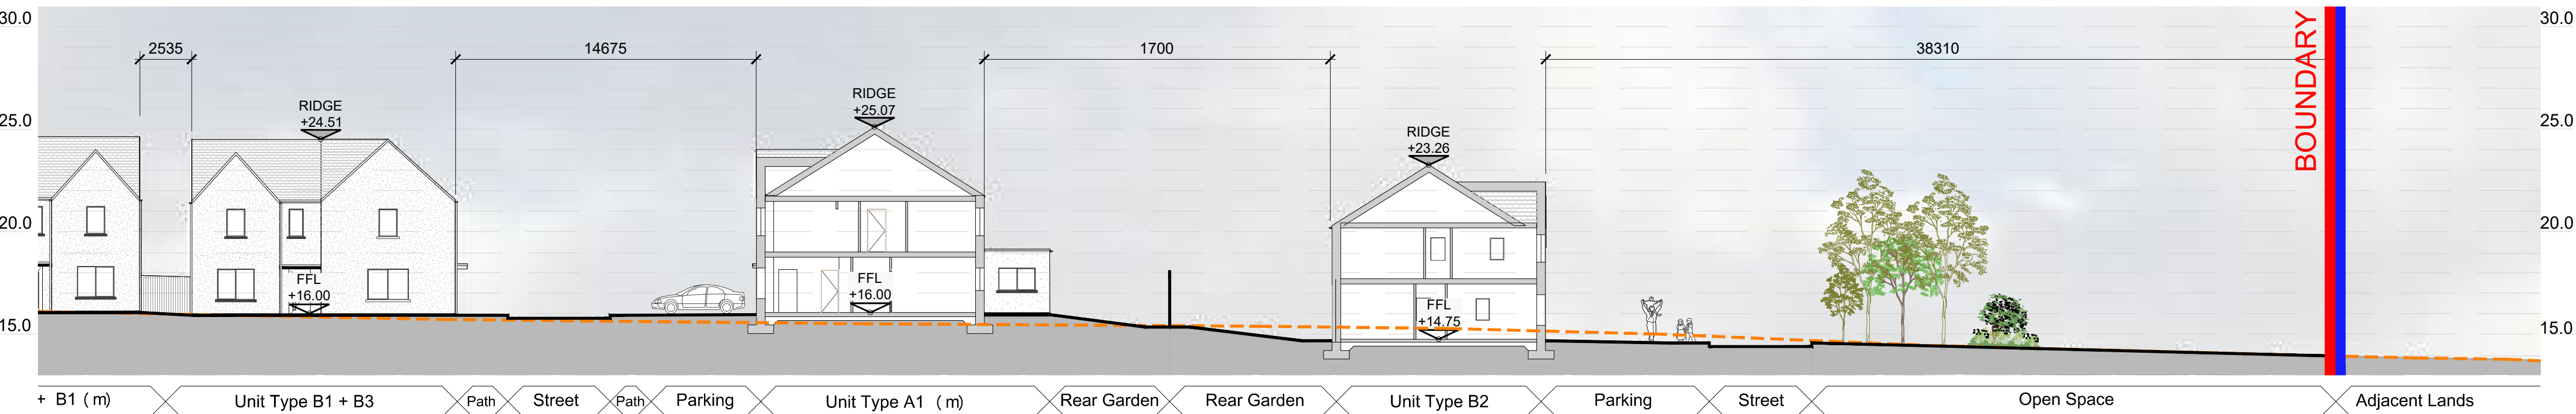
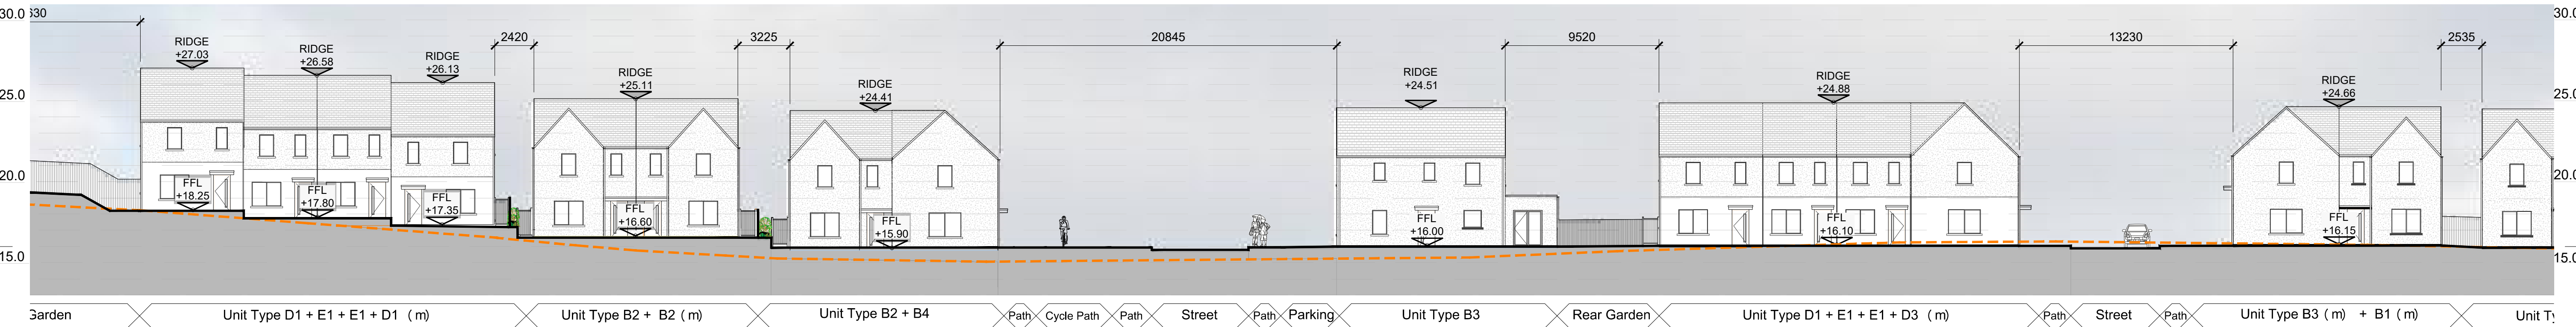


DO NOT SCALE. WORK TO FIGURED DIMENSIONS ONLY.
ALL EXISTING DIMENSIONS TO BE CHECKED ON SITE.
DRAWN ON AUTOCAD R2004 AT DEADY GAHAN ARCHITECTS LTD
LAYERS ON THIS DRAWING COMPLY WITH BS 1192: PART 5

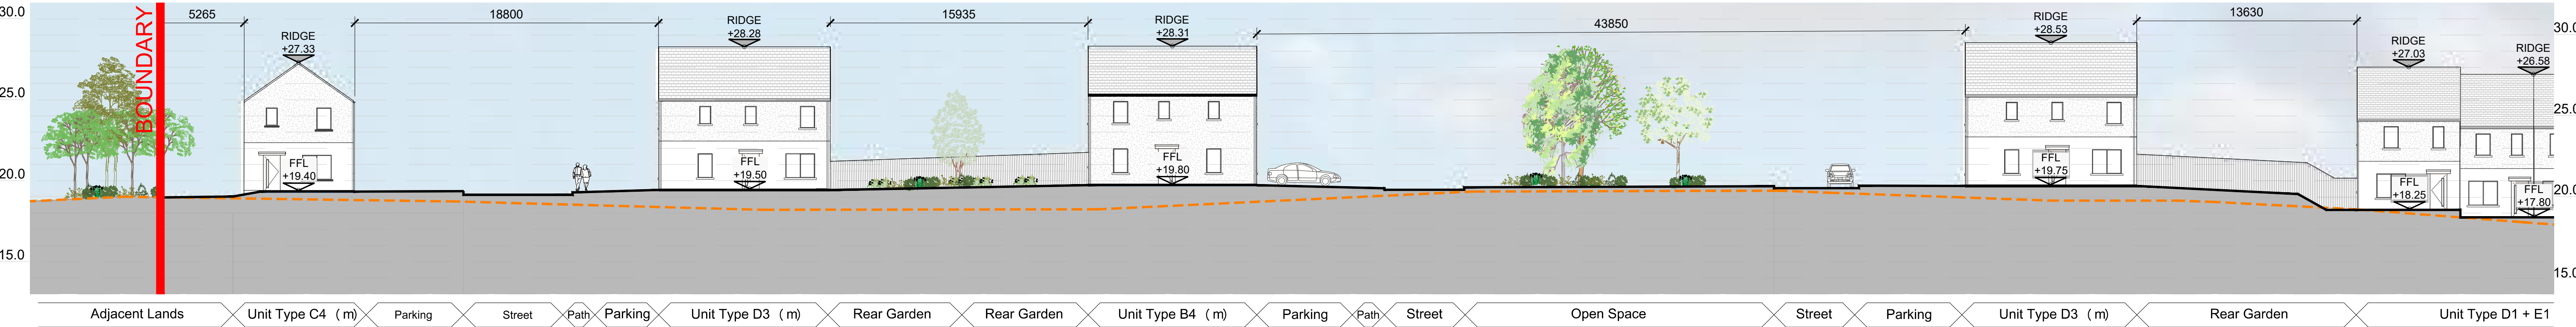

date	rev	name	chk	note
03.03.26	P1	MP	EJG	ISSUE FOR PLANNING

DEADY GAHAN

DG

ARCHITECTS

EASTGATE VILLAGE, LITTLE ISLAND, CORK
T: 021 4356016 W: WWW.DGARCHITECTS.IE
EMAIL: INFO@DGARCHITECTS.IE

Project

PROPOSED RESIDENTIAL DEVELOPMENT
AT CAHERANARDRISH, MUNGRAT,
COLIMERICK

Drawing title

PROPOSED SITE SECTION A-A

Scale 1:200/1:500 @ A1	Drawn LA	Checked EJG	Date 03.03.26
Project No. 25028	Drg. No. 25028/P/004A	Revision P1	
☐ Information \ Comments	☐ Tender	☐ Construction	