




DO NOT SCALE. WORK TO FIGURED DIMENSIONS ONLY.
ALL EXISTING DIMENSIONS TO BE CHECKED ON SITE.
DRAWN ON AUTOCAD R2004 AT DEADY GAHAN ARCHITECTS LTD
LAYERS ON THIS DRAWING COMPLY WITH BS 1192: PART 5

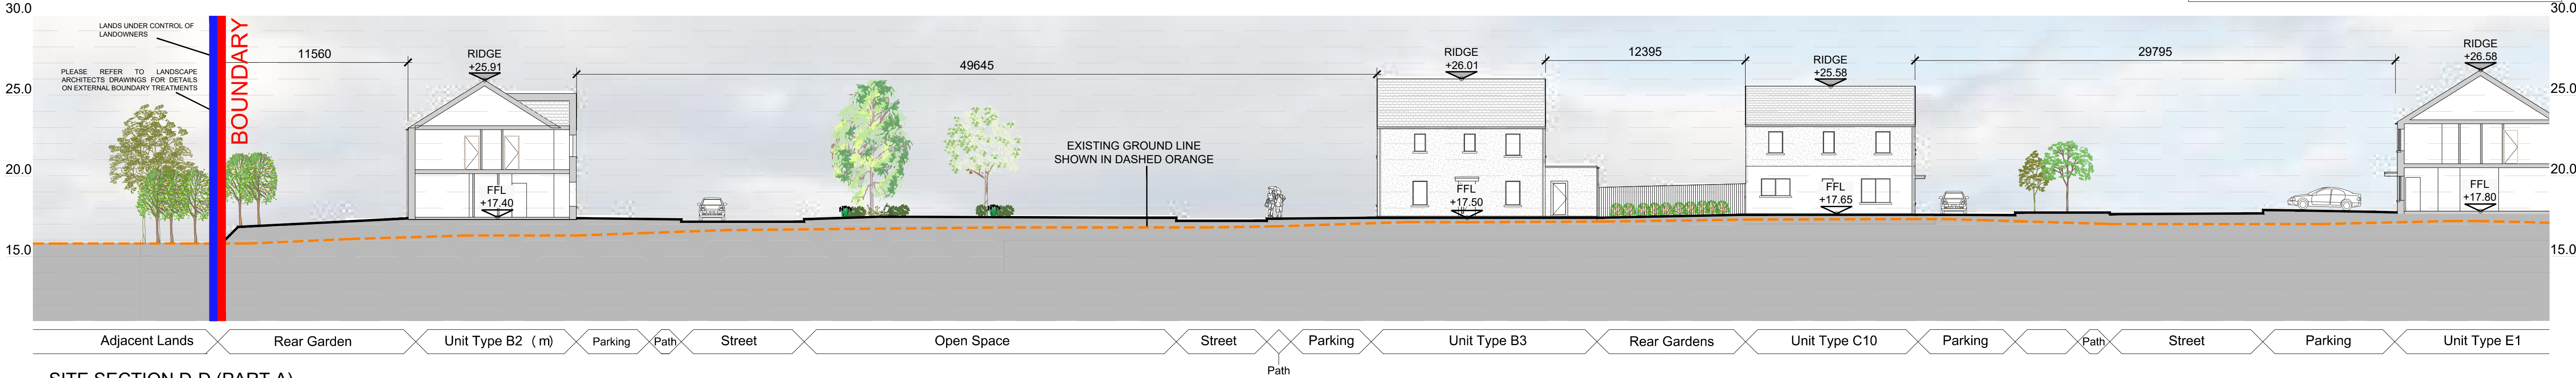


SITE SECTION D-D (PART A)
SCALE 1:200@A1

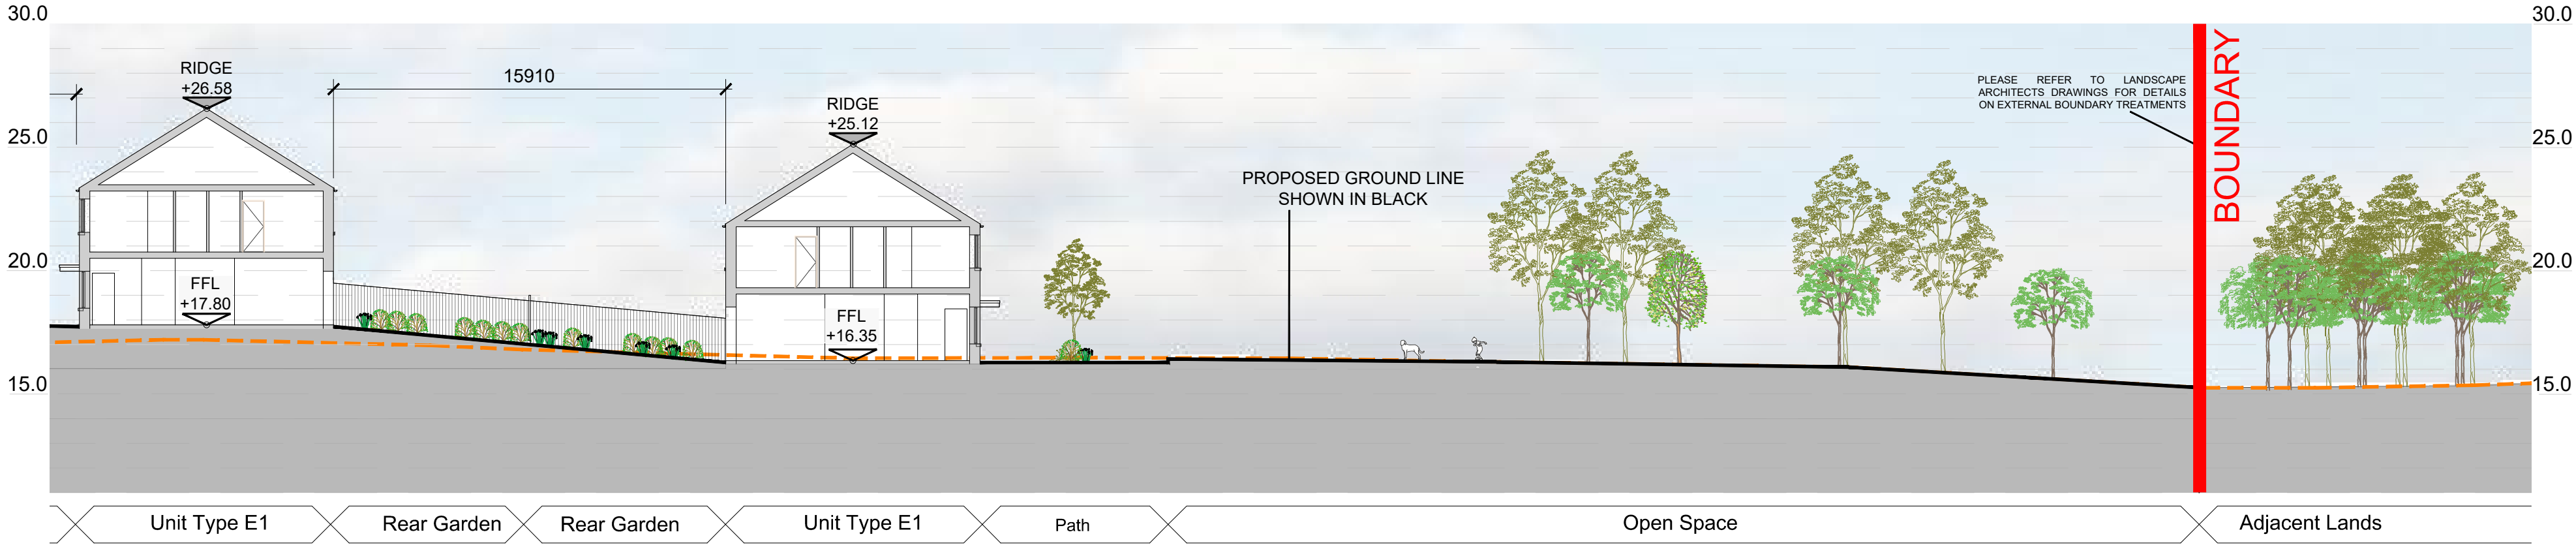


SITE SECTION D-D (PART B)
SCALE 1:200@A1

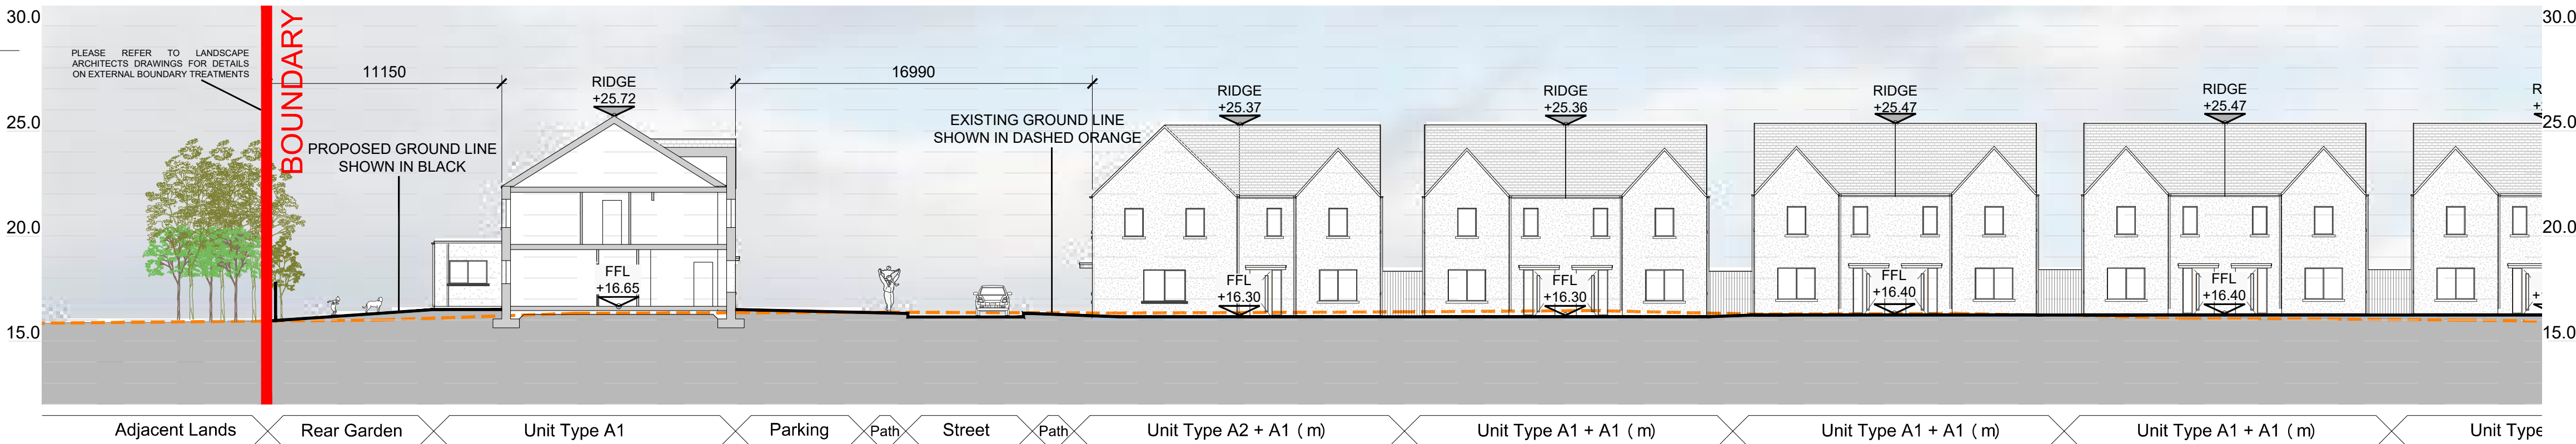

SITE SECTION E-E (PART A)
SCALE 1:200@A1

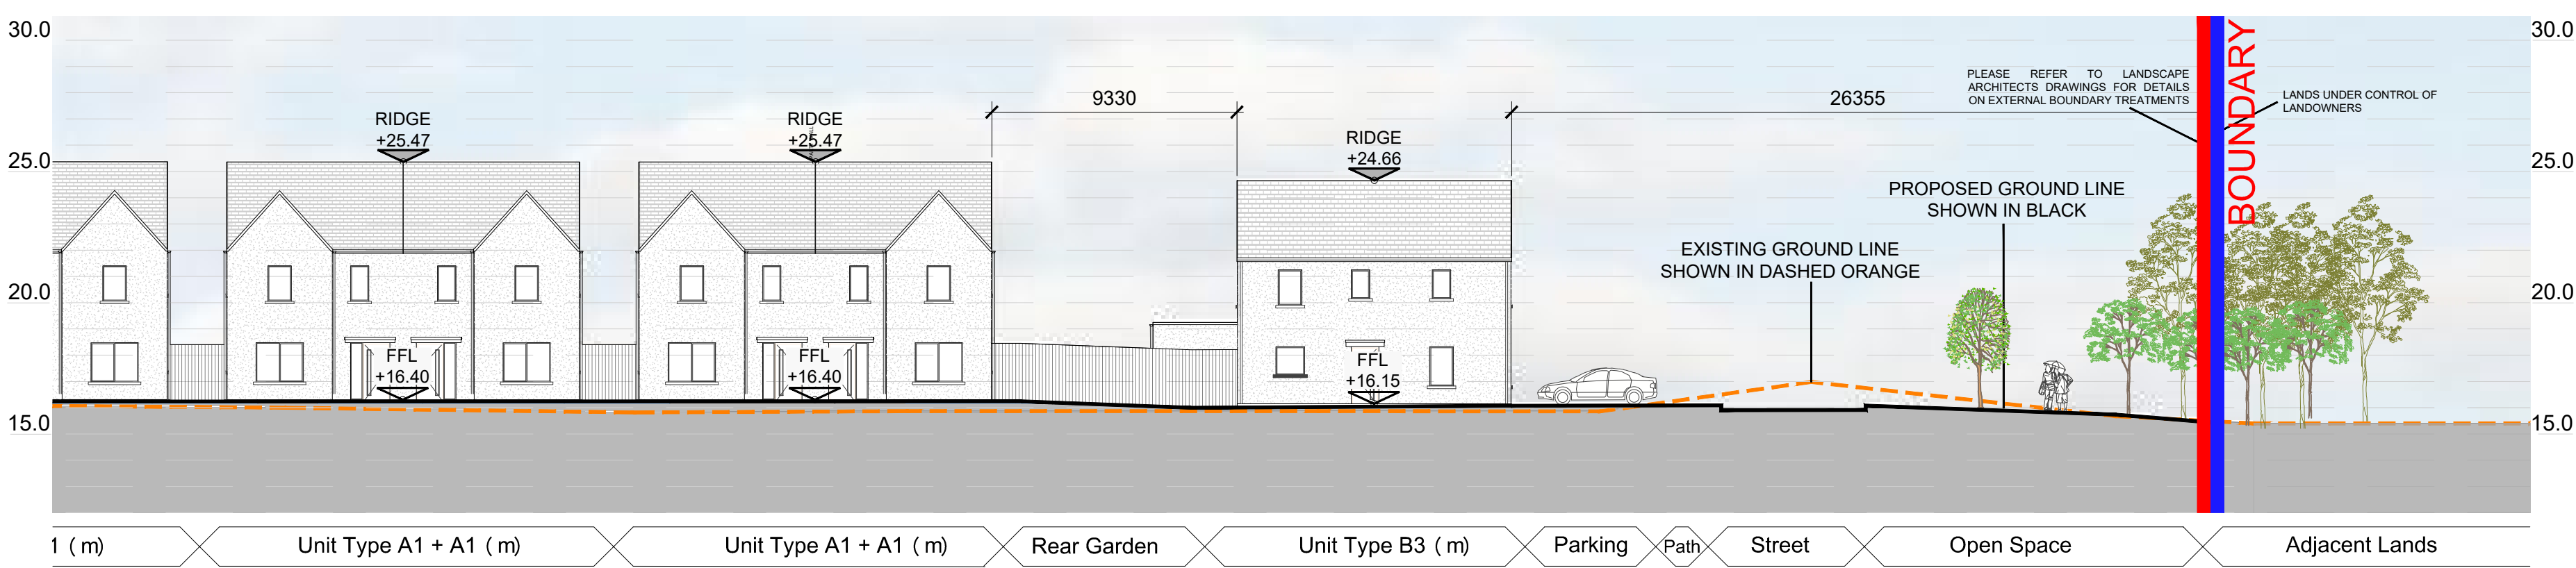


SITE SECTION E-E (PART B)
SCALE 1:200@A1

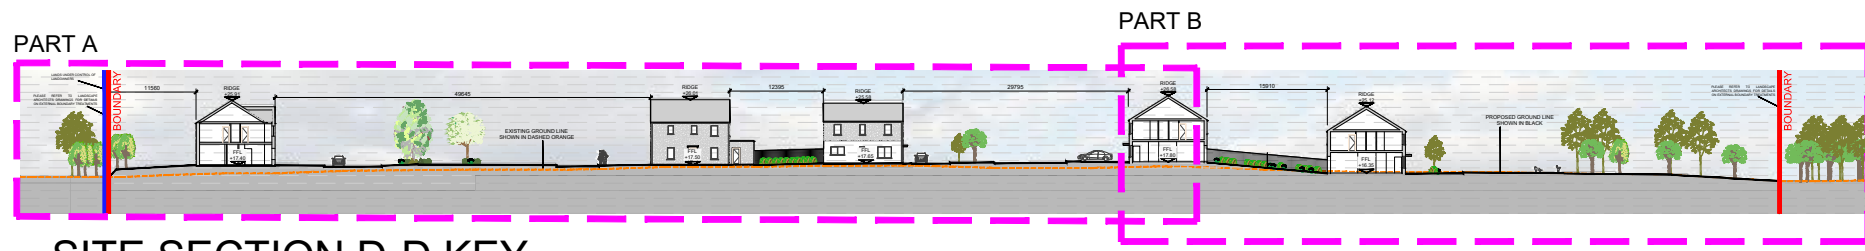

SITE SECTION D-D KEY
SCALE 1:1000@A1




SITE SECTION E-E KEY
SCALE 1:1000@A1

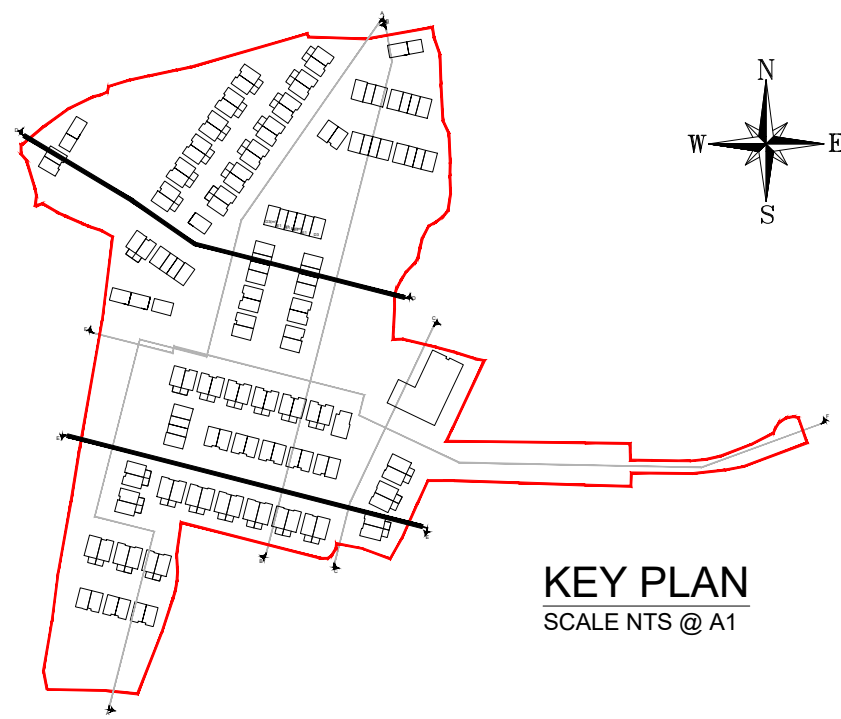

KEY PLAN
SCALE NTS @ A1

date	rev	name	chk	note
03.03.26	P1	MP	EJG	ISSUE FOR PLANNING

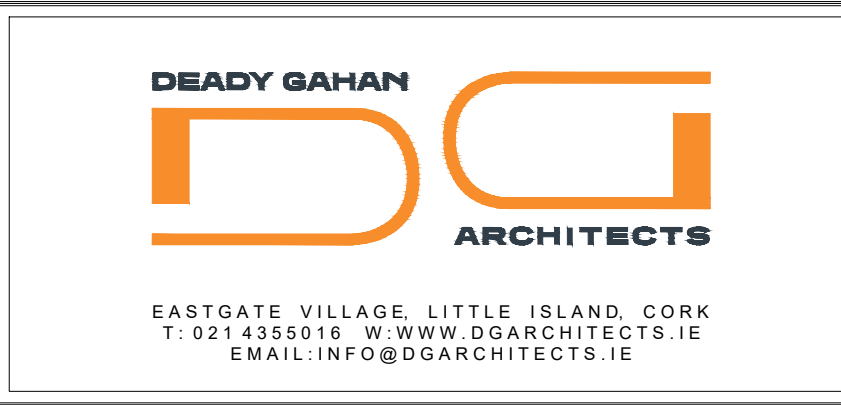

Project
PROPOSED RESIDENTIAL DEVELOPMENT
AT CAHERANARDRISH, MUNGRÉT,
CO. LIMERICK

Drawing title
PROPOSED SITE SECTIONS D-D & E-E

Scale	Drawn	Checked	Date
1:200/1:1000 @ A1	LA	EJG	03.03.26

Project No.	Dwg. No.	Revision
25028	25028/P/004C	P1

☐ Information \ Comments	☐ Tender
☒ Planning	☐ Construction