DO NOT SCALE. WORK TO FIGURED DIMENSIONS ONLY.
ALL EXISTING DIMENSIONS TO BE CHECKED ON SITE.
DRAWN ON AUTOCAD R2004 AT DEADY GAHAN ARCHITECTS LTD
LAYERS ON THIS DRAWING COMPLY WITH BS 1192: PART 5

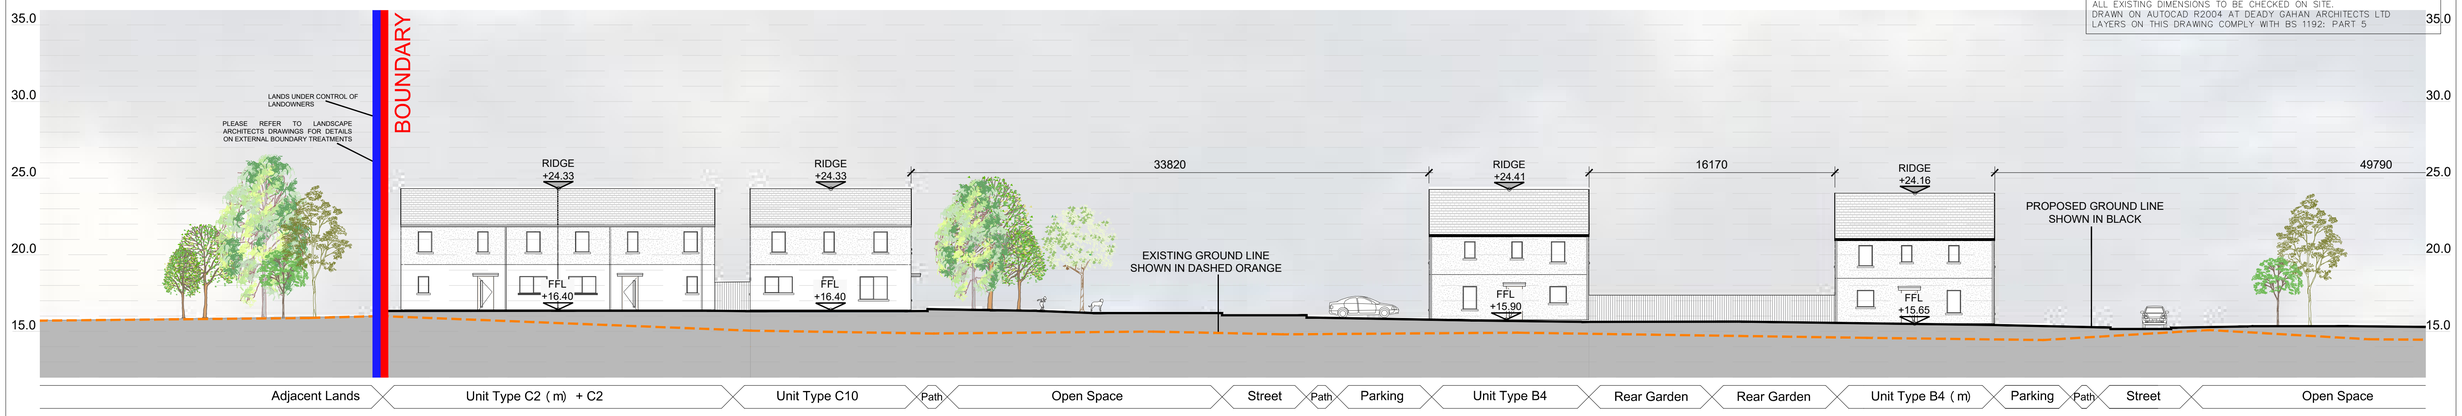

SITE SECTION F-F (PART A)

SCALE 1:200@A1

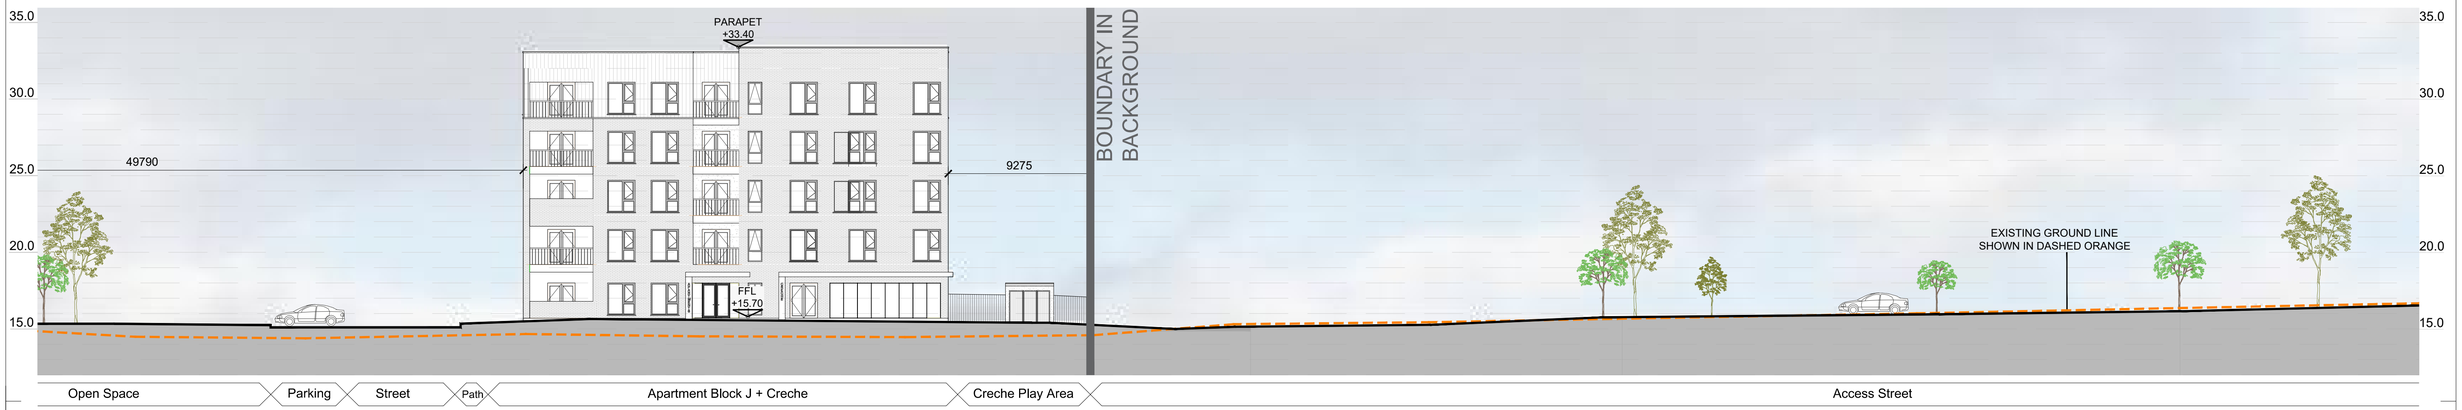

SITE SECTION F-F (PART B)

SCALE 1:200@A1

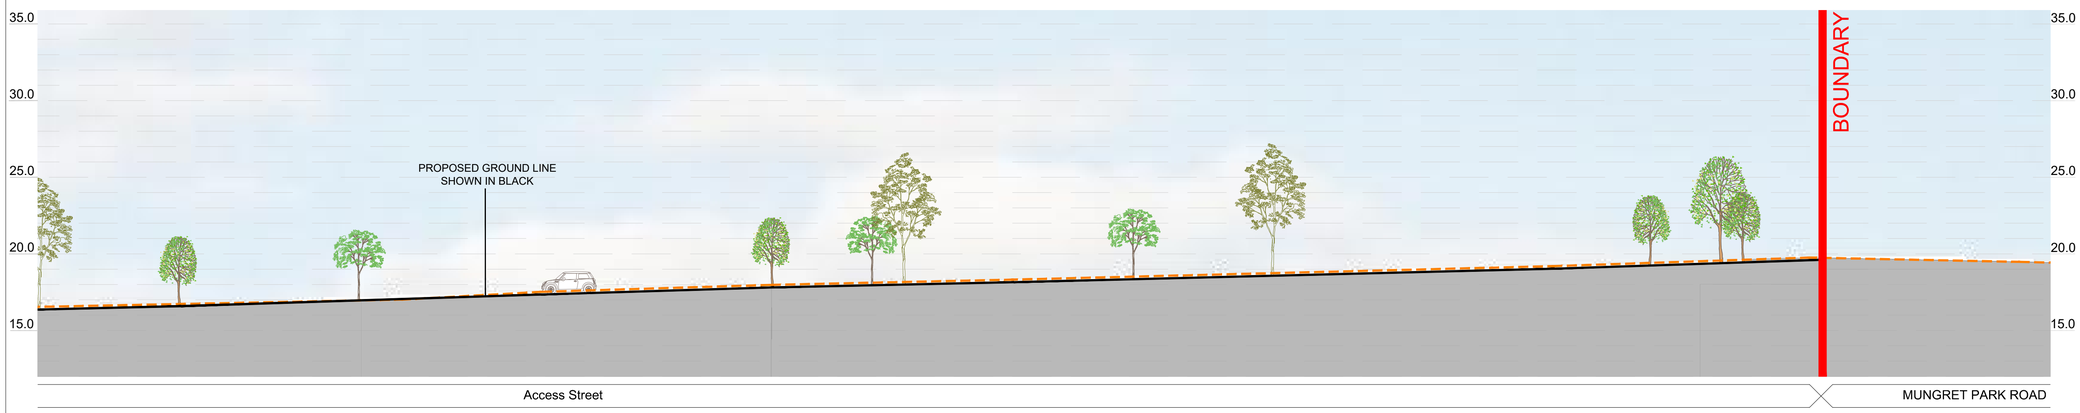

SITE SECTION F-F (PART C)

SCALE 1:200@A1

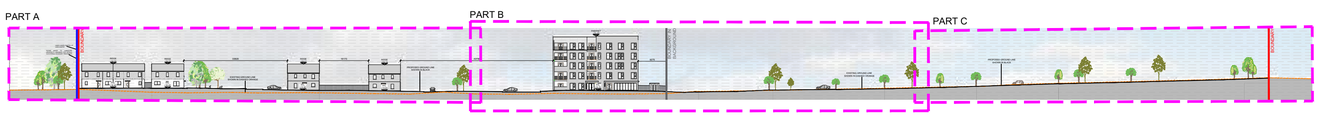

SITE SECTION F-F KEY

SCALE 1:1000@A1

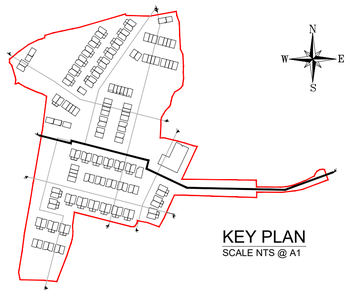

KEY PLAN

SCALE NTS @ A1

date	rev	name	chk	note
03.03.26	P1	MP	EJG	ISSUE FOR PLANNING

DEADY GAHAN ARCHITECTS
EASTGATE VILLAGE, LITTLE ISLAND, CORK
T: 021 4355016 W:WWW.DGARCHITECTS.IE
EMAIL:INFO@DGARCHITECTS.IE

Project
PROPOSED RESIDENTIAL DEVELOPMENT
AT CAHERANARDRISH, MUNGRET,
CO. LIMERICK

Drawing title
PROPOSED SITE SECTION F-F

Scale	Drawn	Checked	Date
1:200/1:1000 @ A1	LA	EJG	03.03.26

Project No.	Drg. No.	Revision
25028	25028/P/004D	P1

☐ Information \ Comments ☐ Tender
☐ Planning ☐ Construction