DO NOT SCALE. WORK TO FIGURED DIMENSIONS ONLY.
ALL EXISTING DIMENSIONS TO BE CHECKED ON SITE.
DRAWN ON AUTOCAD R2004 AT DEADY GAHAN ARCHITECTS LTD
LAYERS ON THIS DRAWING COMPLY WITH BS 1192: PART 5

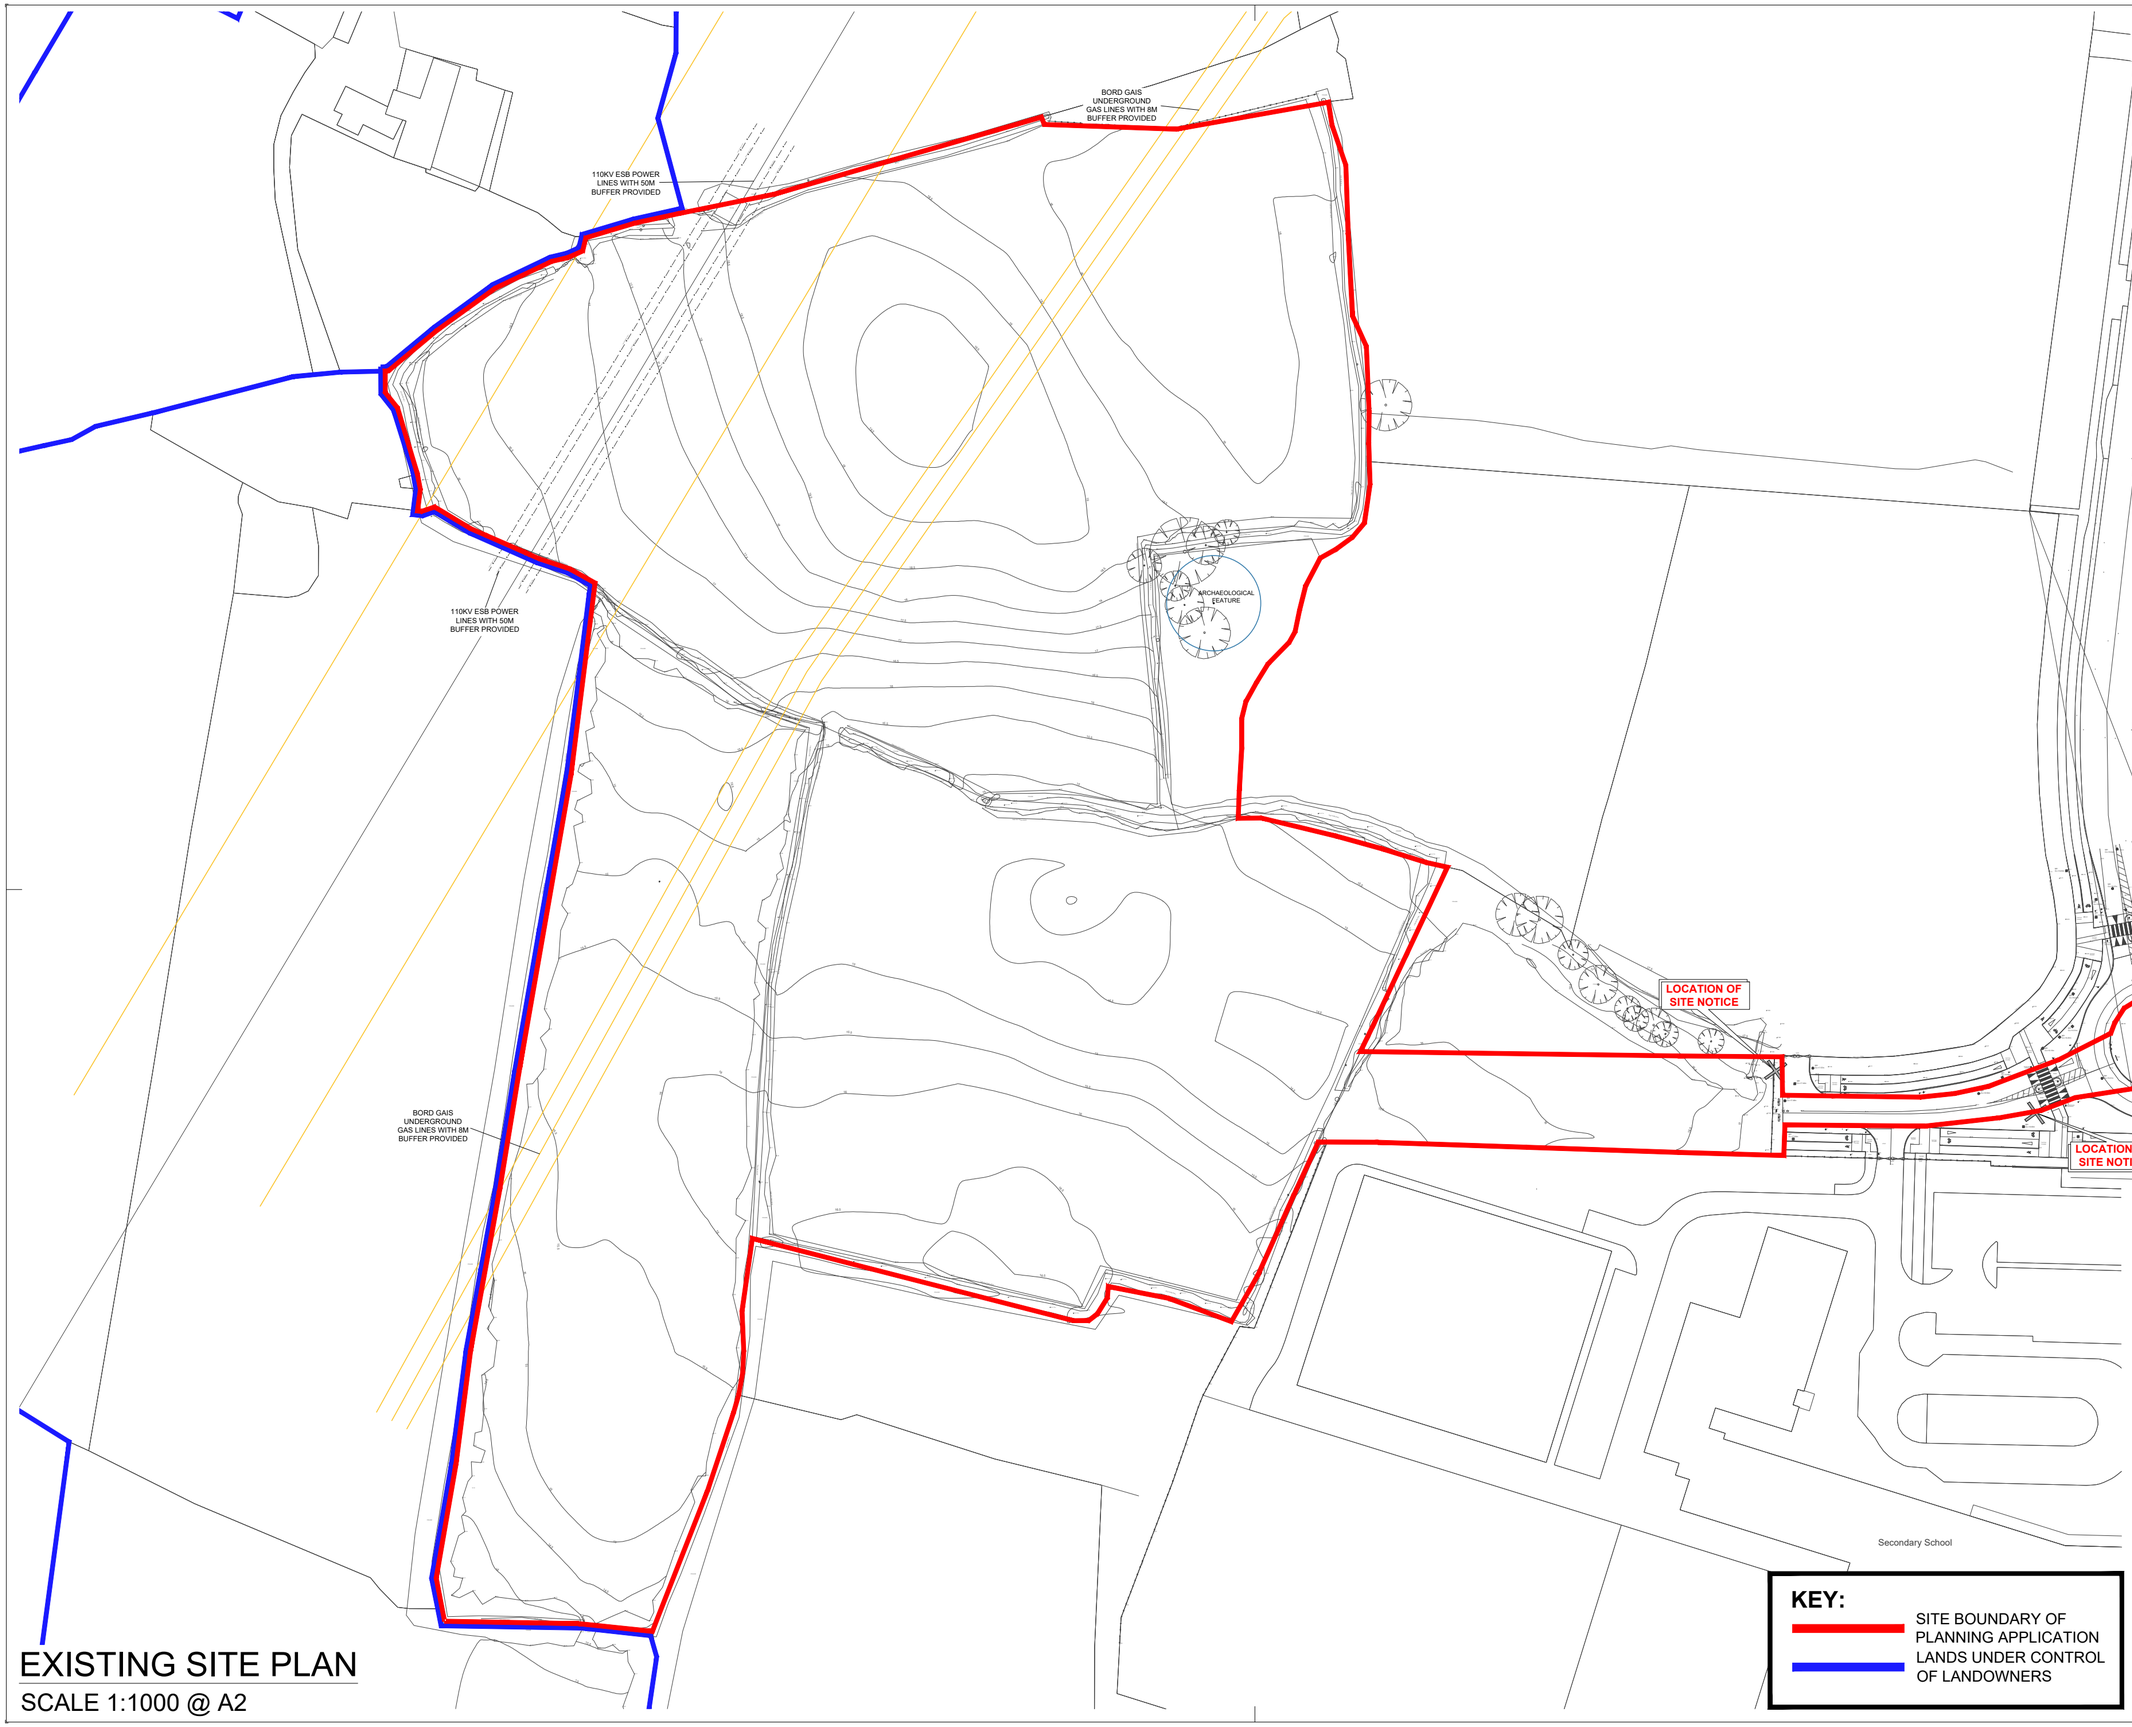

N
W E
S

date	rev	name	chk	note
09.03.26	P1	MP	EJG	ISSUE FOR PLANNING

DEADY GAHAN
DG
ARCHITECTS

EASTGATE VILLAGE, LITTLE ISLAND, CORK
T: 021 4355016 W:WWW.DGARCHITECTS.IE
EMAIL:INFO@DGARCHITECTS.IE

Project
PROPOSED DEVELOPMENT
AT CAHERANARDRISH, MUNGRET,
CO. LIMERICK

Drawing title
EXISTING SITE PLAN

Scale	Drawn	Checked	Date
1:1000 @ A2	MP	EJG	19.08.25

Project No.	Drg. No.	Revision
25028	25028/P/005	P1

☐ Information \ Comments ☐ Tender
☒ Planning ☐ Construction

KEY:

SITE BOUNDARY OF PLANNING APPLICATION
LANDS UNDER CONTROL OF LANDOWNERS

EXISTING SITE PLAN

SCALE 1:1000 @ A2