DO NOT SCALE. WORK TO FIGURED DIMENSIONS ONLY.
ALL EXISTING DIMENSIONS TO BE CHECKED ON SITE.
DRAWN ON AUTOCAD R2004 AT DEADY GAHAN ARCHITECTS LTD
LAYERS ON THIS DRAWING COMPLY WITH BS 1192: PART 5

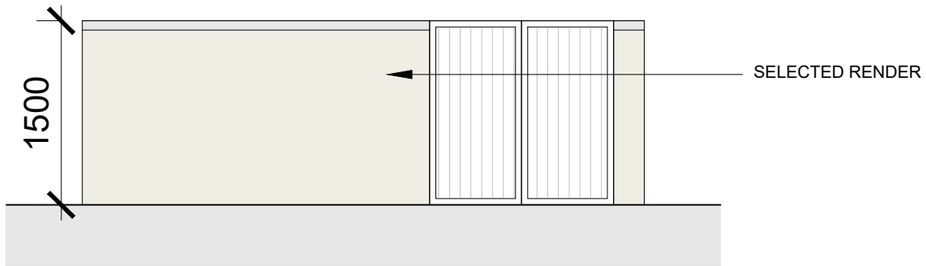

FRONT ELEVATION

SCALE 1:50 @ A3

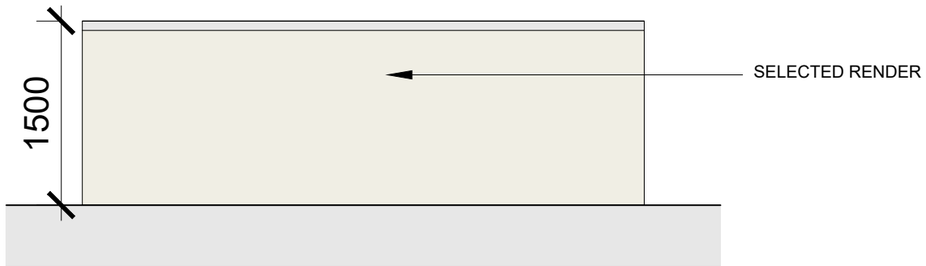

REAR ELEVATION

SCALE 1:50 @ A3

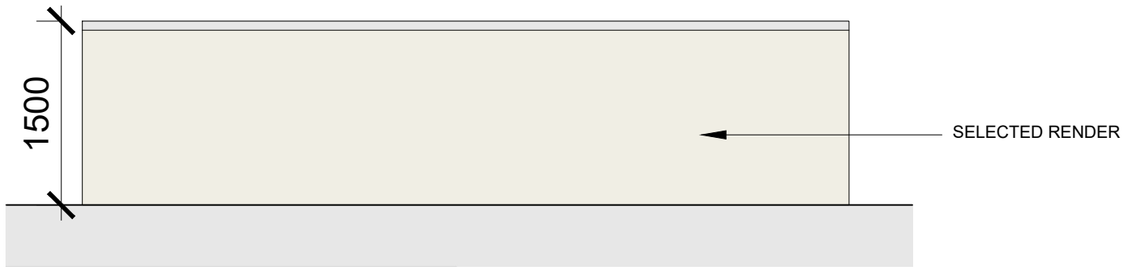

SIDE ELEVATION

SCALE 1:50 @ A3

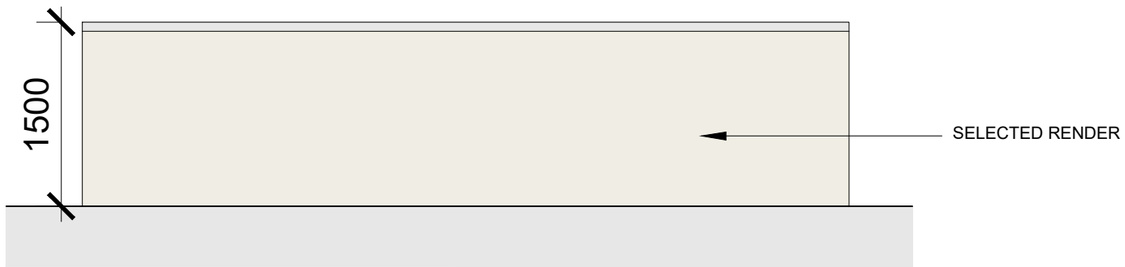

SIDE ELEVATION

SCALE 1:50 @ A3

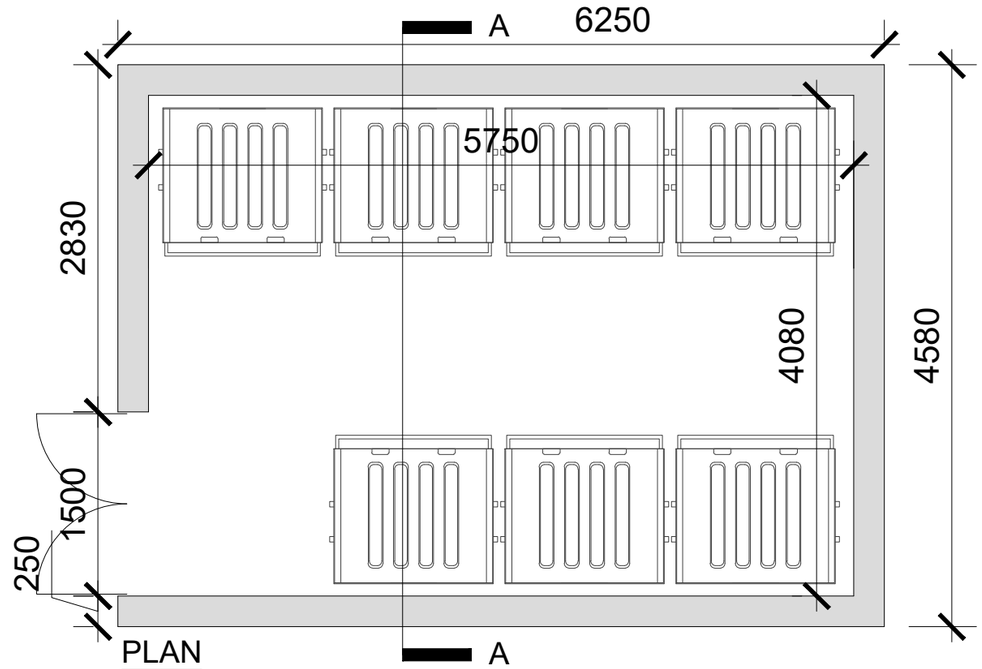

PLAN

SCALE 1:50 @ A3

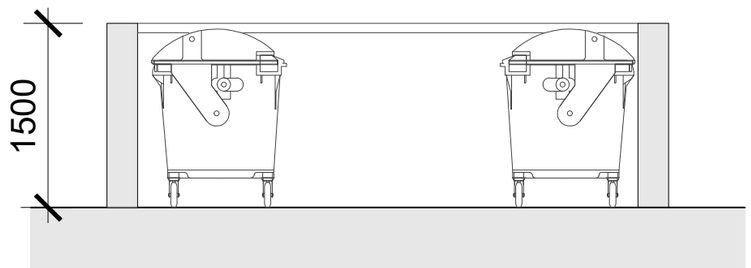

SECTION A-A

SCALE 1:50 @ A3

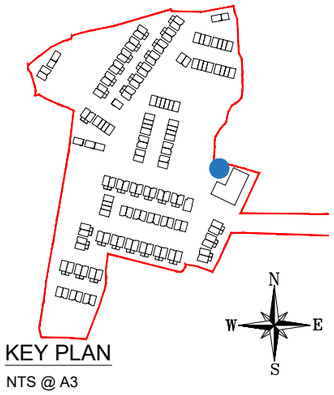

KEY PLAN

NTS @ A3

date	rev	name	chk	note
12.03.26	P1	MP	EJG	ISSUE FOR PLANNING

DEADY GAHAN ARCHITECTS
EASTGATE VILLAGE, LITTLE ISLAND, CORK
T: 021 4355016 W:WWW.DGARCHITECTS.IE
EMAIL:INFO@DGARCHITECTS.IE

Project
PROPOSED RESIDENTIAL DEVELOPMENT
AT CAHERANARDRISH, MUNGRET,
CO. LIMERICK.

Drawing title
PROPOSED APARTMENT BLOCK BIN STORE

Scale	Drawn	Checked	Date
1:50 @ A3	MP	EJG	02.03.26

Project No.	Drg. No.	Revision
25028	25028/P/013	P1

☐ Information \ Comments ☐ Tender
☒ Planning ☐ Construction

Note
Please refer to Site Plan (drawing no. 25028/P/003) for F.F.L. and orientation.

PROPOSED APARTMENT BLOCK BIN STORE

SCALE 1:50 @ A3