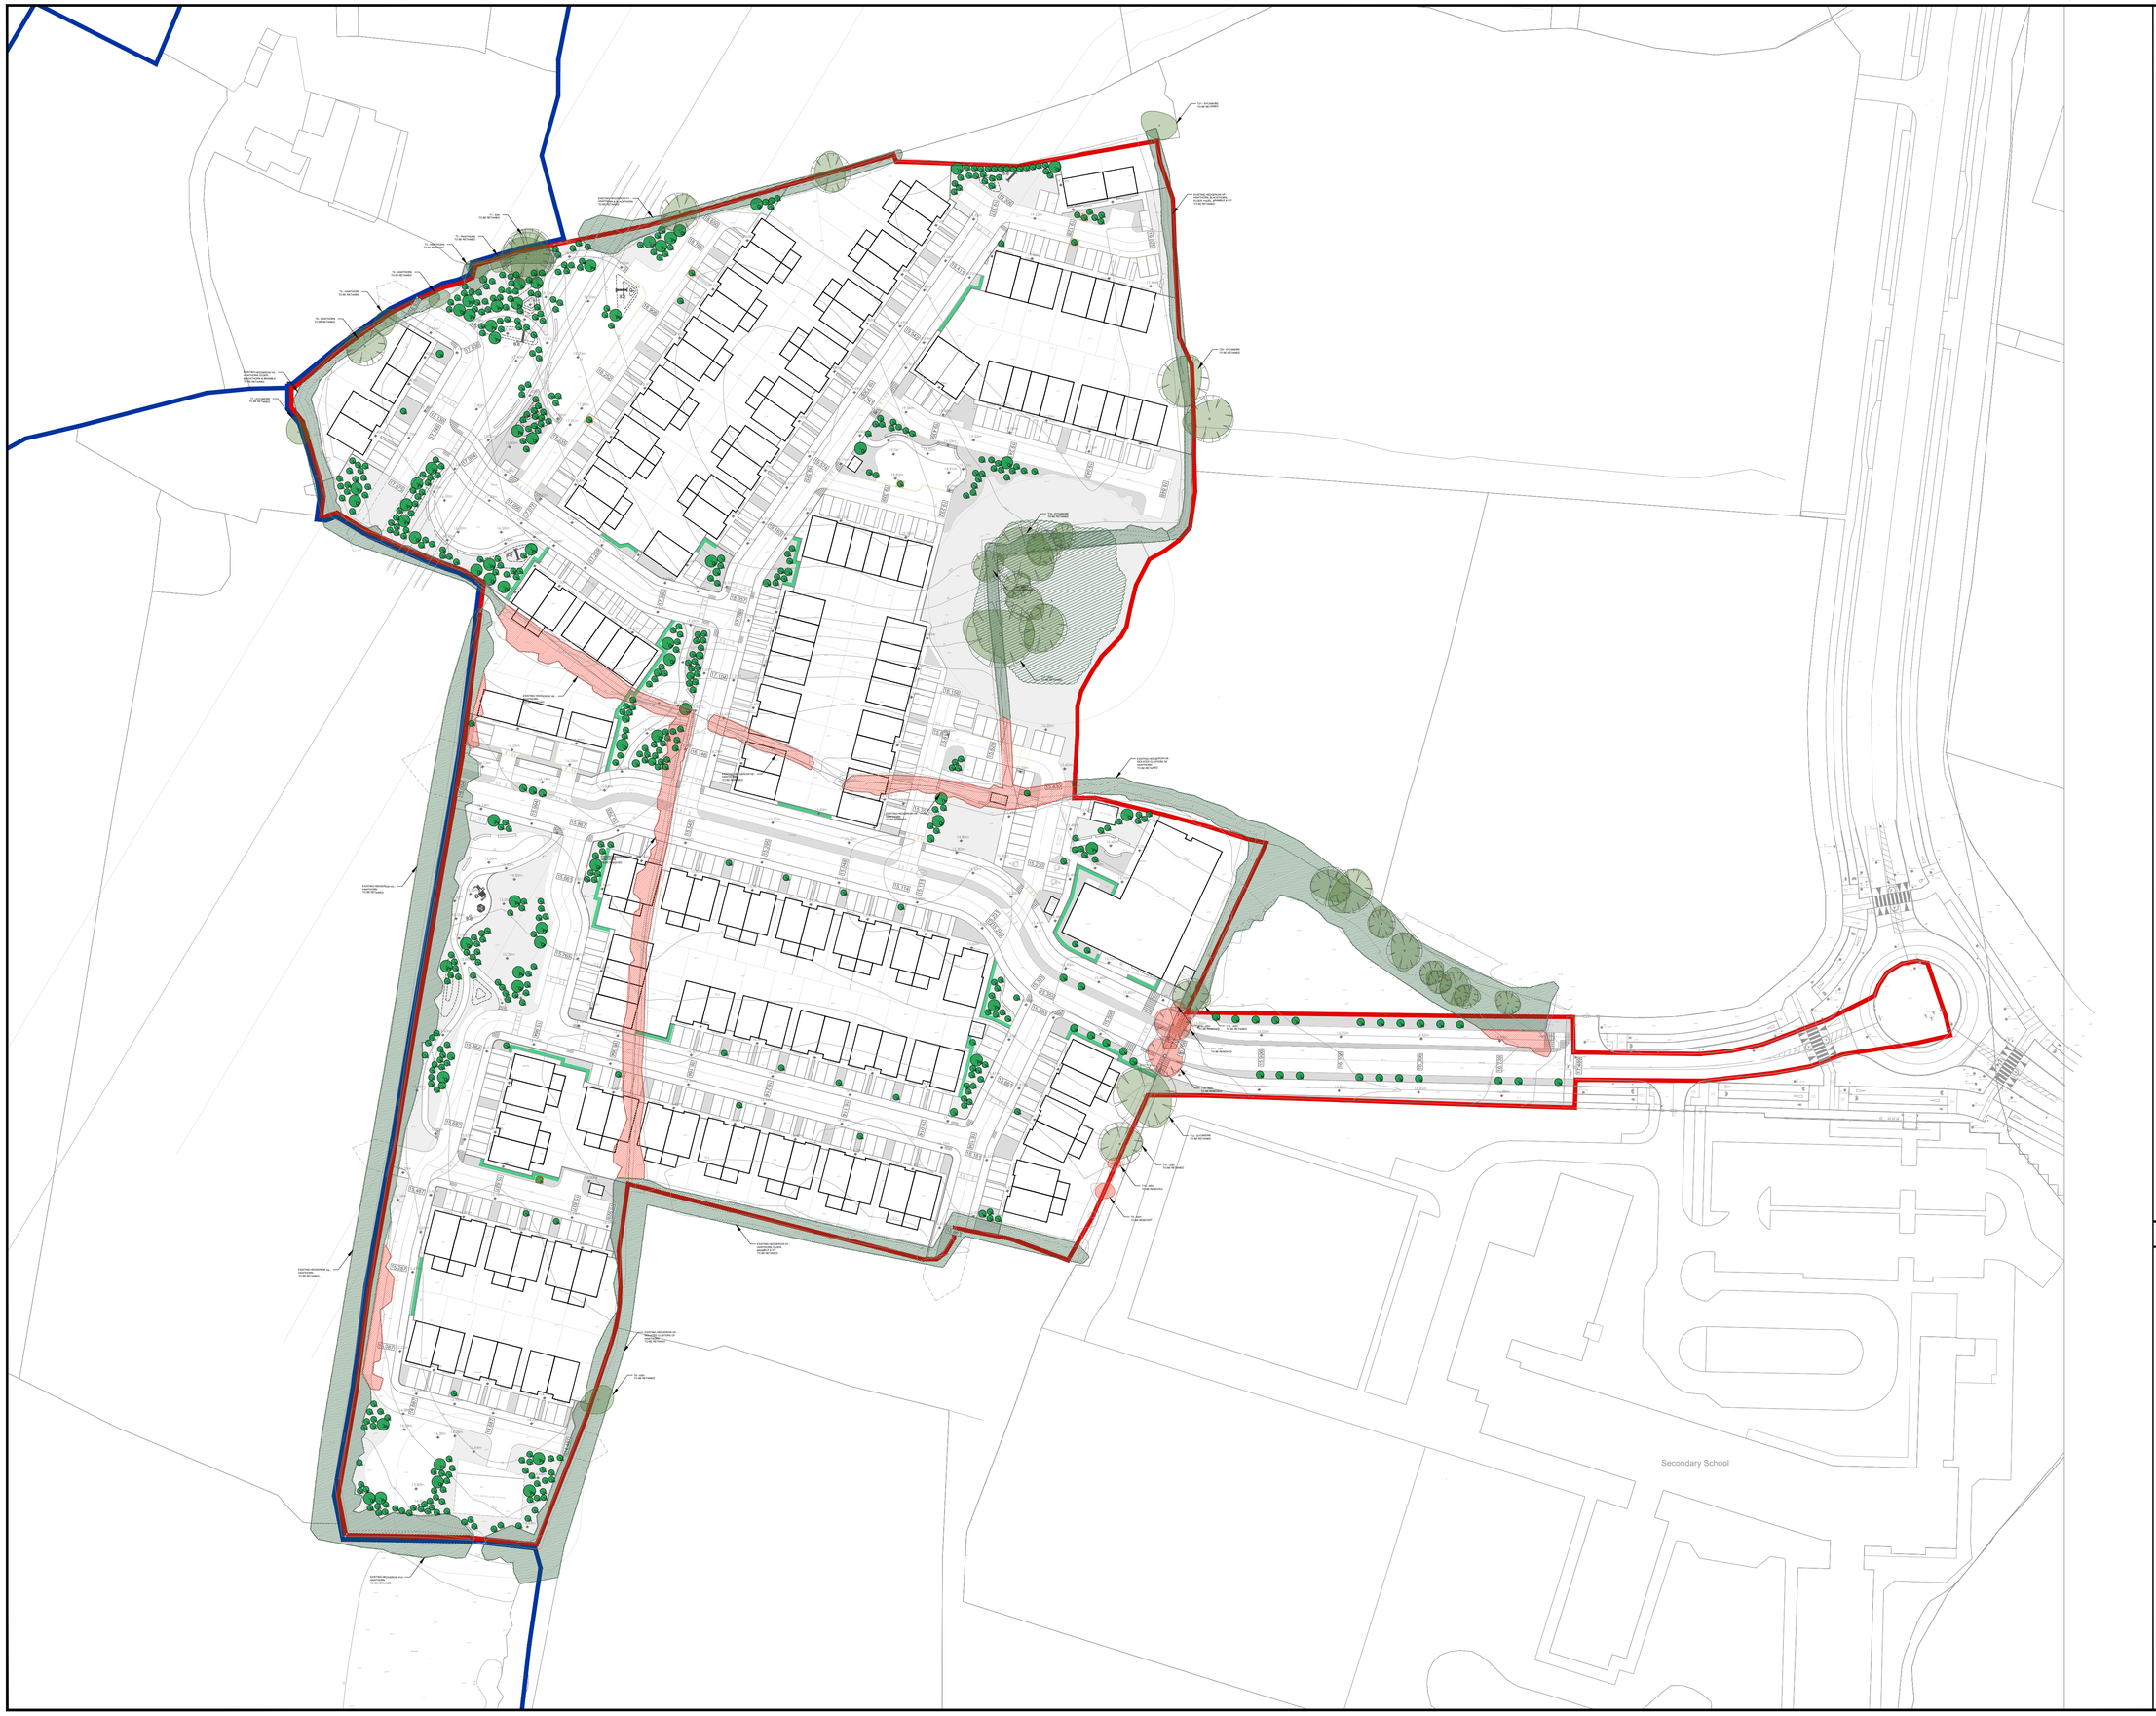

LEGEND

- Site Boundary
- Ownership Boundary
- Existing Trees To Be Retained
- Existing Hedgerow To Be Retained
- Existing Trees to be removed
- Existing Hedgerow To Be Removed
- Proposed Native Hedge
- Tree Pit
- Proposed Trees

Qr	Quercus robur
Ps	Pinus sylvestris
Ag	Alder glutinosa
Ca	Corylus avellana
So	Sorbus aucuparia
Bp	Betula pendula

N

0m 10m 20m 50m

REFERENCE: THIS DRAWING IS NOT FOR CONSTRUCTION

SR LA

SIMON RONAN LANDSCAPE ARCHITECTS

Cork Office
Levis Quay
Skibbereen
Co.Cork
Ireland
A94A431

Dublin Office
25 Glengarriff Parade
Phibsborough
Dublin 7
Ireland
D07 XF25

simon@simonronan.com

+353 86 056 3434

TREE PLANTING PLAN L-101	1:750@A1

PURPOSE OF DRAWING - PLANNING

CAHERANARDRISH LRD

THIS DRAWING IS TO BE READ IN CONJUNCTION WITH RELEVANT CONSULTANTS DRAWINGS
ALL DIMENSIONS TO BE CHECKED ON SITE
NO DIMENSIONS TO BE SCALED FROM THIS DRAWING

NO PART OF THIS DOCUMENT MAY BE REPRODUCED OR TRANSMITTED IN ANY FORM OR STORED IN ANY RETRIEVAL SYSTEM WITHOUT PRIOR WRITTEN PERMISSION OF COPYRIGHT OWNER OF THE LANDSCAPE ARCHITECT AS COPYRIGHT HOLDER EXCEPT AS AGREED FOR USE ON THE PROJECT FOR WHICH THE DOCUMENT WAS ORIGINALLY ISSUED

MARCH 2026