






1 SECTION 1
SCALE: 1:100 @ A1

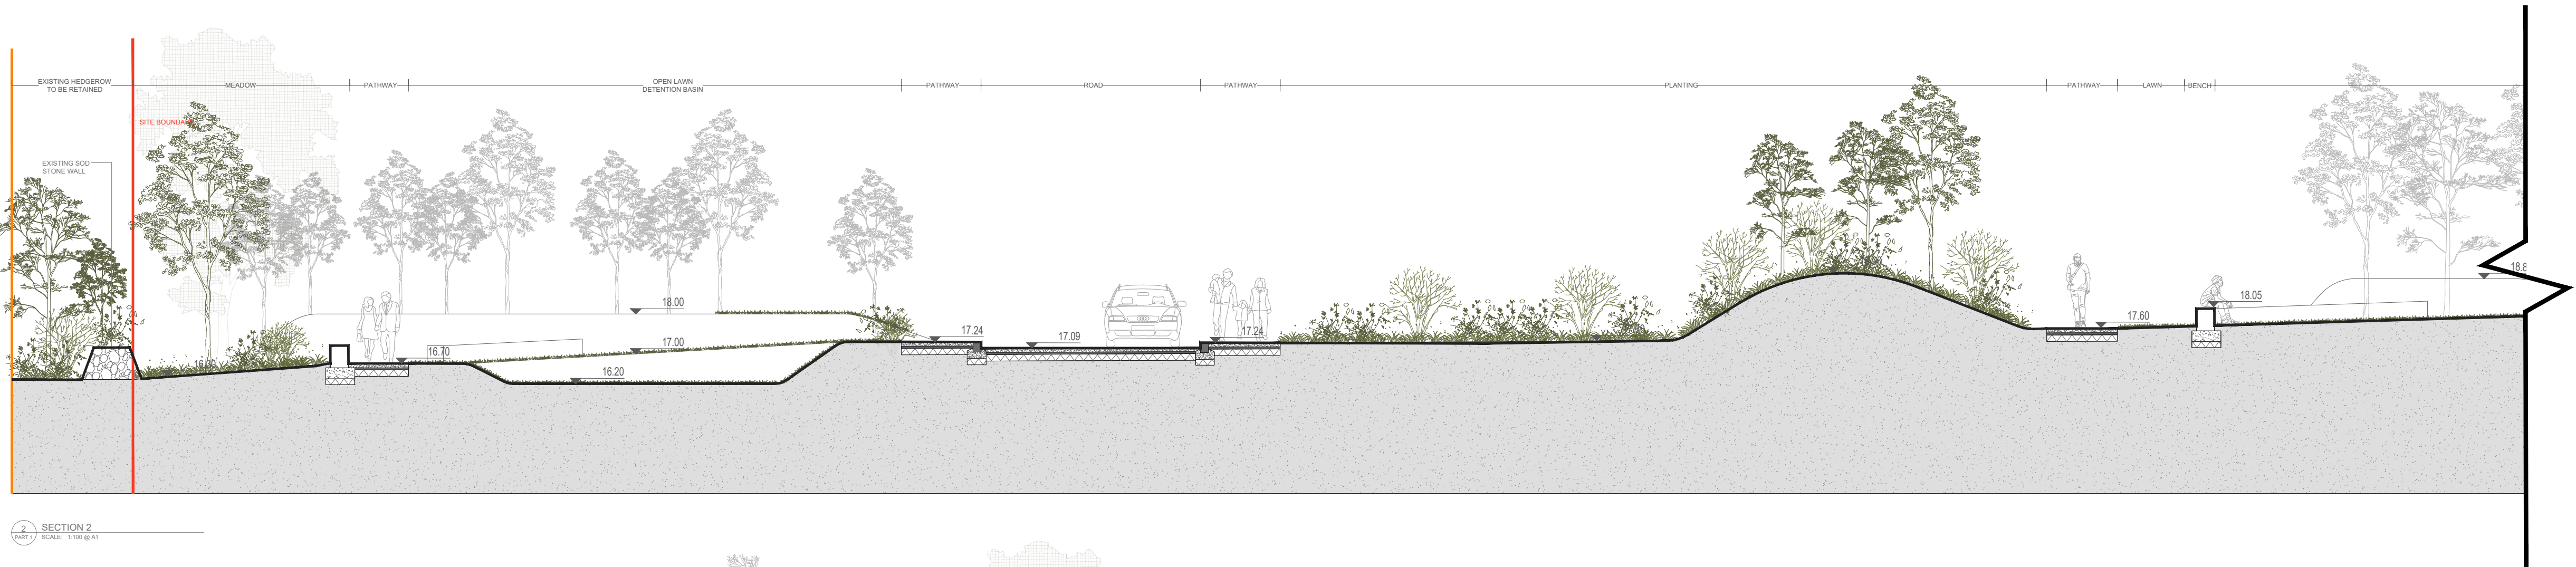


2 SECTION 2
SCALE: 1:100 @ A1

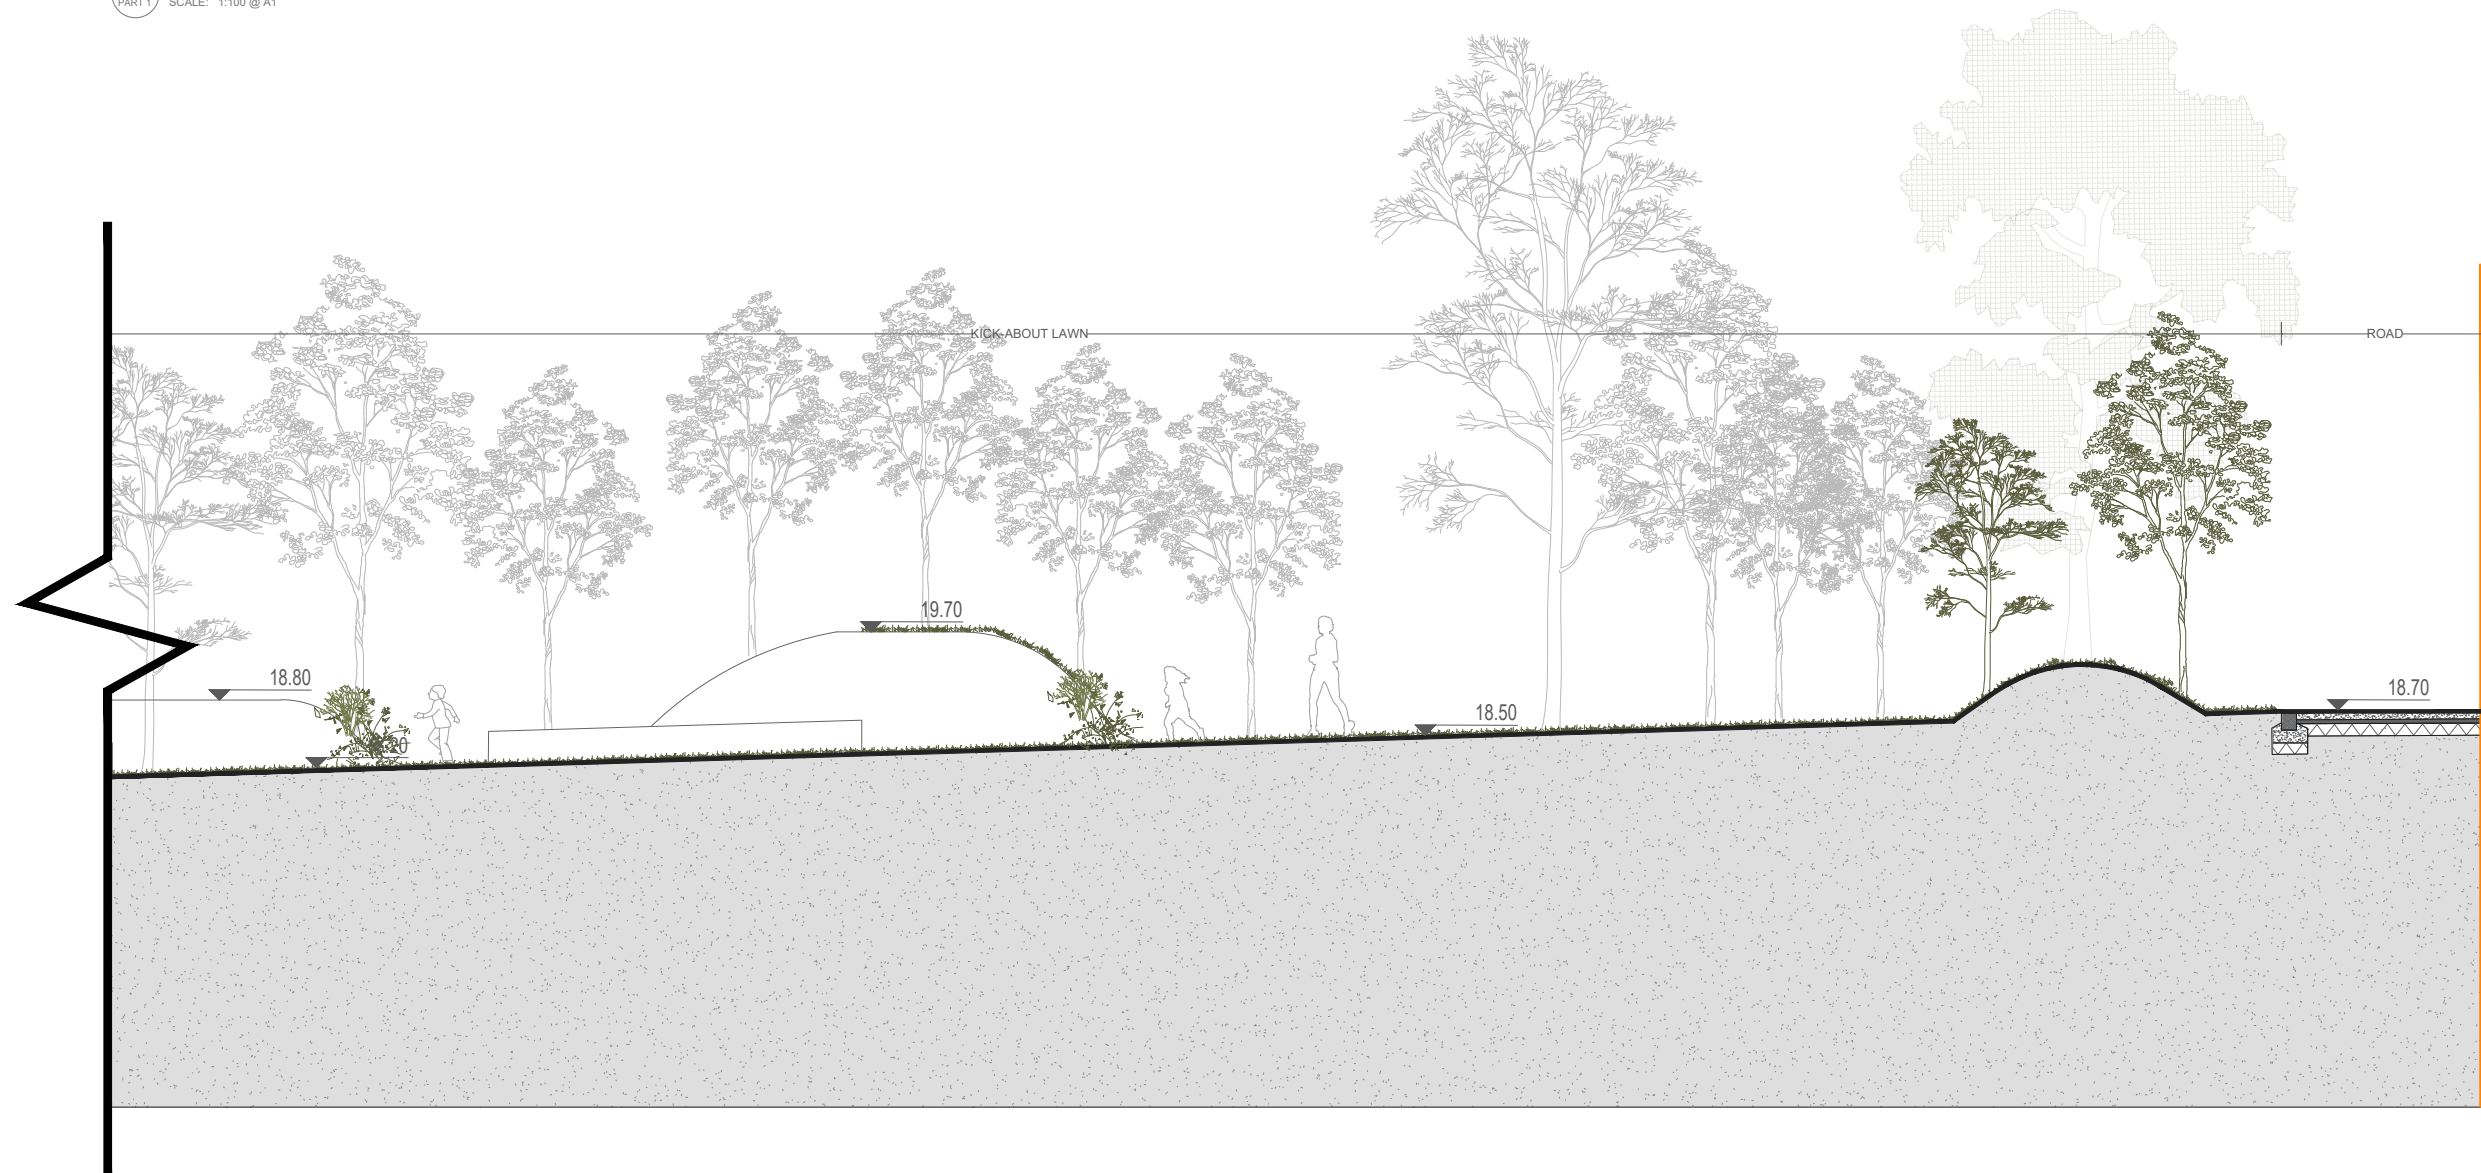

3 SECTION 3
SCALE: 1:100 @ A1

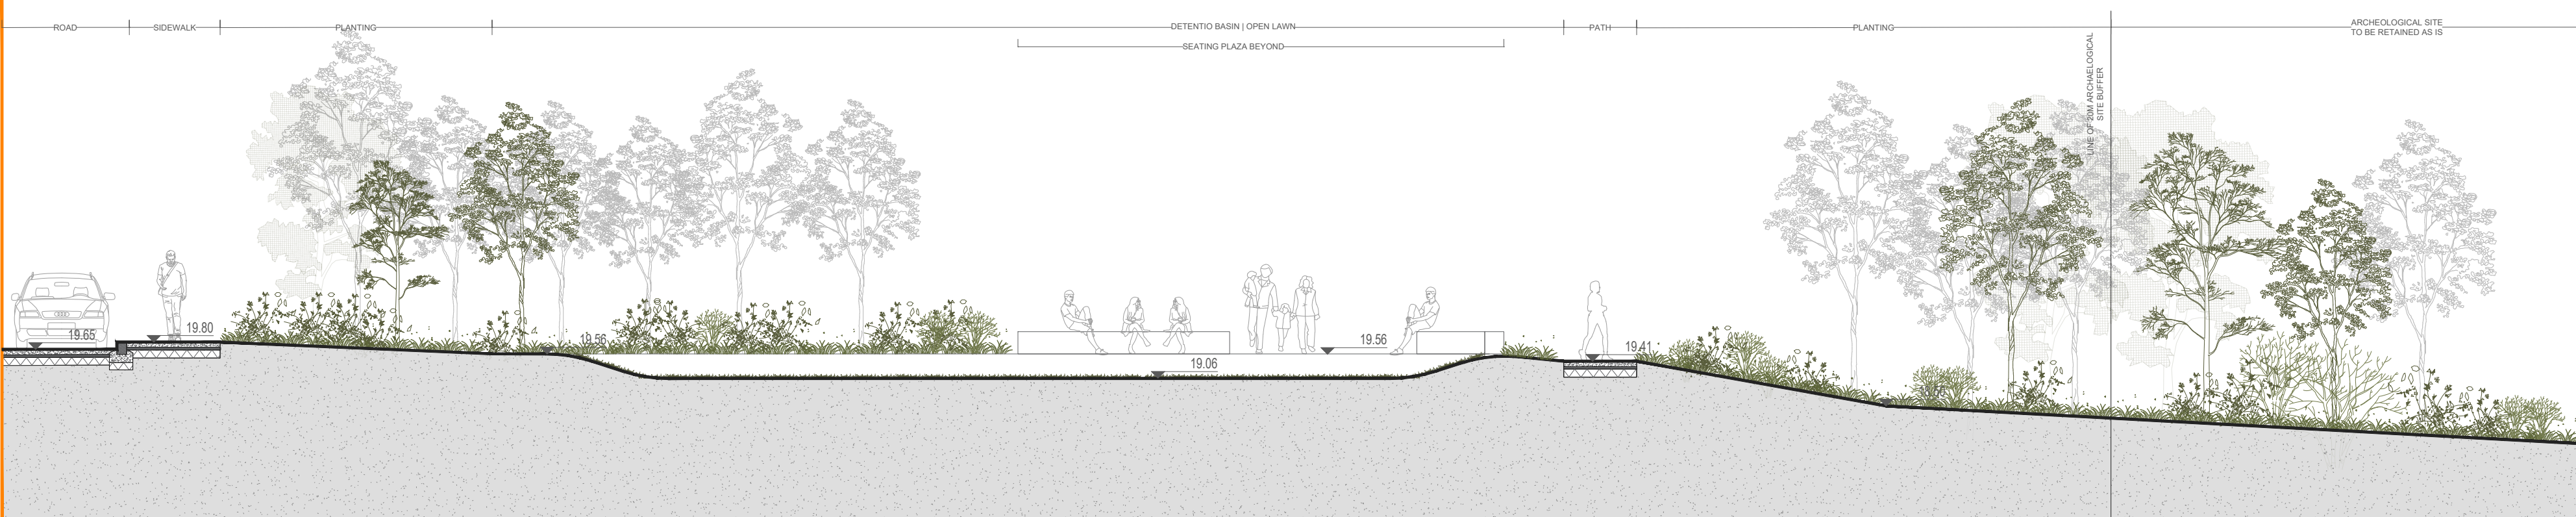

4 SECTION 4
SCALE: 1:100 @ A1

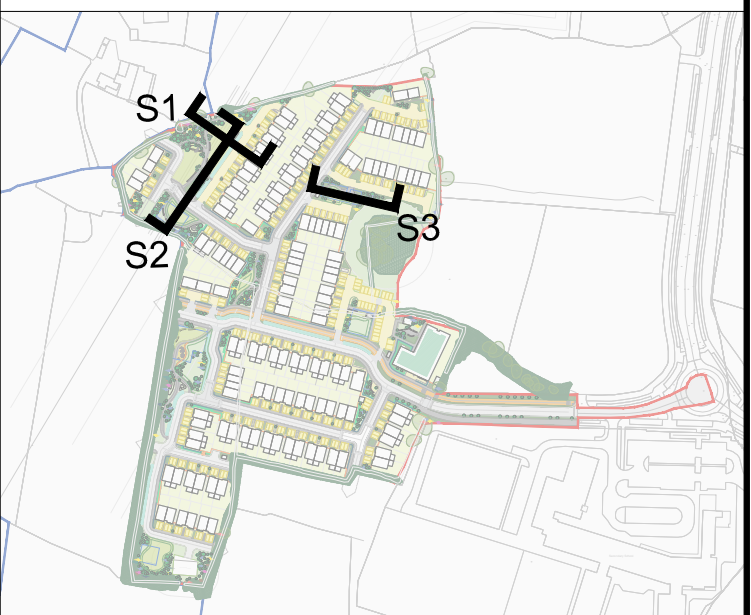

REFERENCE: THIS DRAWING IS NOT FOR CONSTRUCTION

SR LA

SIMON RONAN LANDSCAPE ARCHITECTS

Cork Office
Levis Quay
Skibbereen
Co Cork
Ireland
A94A431
simon@simonronan.com

Dublin Office
25 Glengarriff Parade
Phibsborough
Dublin 7
Ireland
D07 XF25
+353 86 056 3434

SECTIONS
L - 601

1:100@A1

PURPOSE OF DRAWING - PLANNING

CAHERANARDRISH LRD

THIS DRAWING IS TO BE READ IN CONJUNCTION WITH RELEVANT CONSULTANTS DRAWINGS
NO PART OF THIS DOCUMENT MAY BE REPRODUCED OR
TRANSMITTED IN ANY FORM OR BY ANY MEANS
ELECTRONIC OR MECHANICAL, INCLUDING PHOTOCOPYING, RECORDING, OR BY ANY INFORMATION
SYSTEM, WITHOUT PERMISSION IN WRITING FROM SIMON RONAN LANDSCAPE ARCHITECTS
ALL RIGHTS RESERVED. NO PART OF THIS DOCUMENT MAY BE USED FOR ANY OTHER PROJECT OR
PURPOSE WITHOUT THE WRITTEN PERMISSION OF SIMON RONAN LANDSCAPE ARCHITECTS

MARCH 2026