




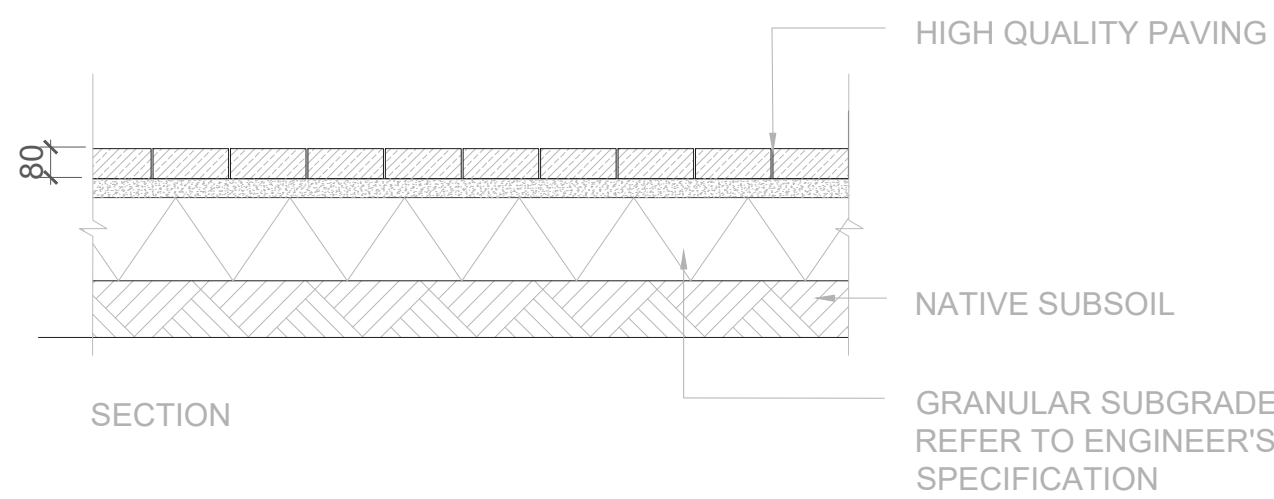


01 HIGH QUALITY PAVING
SCALE: 1:20 @A1

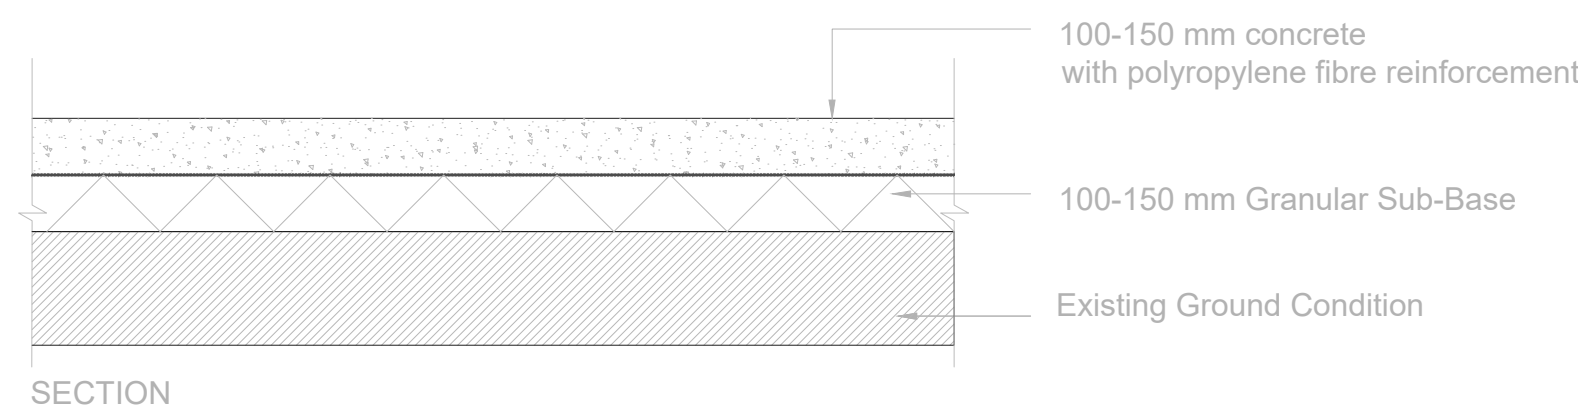


02 IN-SITU CONCRETE PATH
SCALE: 1:20 @A1

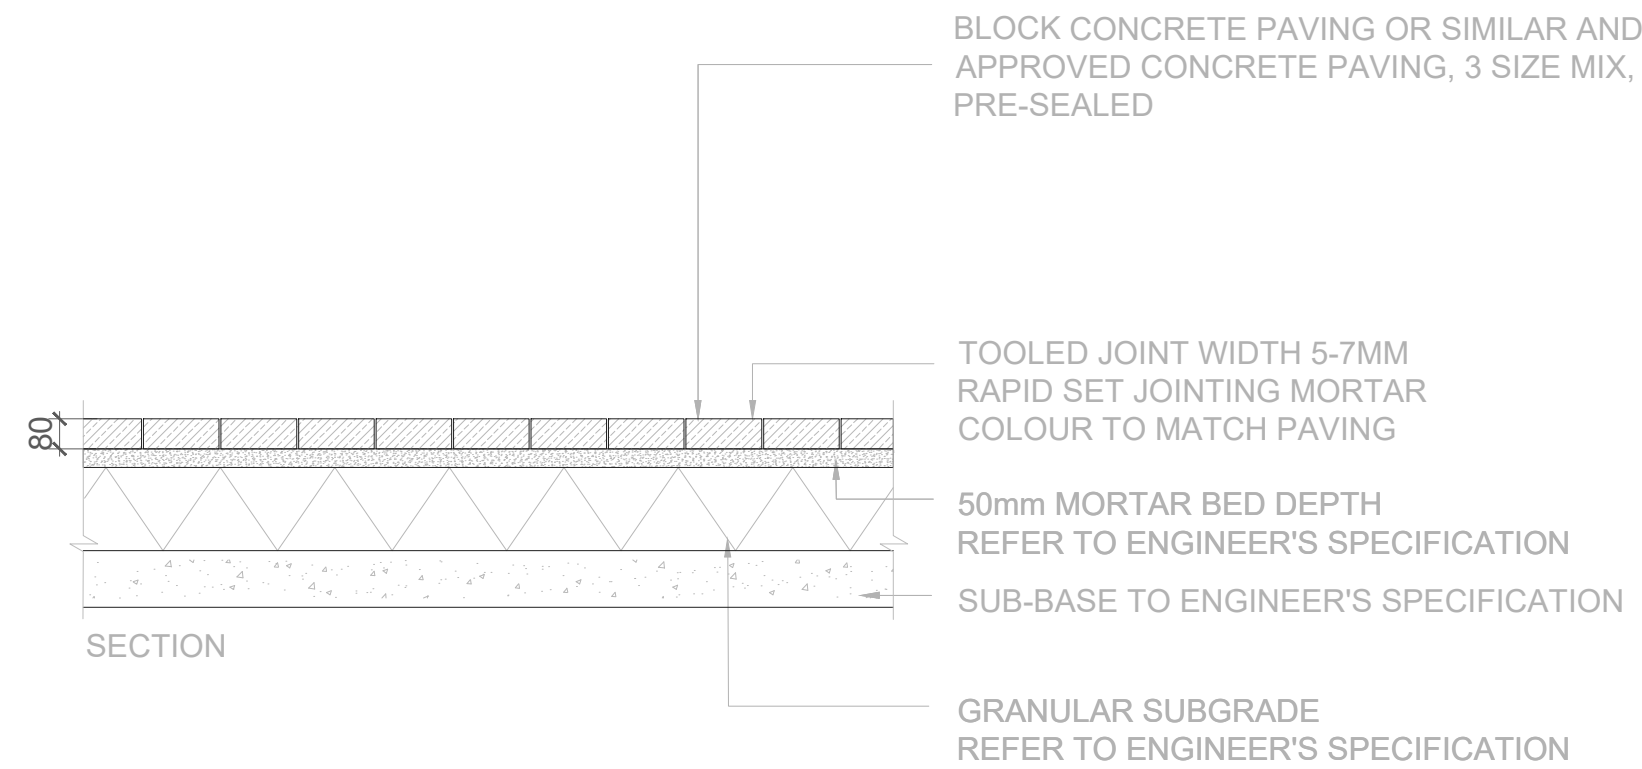


03 PARKING PERMEABLE PAVING
SCALE: 1:20 @A1

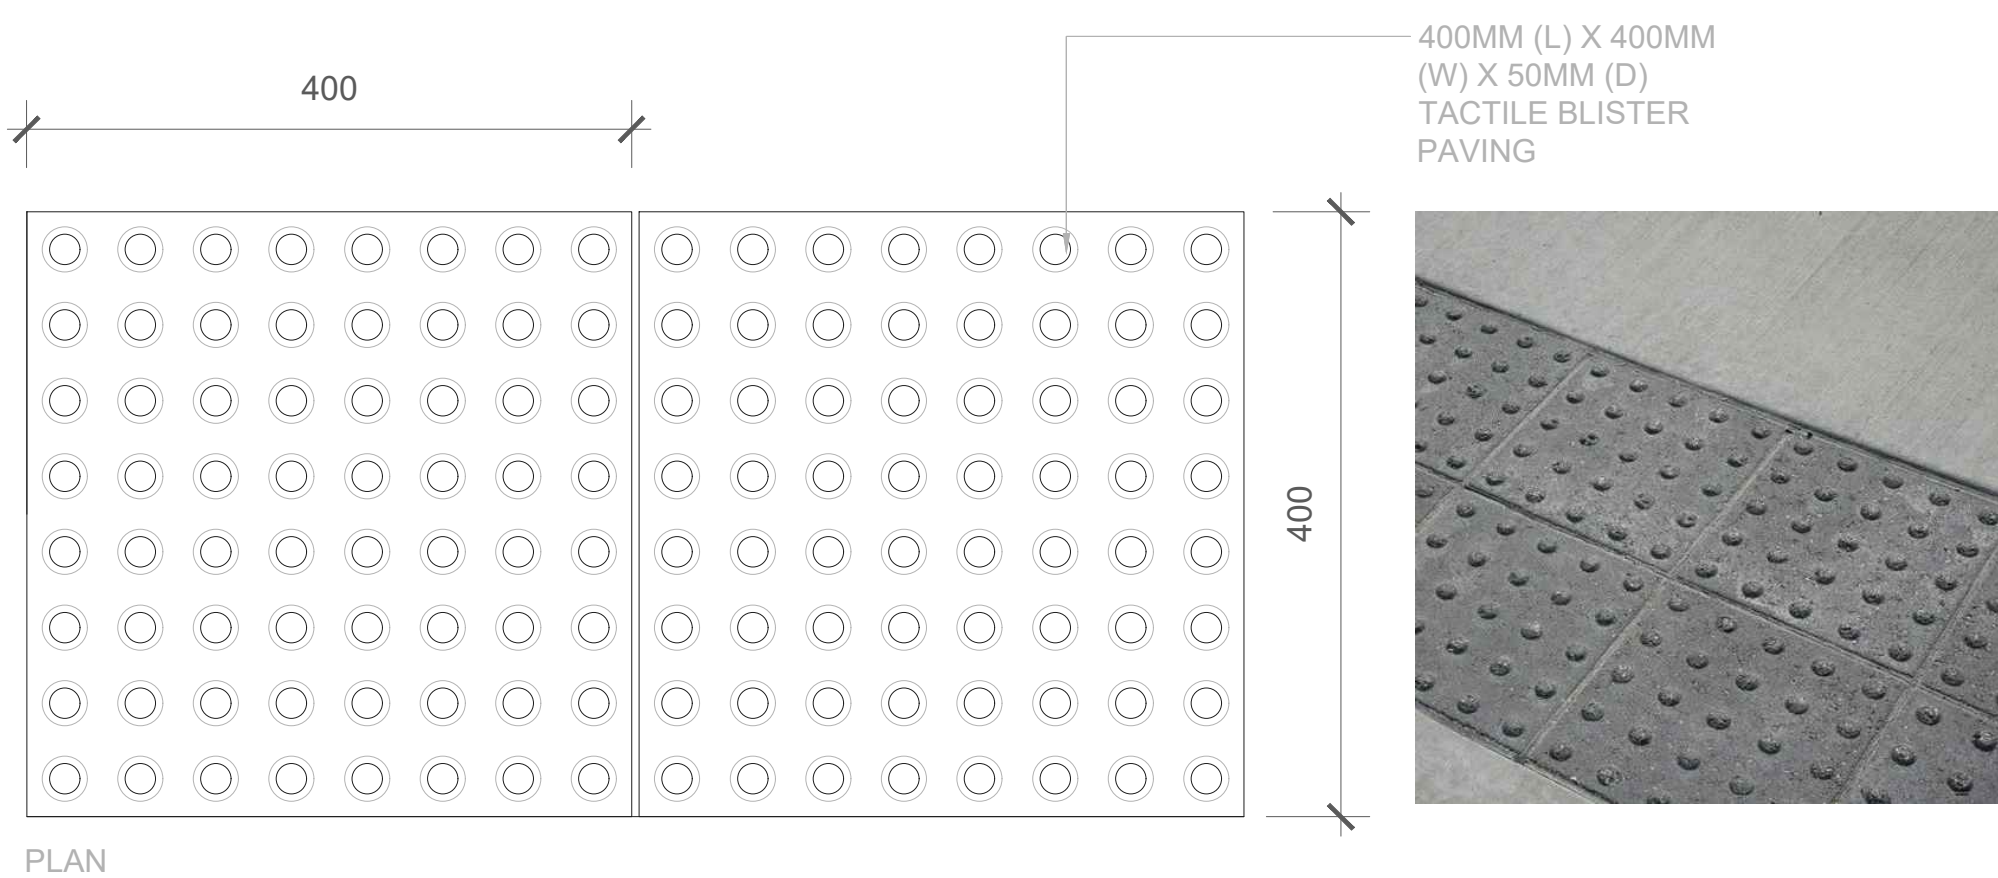


04 TYPICAL TACTILE BLISTER PAVING TO CROSSING POINTS
SCALE: 1:5@A1 - SUBJECT TO FURTHER DETAILED DESIGN

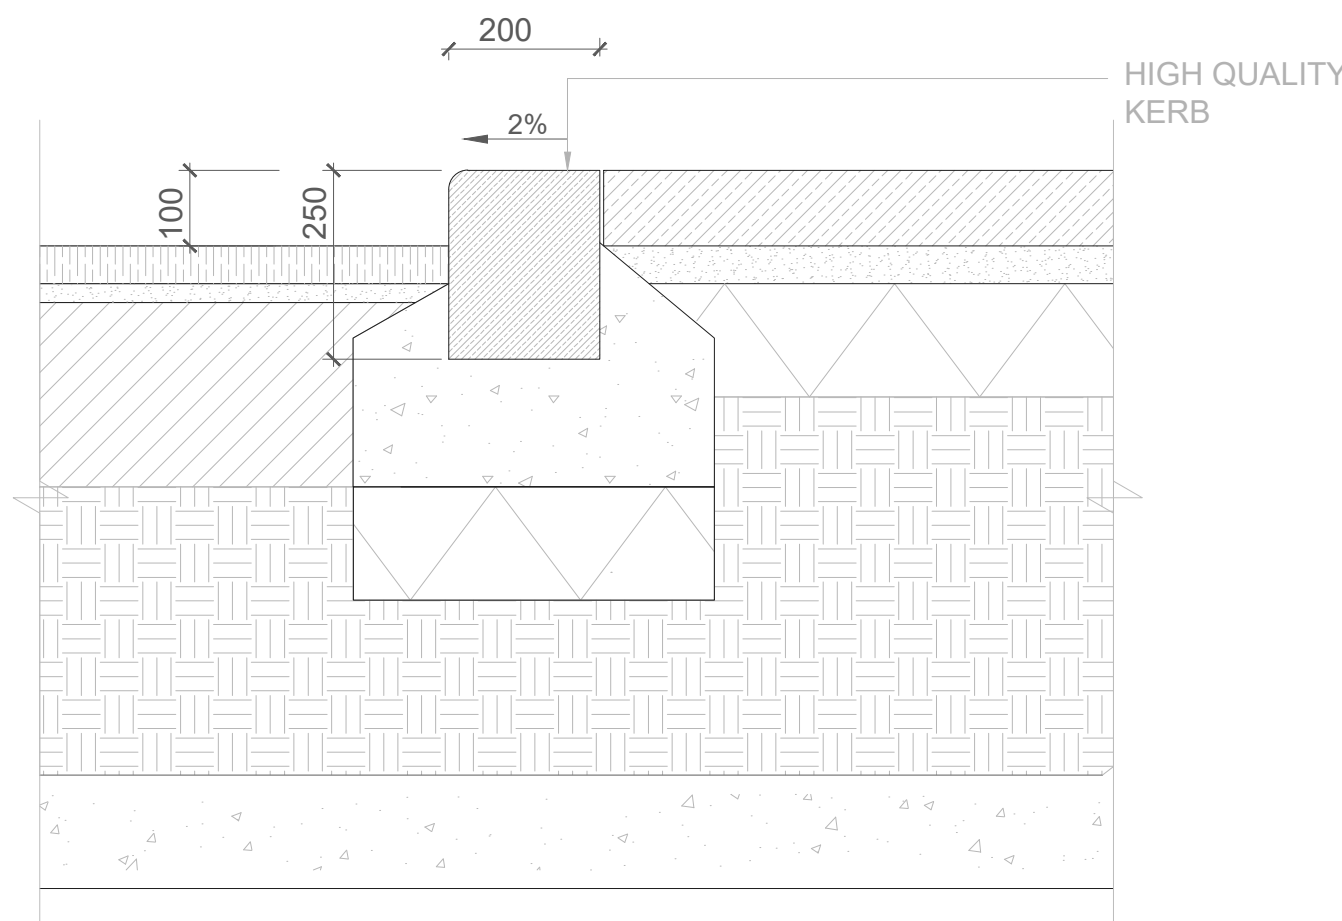

05 RAISED KERB
SCALE: 1:10 @A1

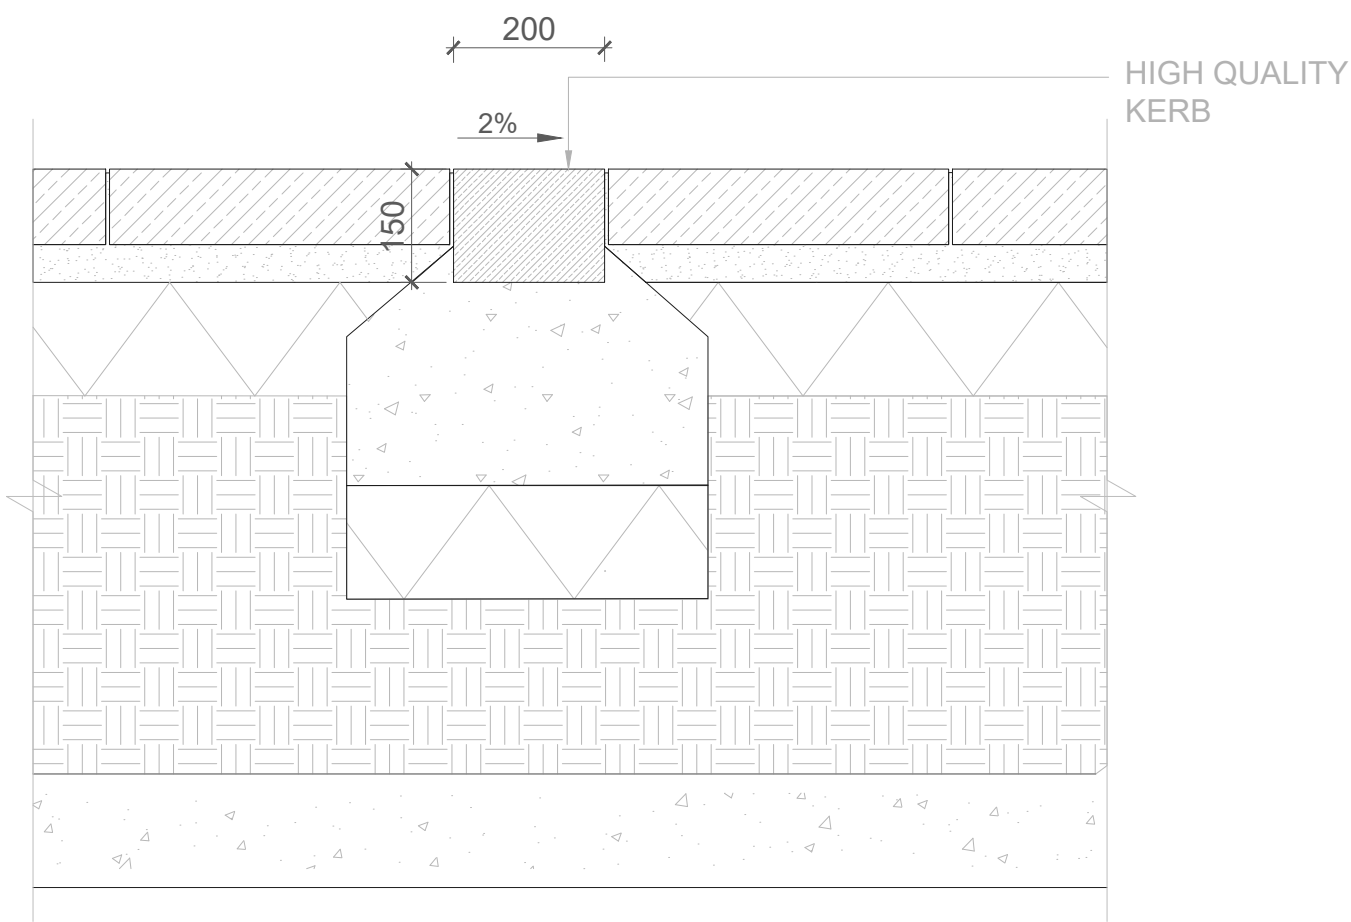

06 FLUSH KERB
SCALE: 1:10 @A1

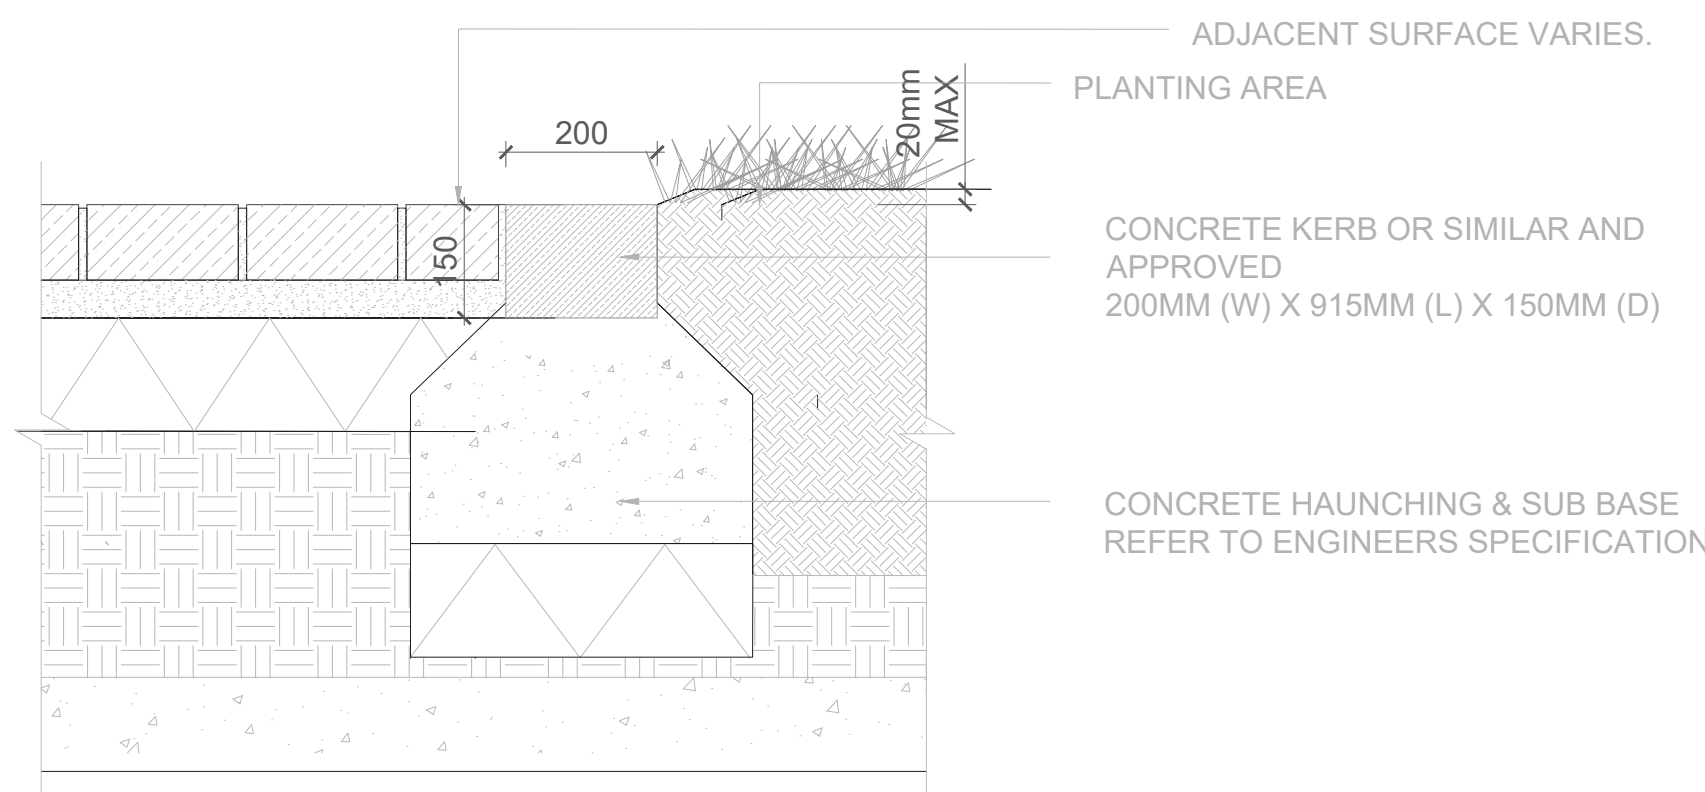

07 EDGING ADJACENT TO PLANTING AREA
SCALE: 1:10 @A1

REFERENCE: THIS DRAWING IS NOT FOR CONSTRUCTION

SR
LA

SIMON RONAN LANDSCAPE ARCHITECTS

Cork Office
Levis Quay
Salthouse
Co.Cork
Ireland
A94A431

simon@simonronan.com

Dublin Office
25 Glengarriff Parade
Phibsboro
Dublin 7
Ireland
D07 XF25

+353 86 056 3434

PAVING AND EDGE DETAILS
L - 700

AS SHOWN@A1

PURPOSE OF DRAWING - PLANNING

CAHERANARDRISH LRD

THIS DRAWING IS TO BE READ IN CONJUNCTION WITH RELEVANT CONSULTANTS DRAWINGS
ALL DIMENSIONS TO BE SHOWN ON THIS DRAWING
NO PART OF THIS DOCUMENT MAY BE REPRODUCED OR
TRANSMITTED IN ANY FORM OR BY ANY MEANS
WITHOUT THE WRITTEN PERMISSION OF THE LANDSCAPE ARCHITECT OR COPYRIGHT HOLDER EXCEPT
AS ADVISED FOR USE ON THE PROJECT FOR WHICH THE
DOCUMENT WAS SPECIFICALLY PREPARED

MARCH 2026