




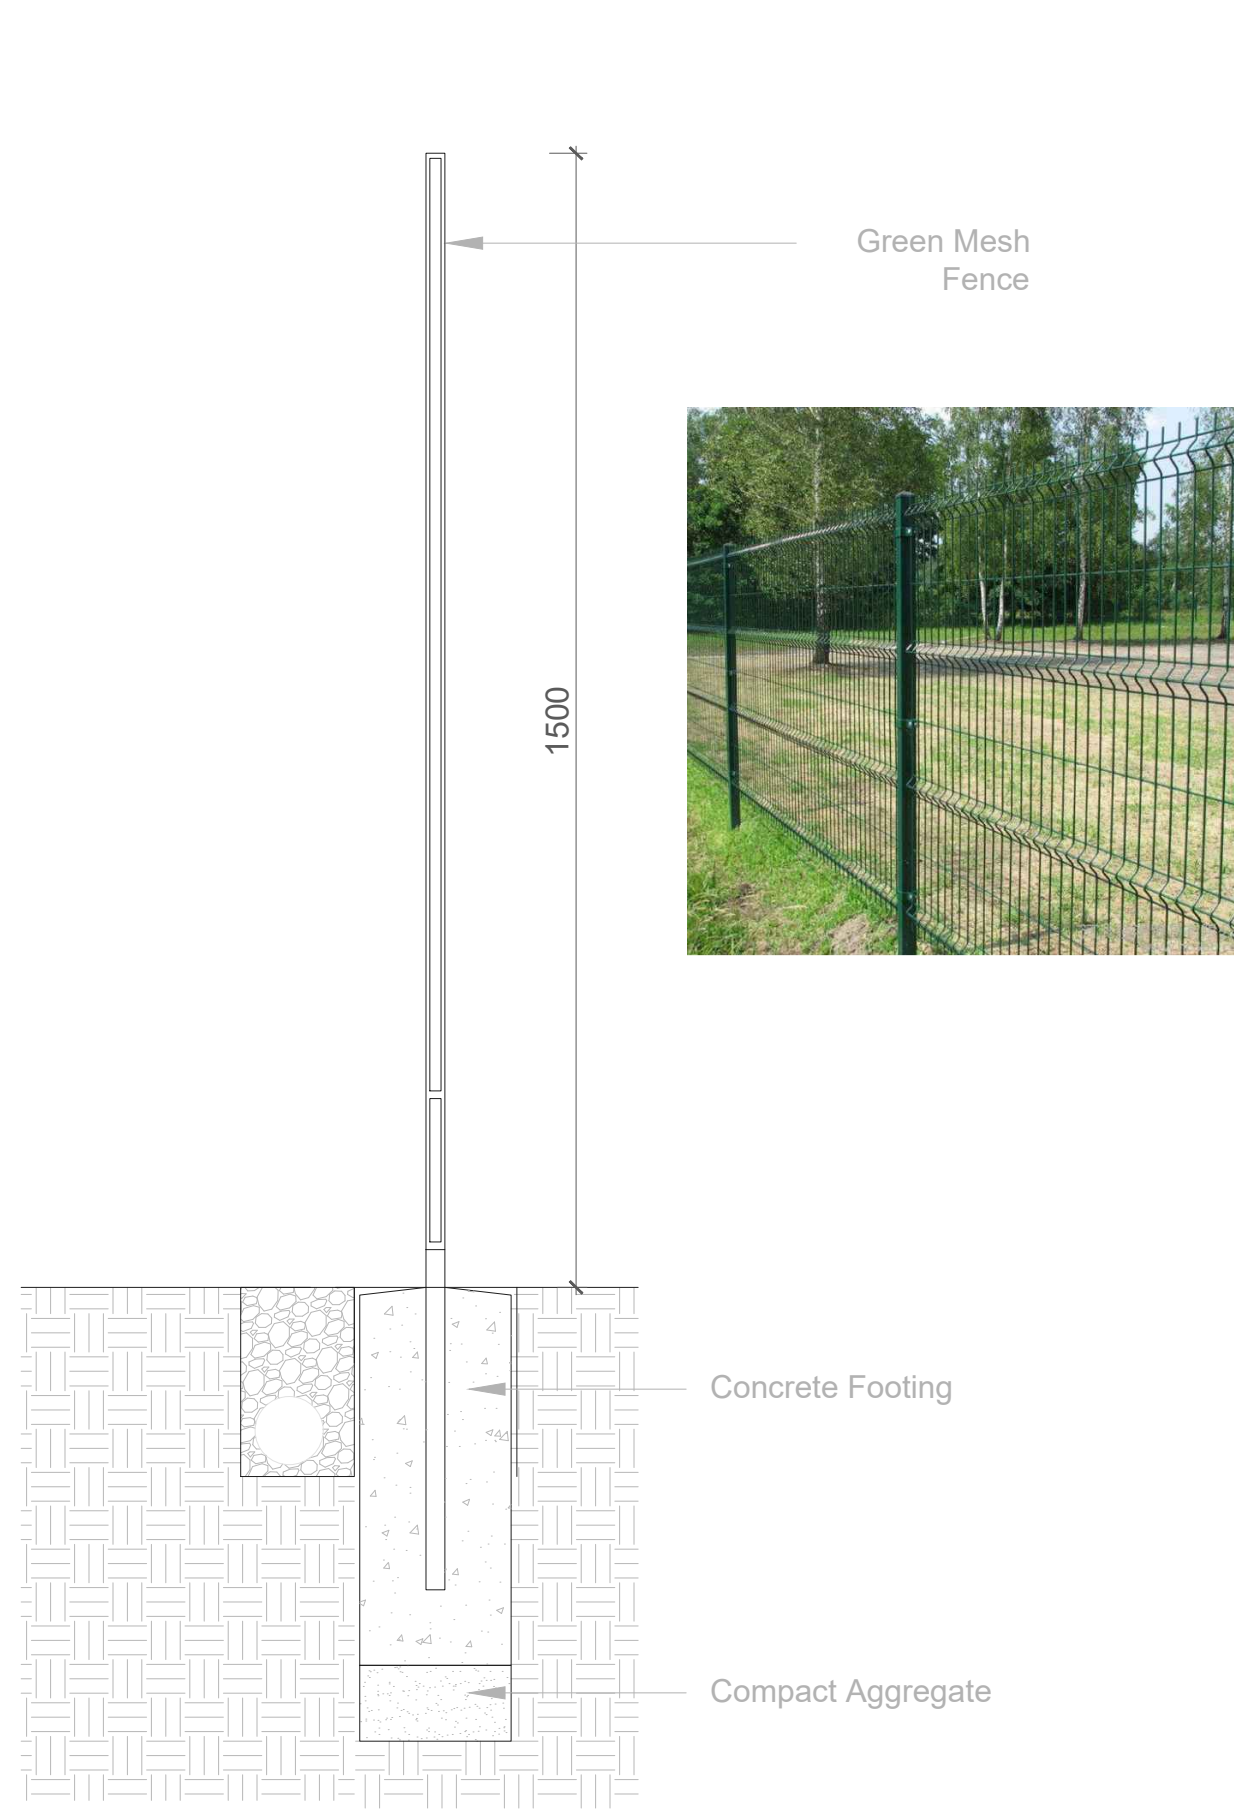


BT3 GREEN MESH FENCE DETAIL TO BOUNDARY
SCALE: 1:10 @A1

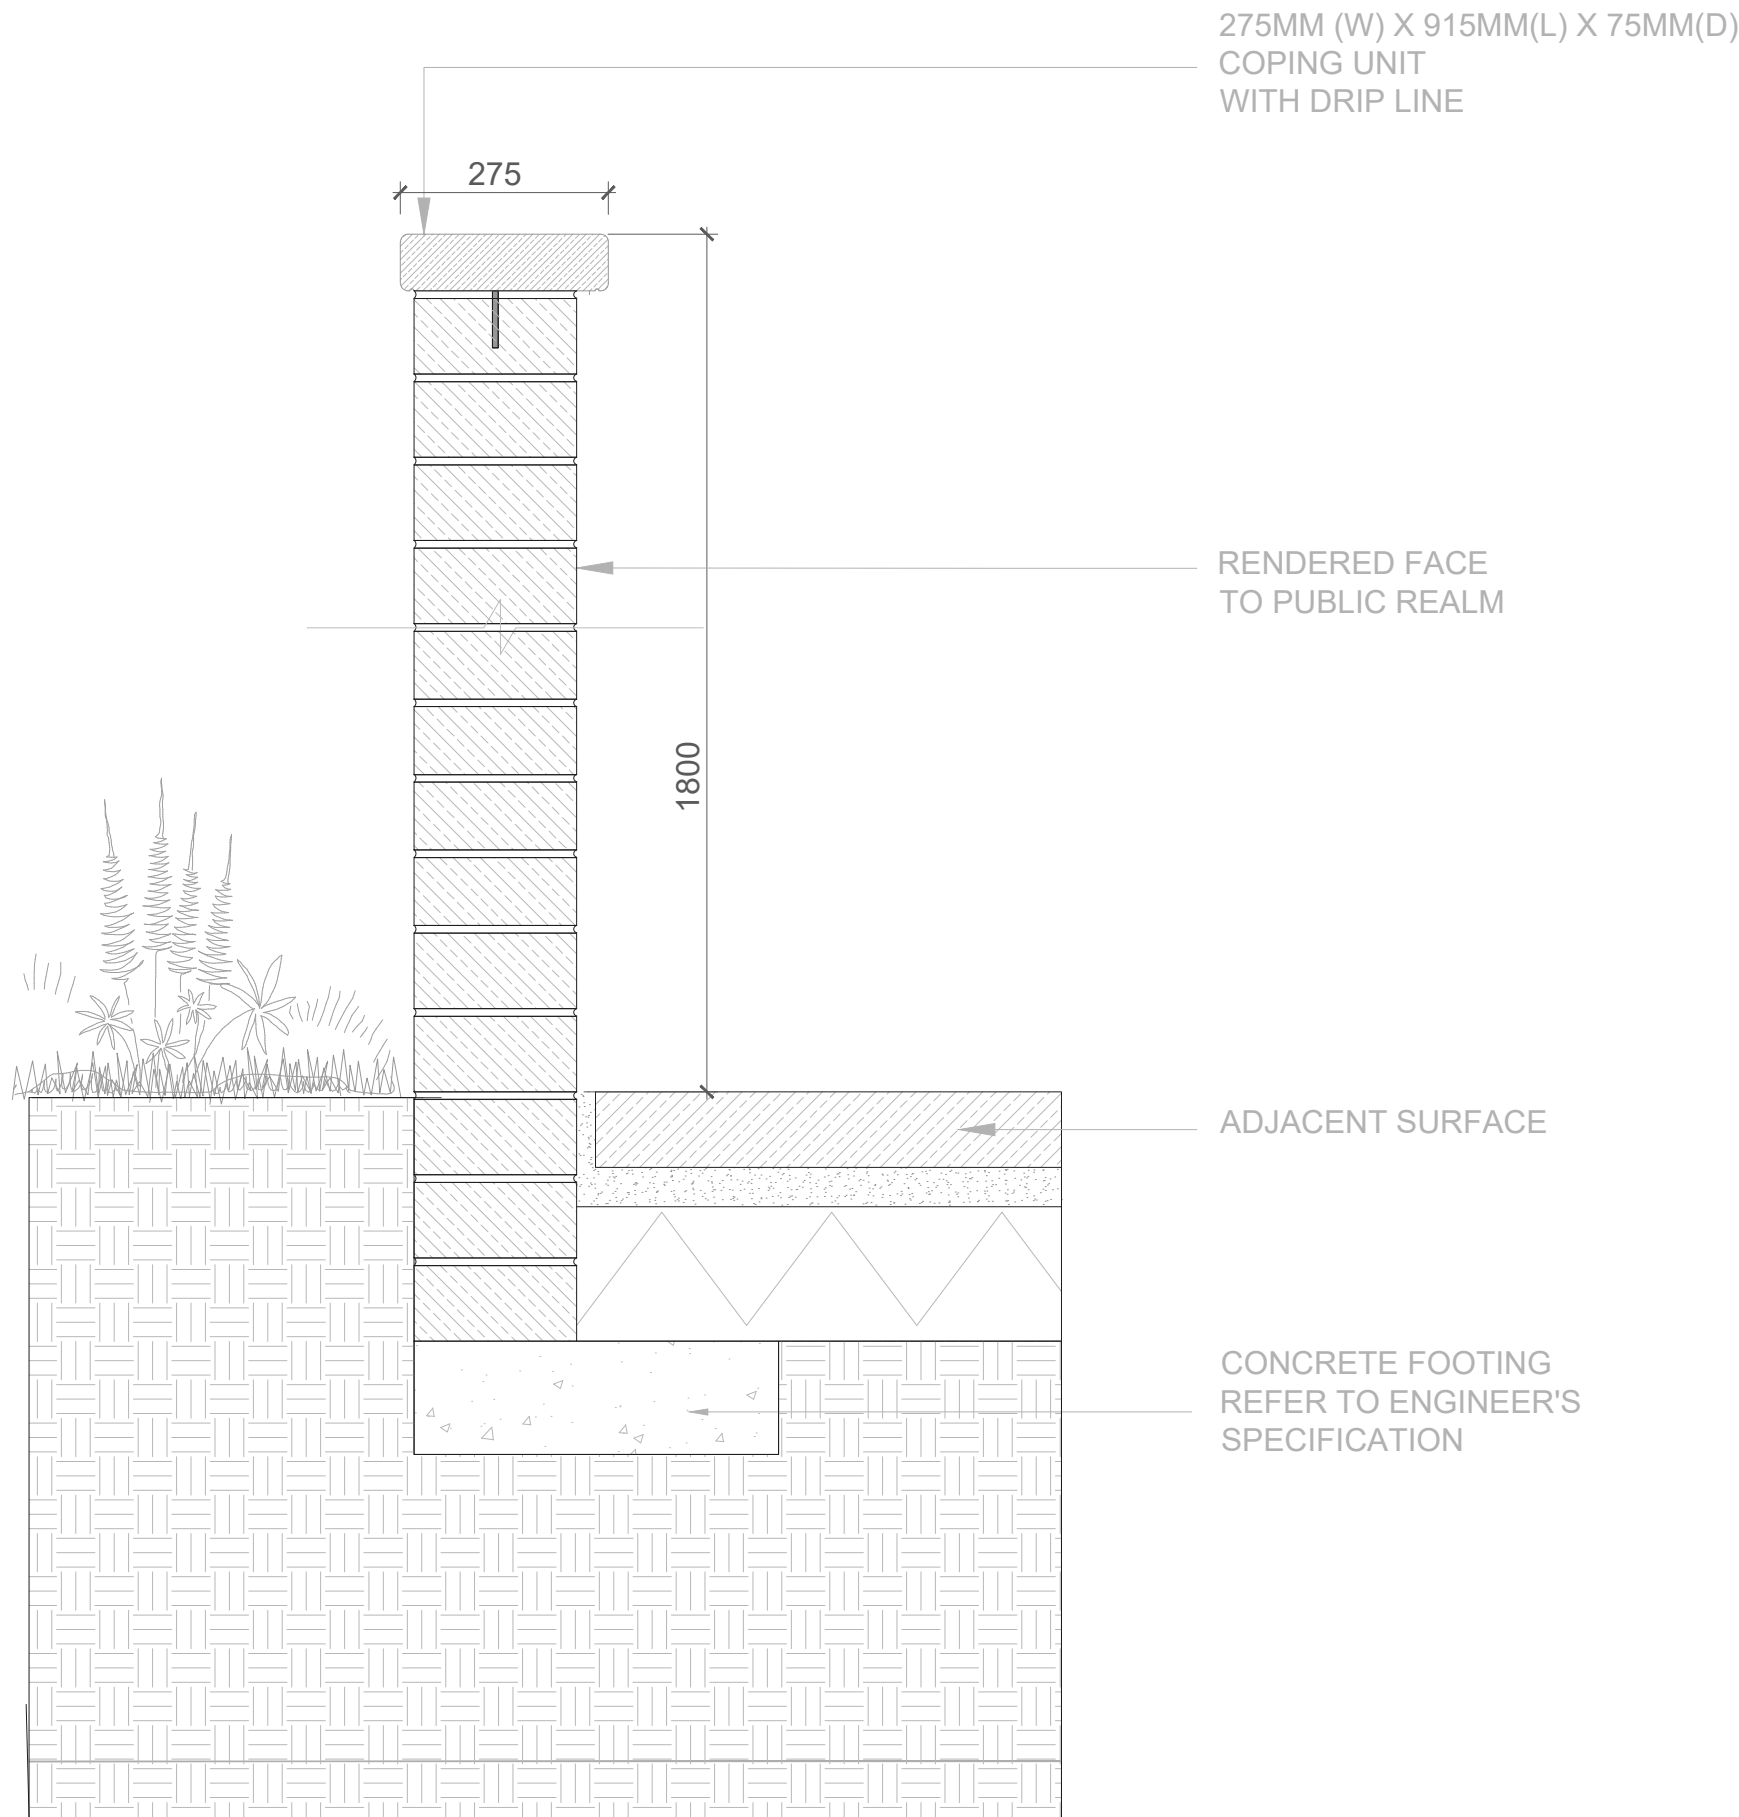


BT4 PROPOSED 1.8M CONCRETE BLOCK WALL
SCALE: 1:10 @A1

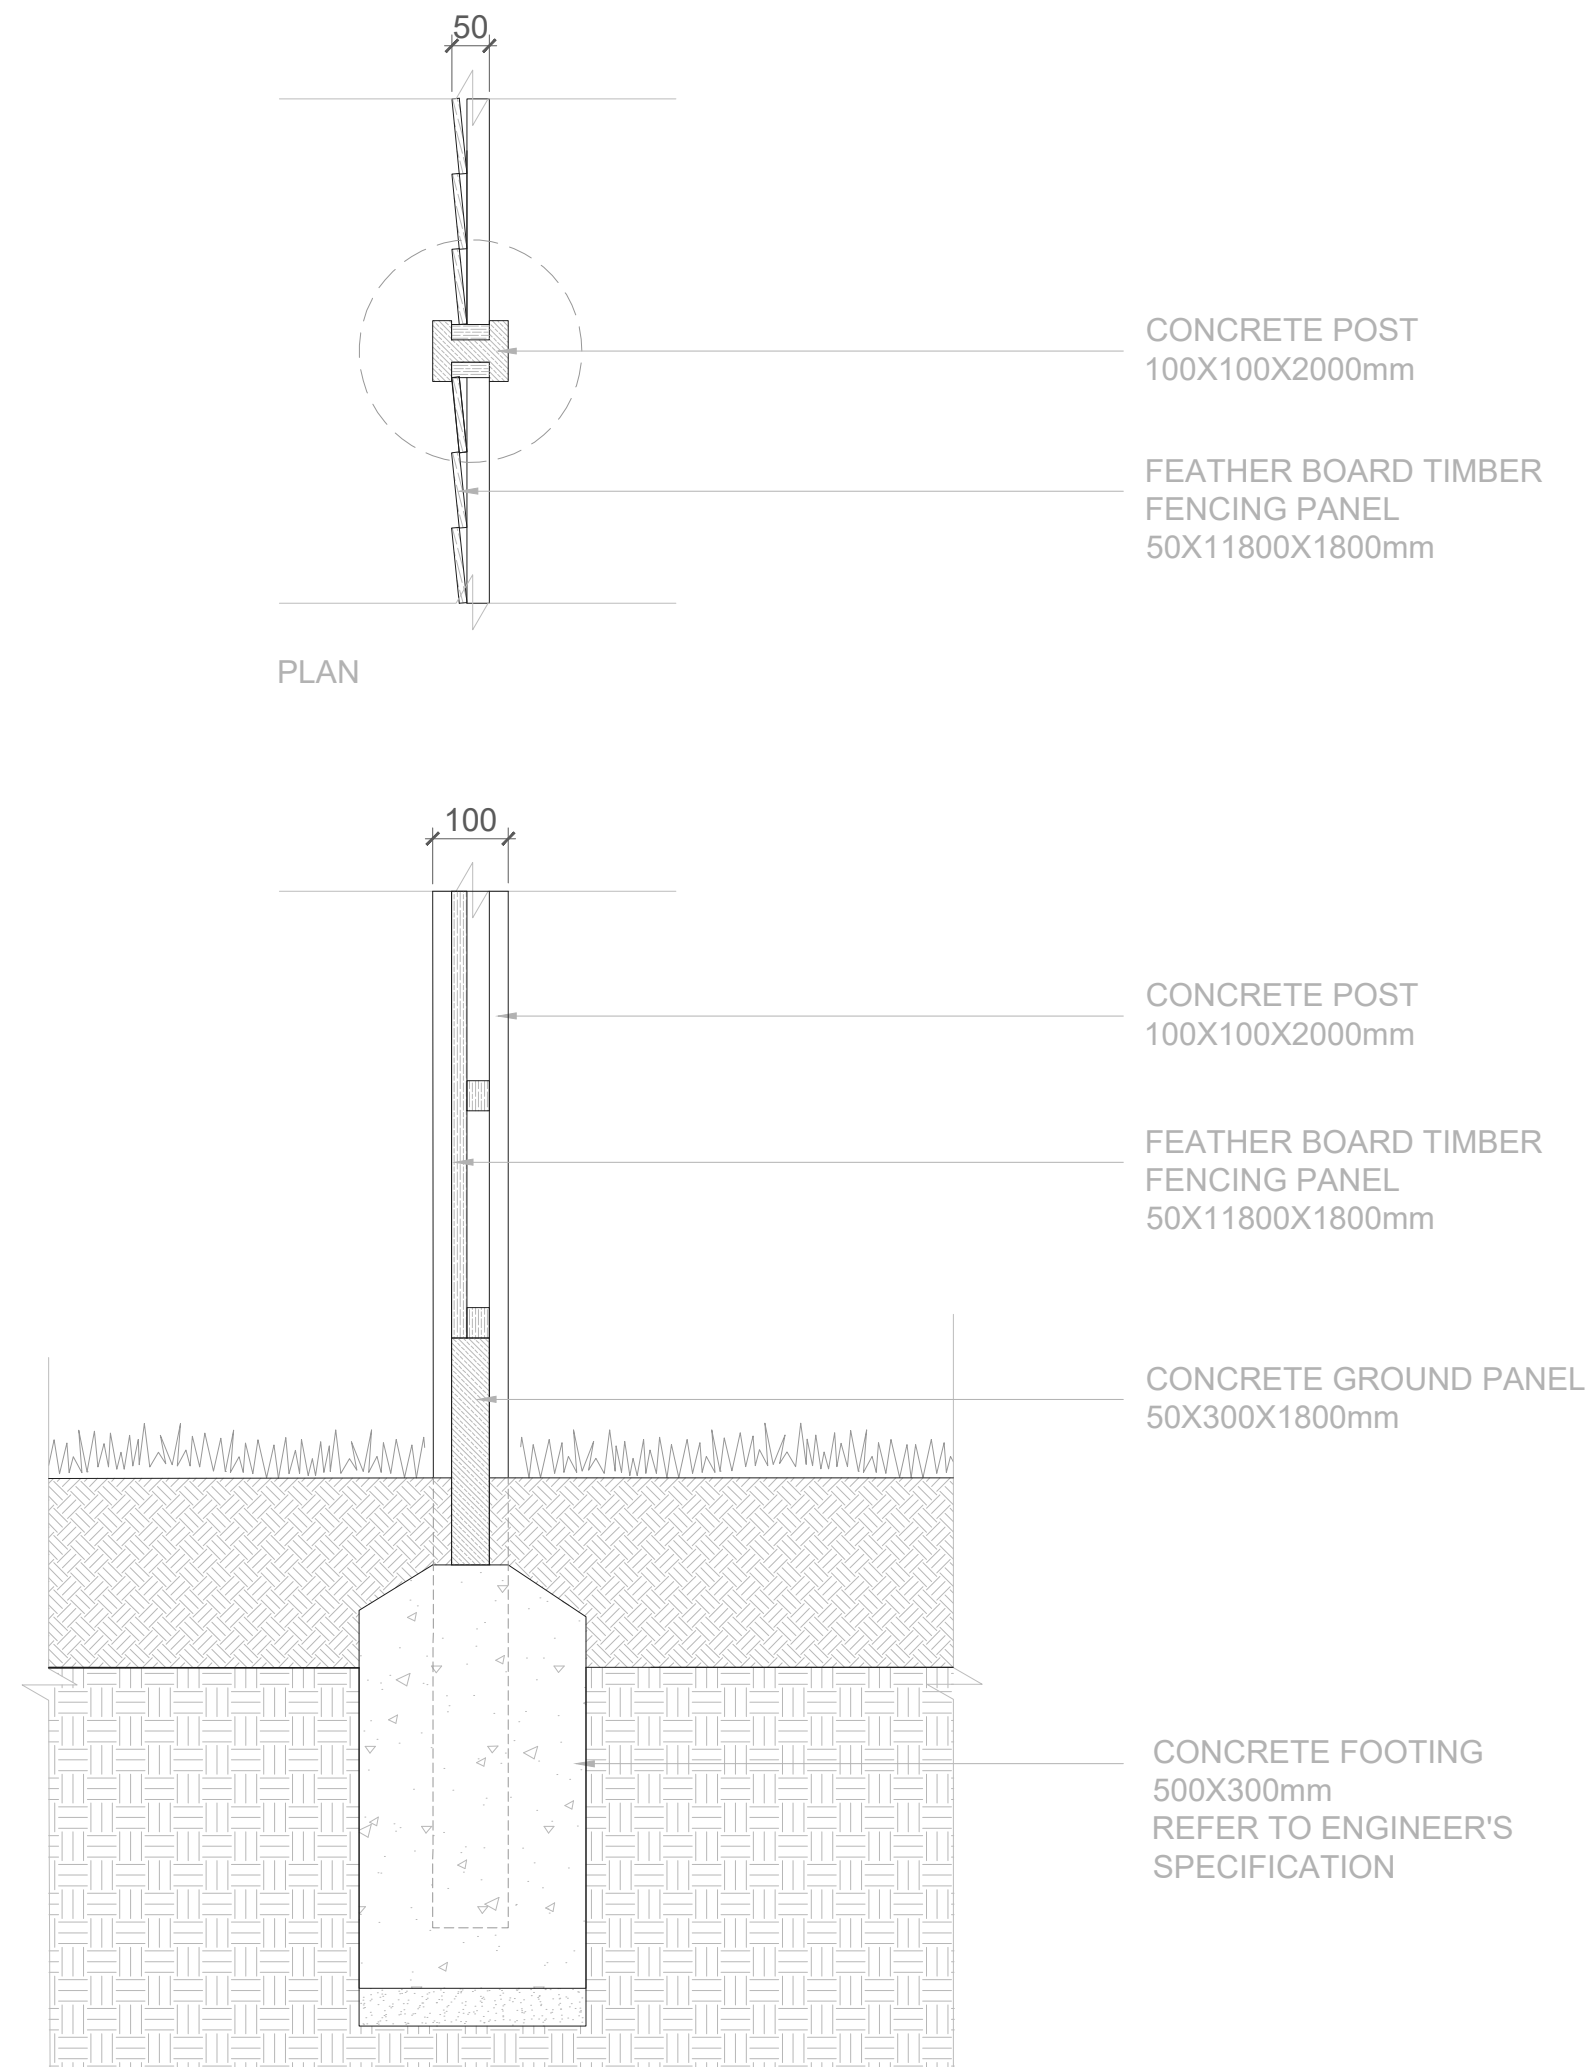


BT5 PROPOSED CONCRETE POST FENCE WITH TIMBER INFILL
SCALE: 1:10 @A1

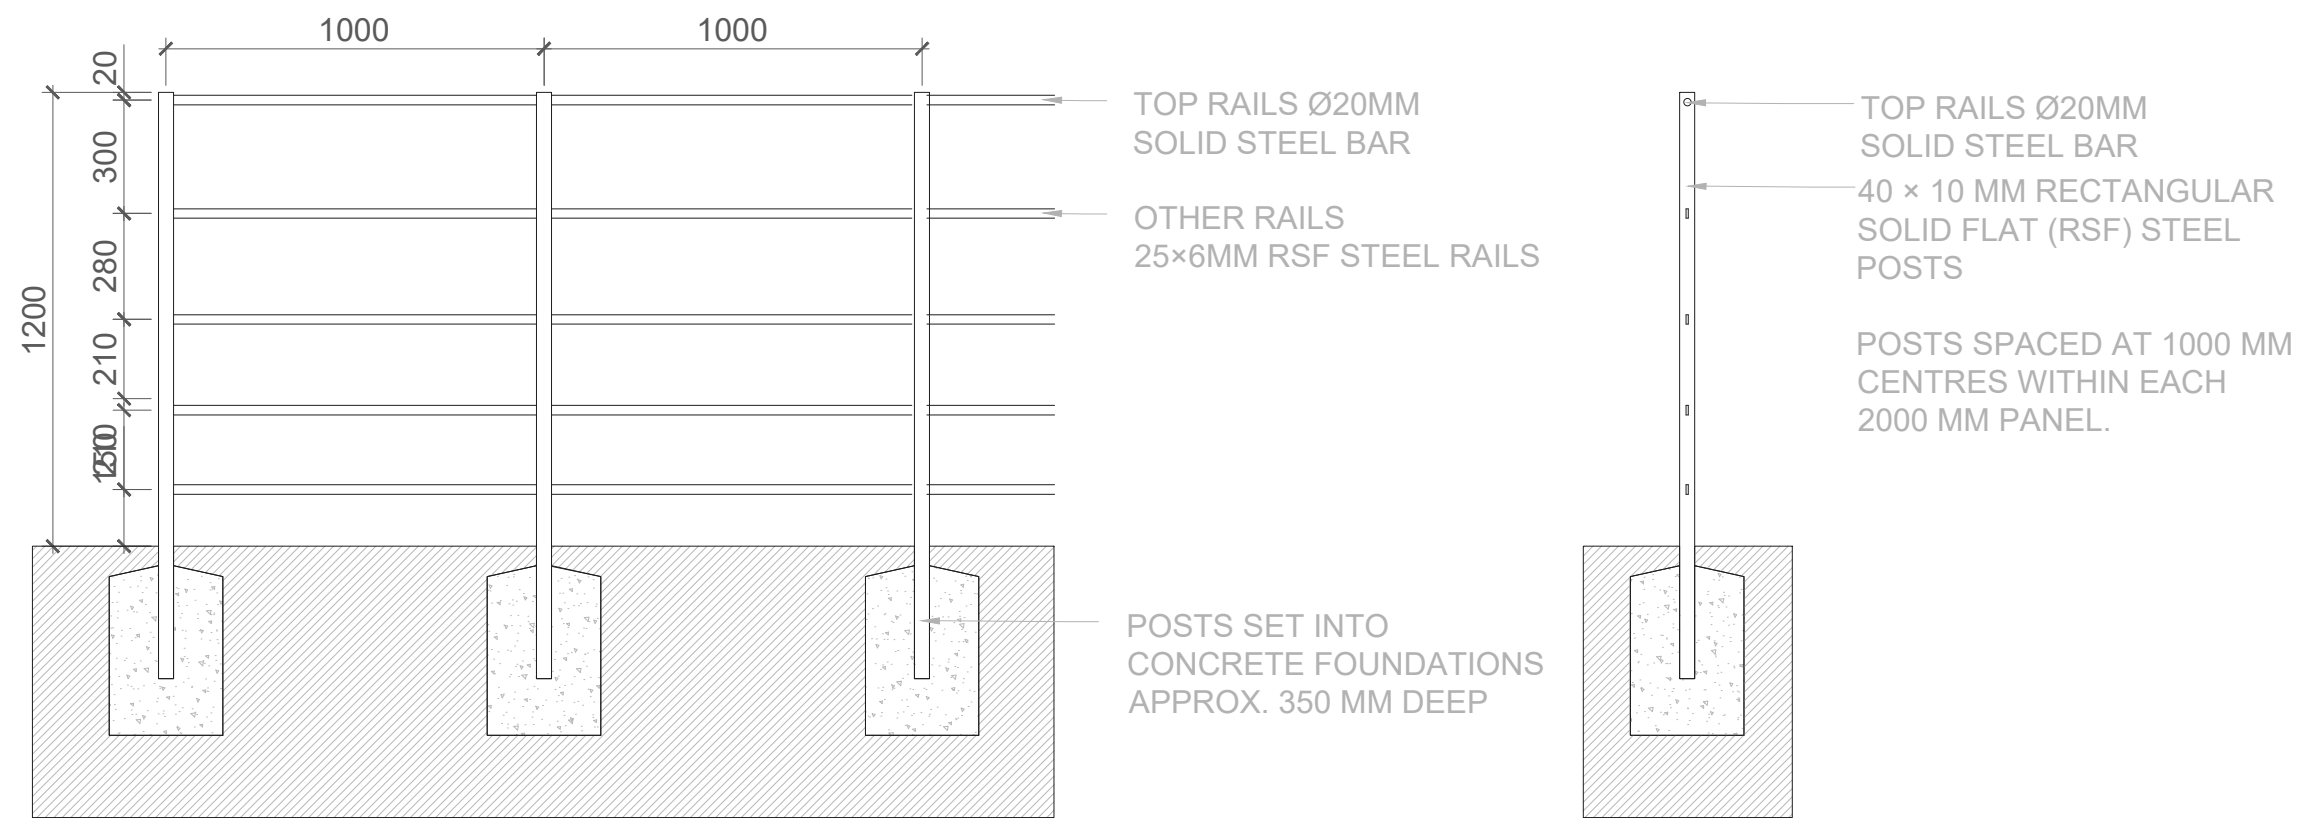

BT6 ESTATE RAIL FENCE
SCALE: 1:20 @A1

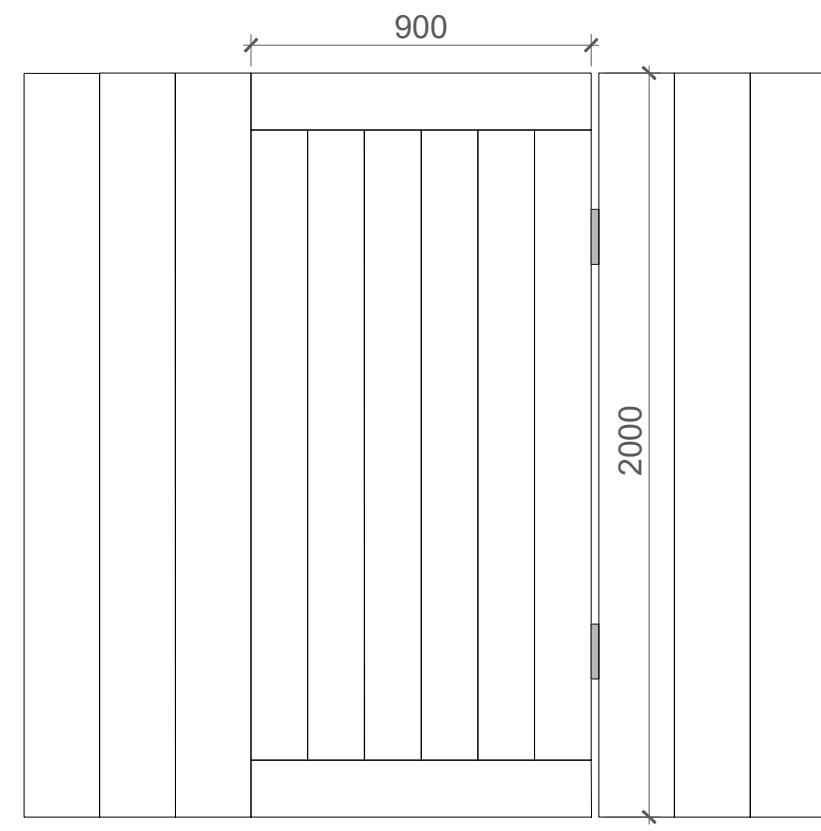

BT7 TIMBER GATE
SCALE: 1:20 @A1

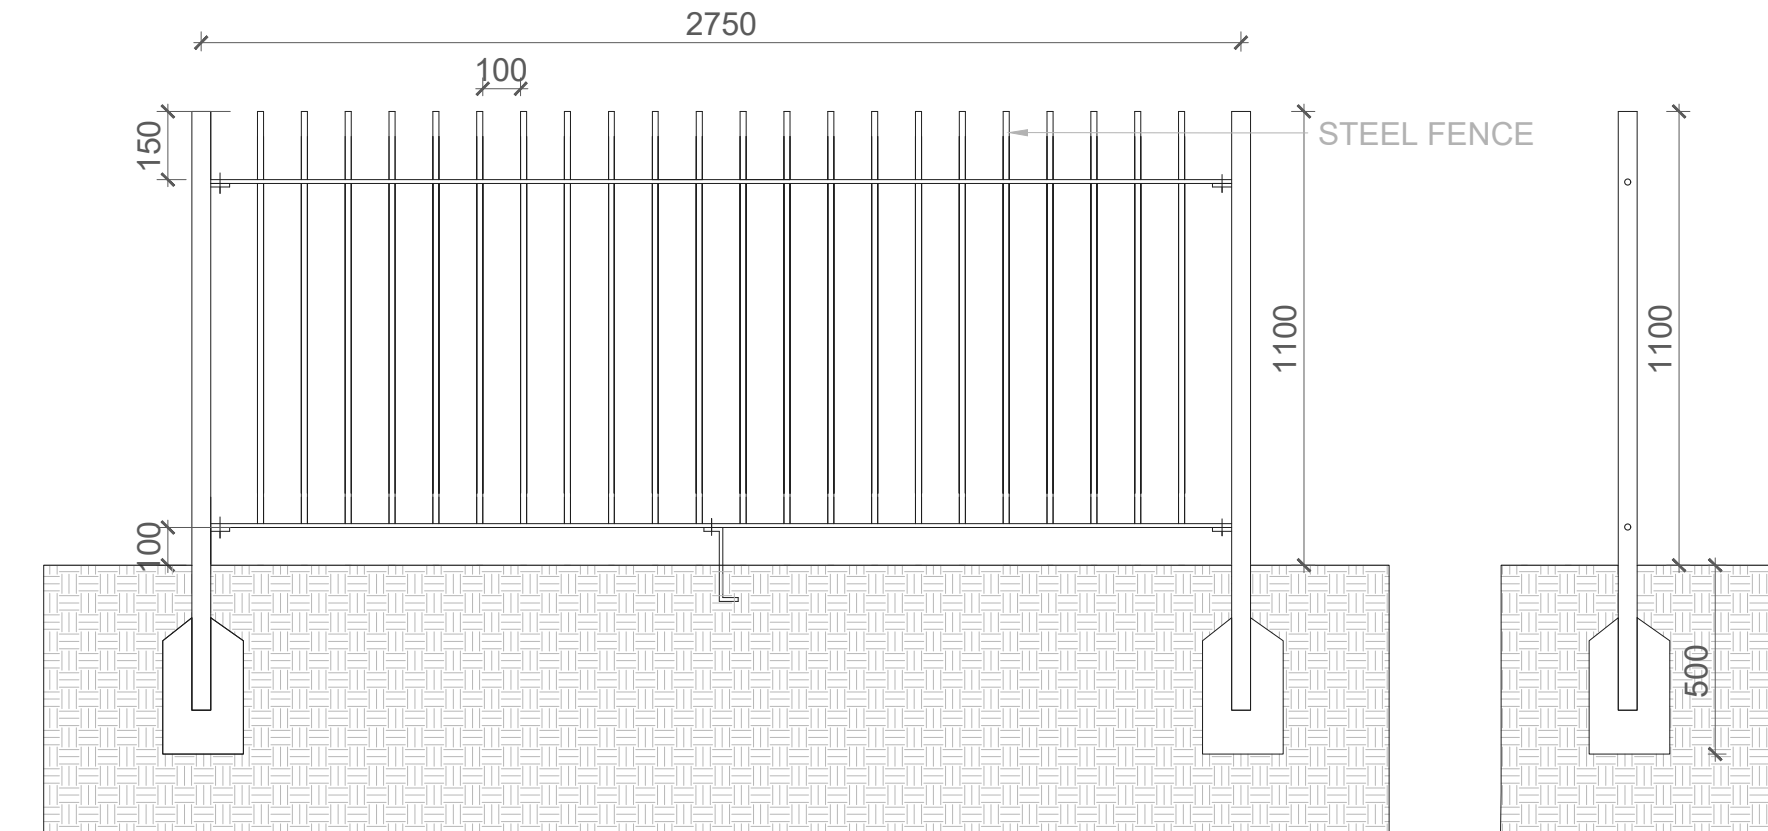

BT8 STEEL FENCE TO PLAY AREA
SCALE: 1:20 @A1

REFERENCE: THIS DRAWING IS NOT FOR CONSTRUCTION

**SR
LA**

SIMON RONAN LANDSCAPE ARCHITECTS

Cork Office
Levis Quay
Salthouse
Co. Cork
Ireland
A94A431
simon@simonronan.com

Dublin Office
25 Glengarriff Parade
Phibsborough
Dublin 7
Ireland
D07 XF25
+353 86 056 3434

BOUNDARY DETAILS
L - 702

AS SHOWN@A1

PURPOSE OF DRAWING - PLANNING

CAHERANARDRISH LRD

THIS DRAWING IS TO BE READ IN CONJUNCTION WITH RELEVANT CONSULTANTS DRAWINGS
ALL DIMENSIONS TO BE SPECIFIED ON SITE
NO PART OF THIS DOCUMENT MAY BE REPRODUCED OR
TRANSMITTED IN ANY FORM OR BY ANY MEANS
WITHOUT THE WRITTEN PERMISSION OF THE LANDSCAPE ARCHITECT OR COPYRIGHT HOLDER EXCEPT
AS AUTHORIZED FOR USE ONLY BY PROJECT CONSULTANTS
THE DOCUMENT WILL BE PROMPTLY REVOKED

MARCH 2026