




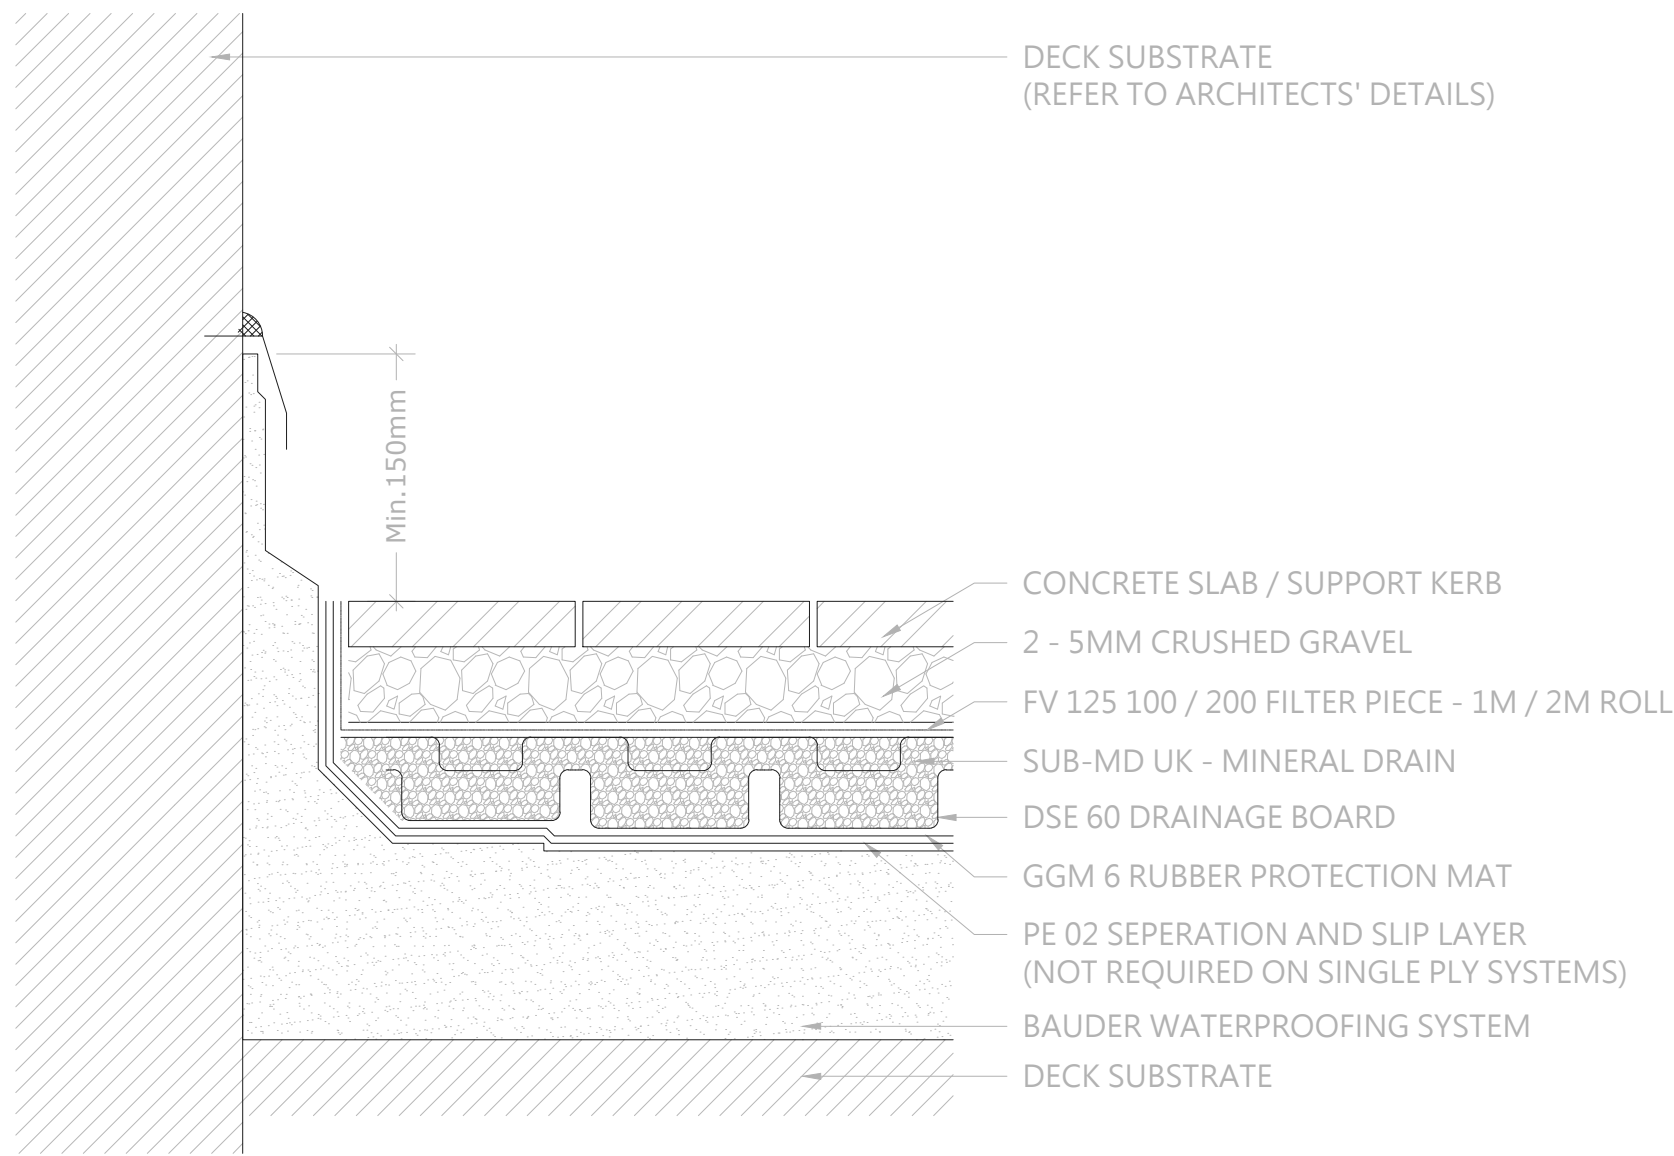


01 BAUDER GREEN ROOF - PERMEABLE PAVING TO UPSTAND
SCALE: 1:5@A1

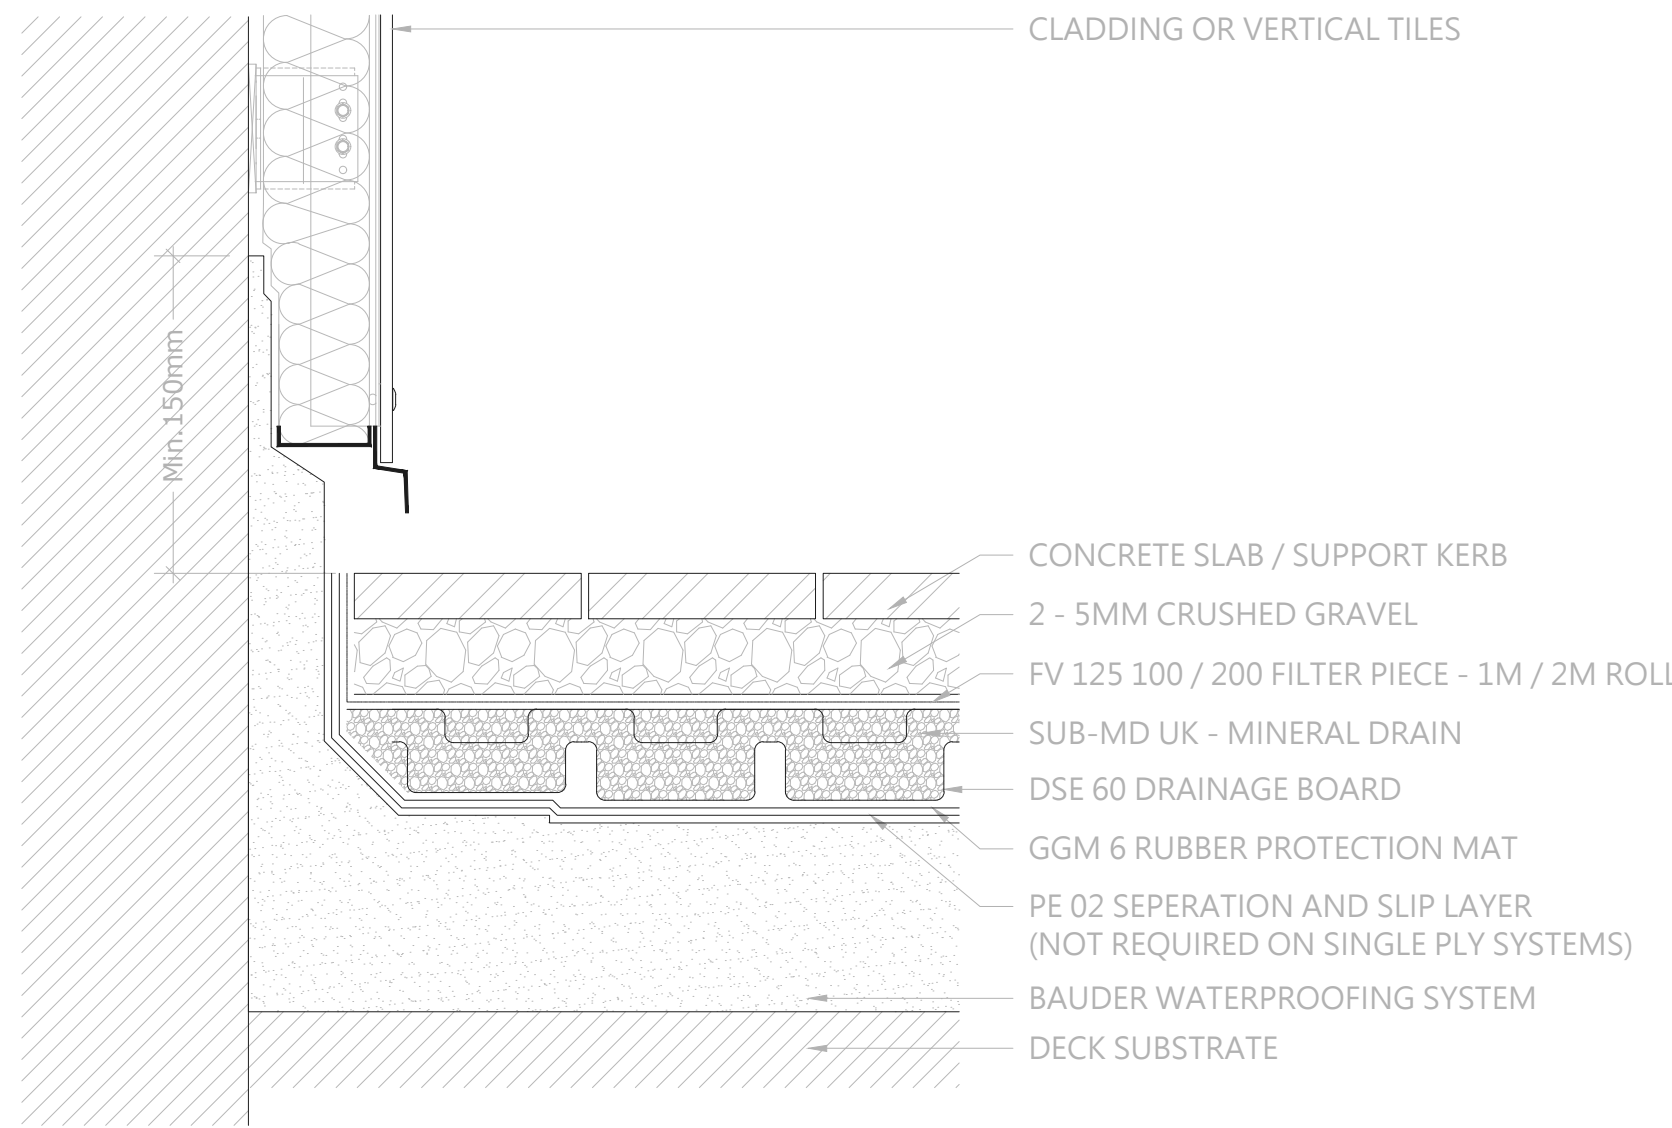

01 BAUDER GREEN ROOF - PERMEABLE PAVING TO VERTICAL CLADDING OR SLATE / TILES
SCALE: 1:5@A1

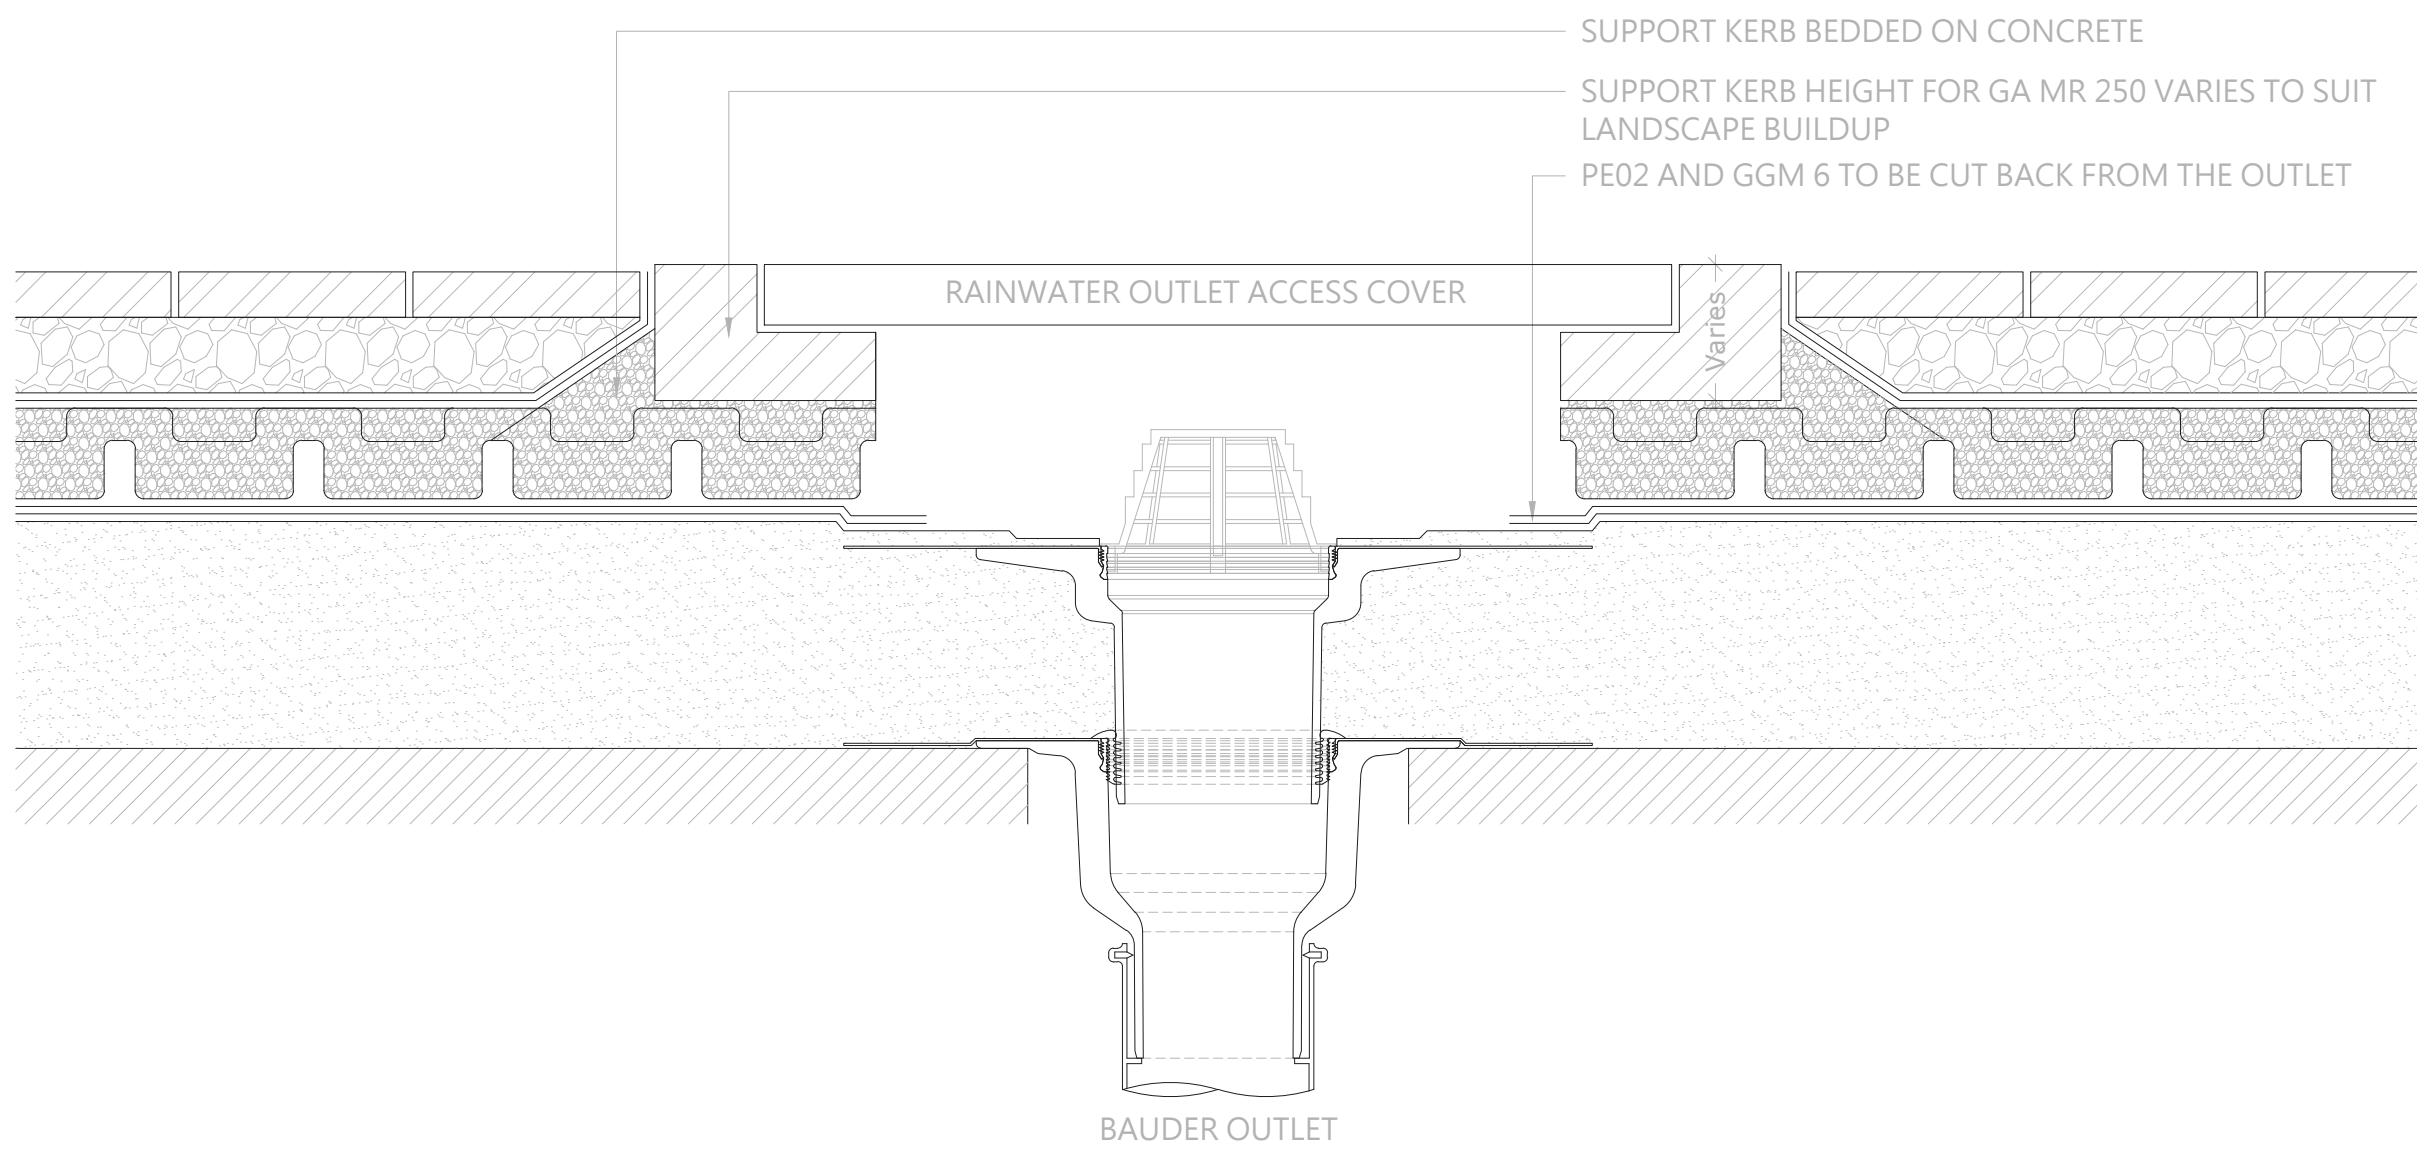

03 BAUDER GREEN ROOF - PERMEABLE PAVING TO BAUDER OULET - COMPACT
SCALE: 1:5@A1

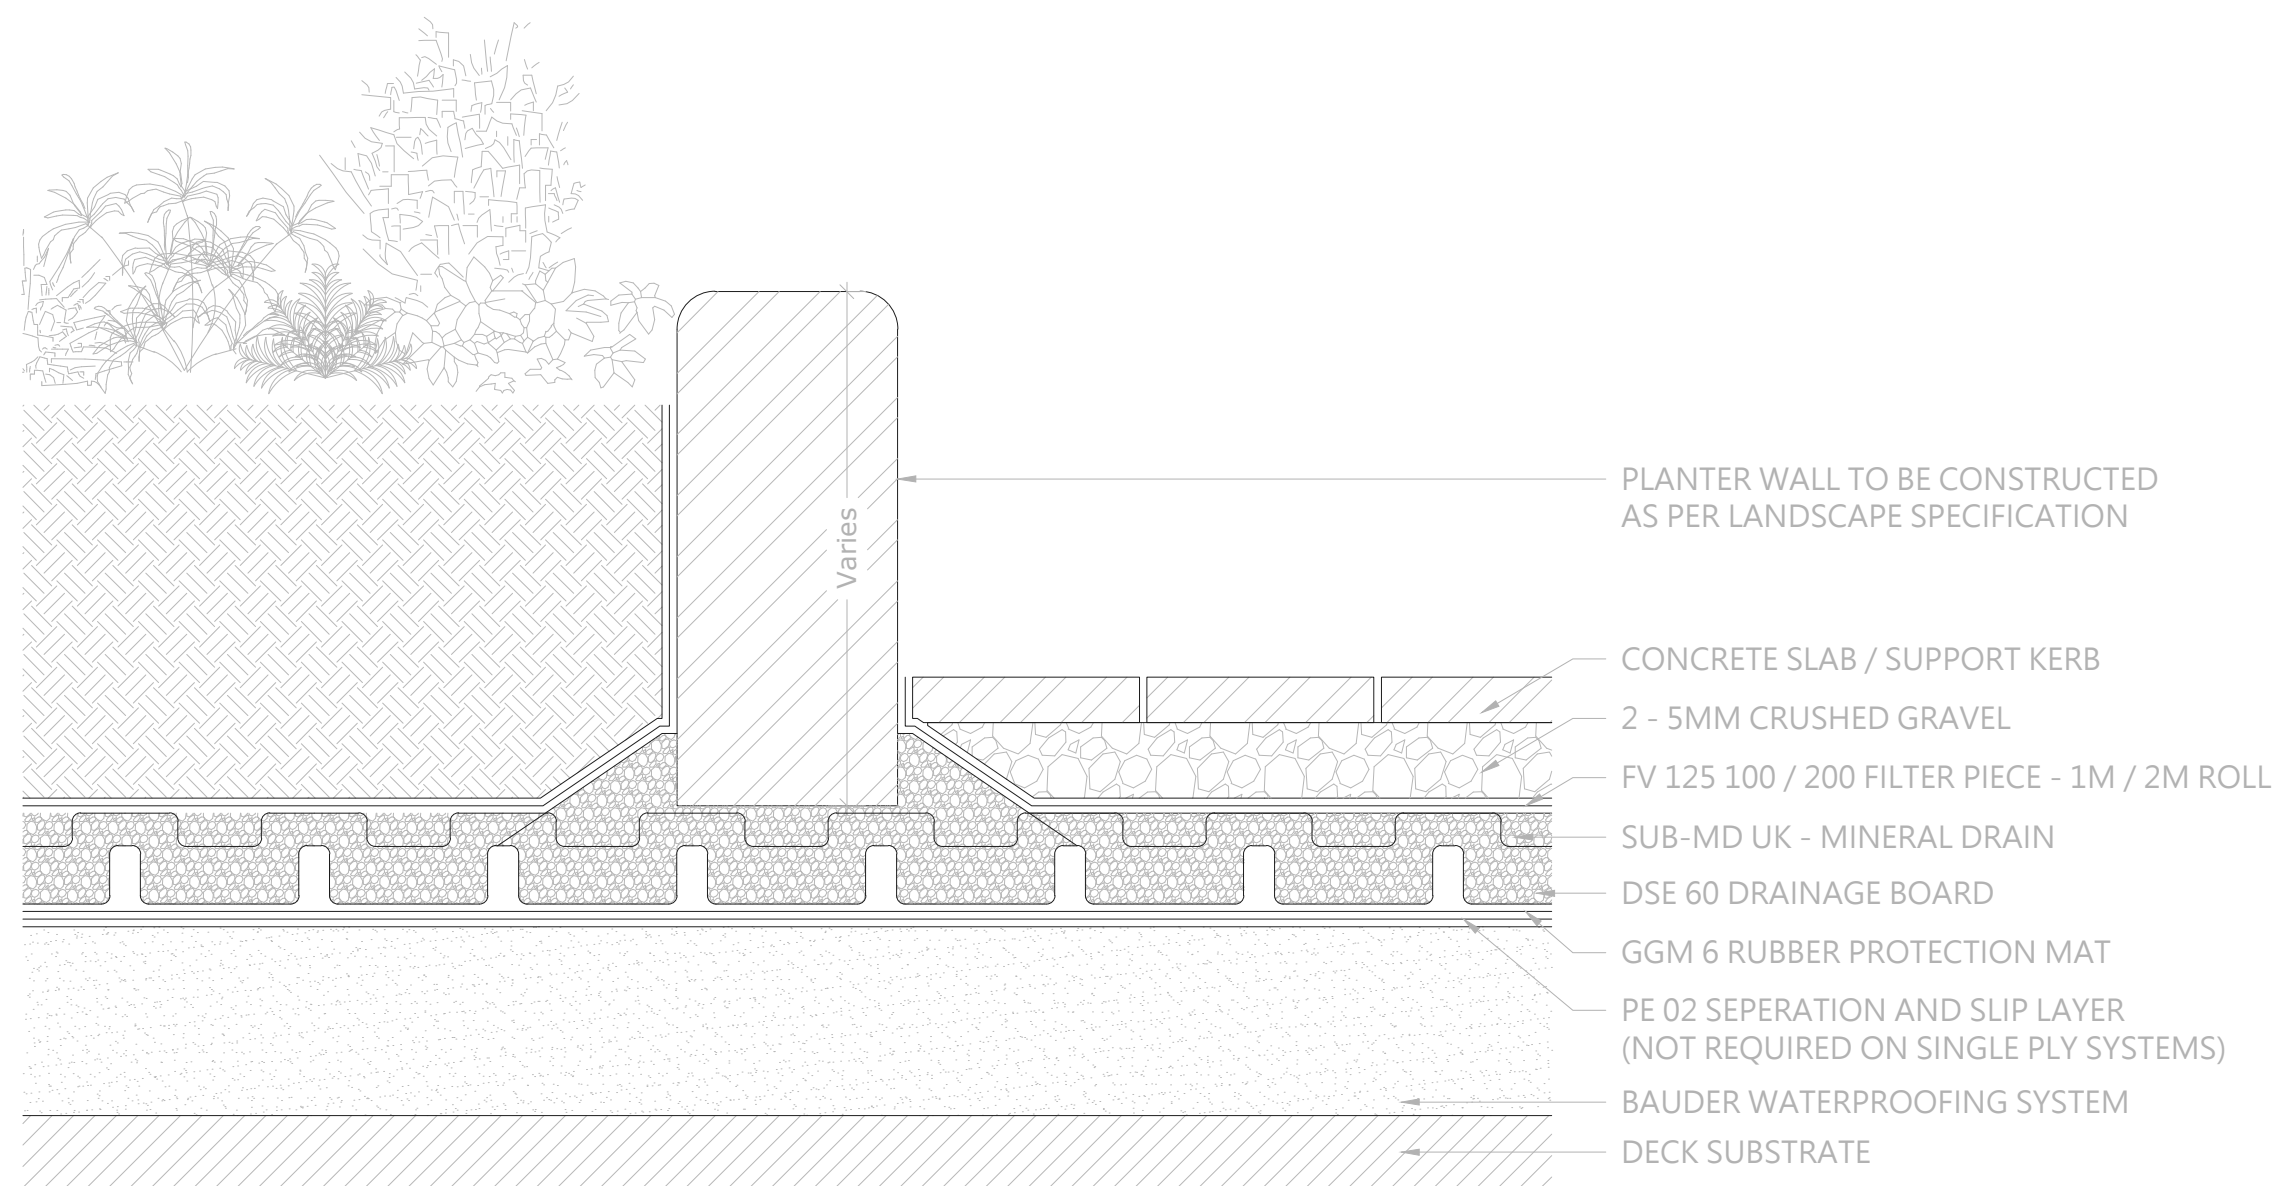

04 BAUDER GREEN ROOF - UPSTAND TO LOW PLANTER WALL AND PERMEABLE PAVING
SCALE: 1:5@A1

REFERENCE: THIS DRAWING IS NOT FOR CONSTRUCTION

SR
LA

SIMON RONAN LANDSCAPE ARCHITECTS

Cork Office
Levis Quay
Skibbereen
Co Cork
Ireland
A94A431

Dublin Office
25 Glengarriff Parade
Phibsborough
Dublin 7
Ireland
D07 XF25

simon@simonronan.com

+353 86 056 3434

GREEN ROOF DETAILS
L - 705

AS SHOWN@A1

PURPOSE OF DRAWING - PLANNING

CAHERANARDISH LRD

THIS DRAWING IS TO BE READ IN CONJUNCTION WITH RELEVANT CONSULTANTS DRAWINGS
ALL DIMENSIONS TO BE SCALED FROM THIS DRAWING
NO DIMENSIONS TO BE SCALED FROM THIS DRAWING
NO PART OF THIS DOCUMENT MAY BE REPRODUCED OR
TRANSMITTED IN ANY FORM OR BY ANY MEANS
ELECTRONIC OR MECHANICAL, INCLUDING PHOTOCOPYING, RECORDING, OR BY ANY INFORMATION STORAGE AND RETRIEVAL SYSTEM
WITHOUT THE WRITTEN PERMISSION OF THE LANDSCAPE ARCHITECTS
OR THE LANDSCAPE ARCHITECTS AS CONSULTANTS EXCEPT
AS INDICATED FOR THE PROJECT FOR WHICH THIS
DOCUMENT WAS SPECIFICALLY ISSUED

MARCH 2026