



S1 - Apartment Block B2 - Section 01

1:100

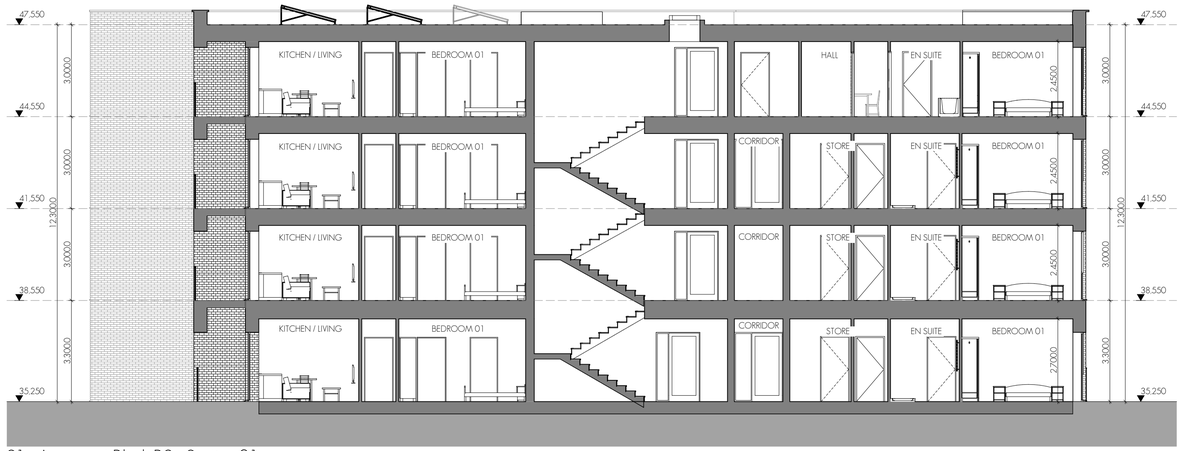

S2 - Apartment Block B - Section 02


1:100

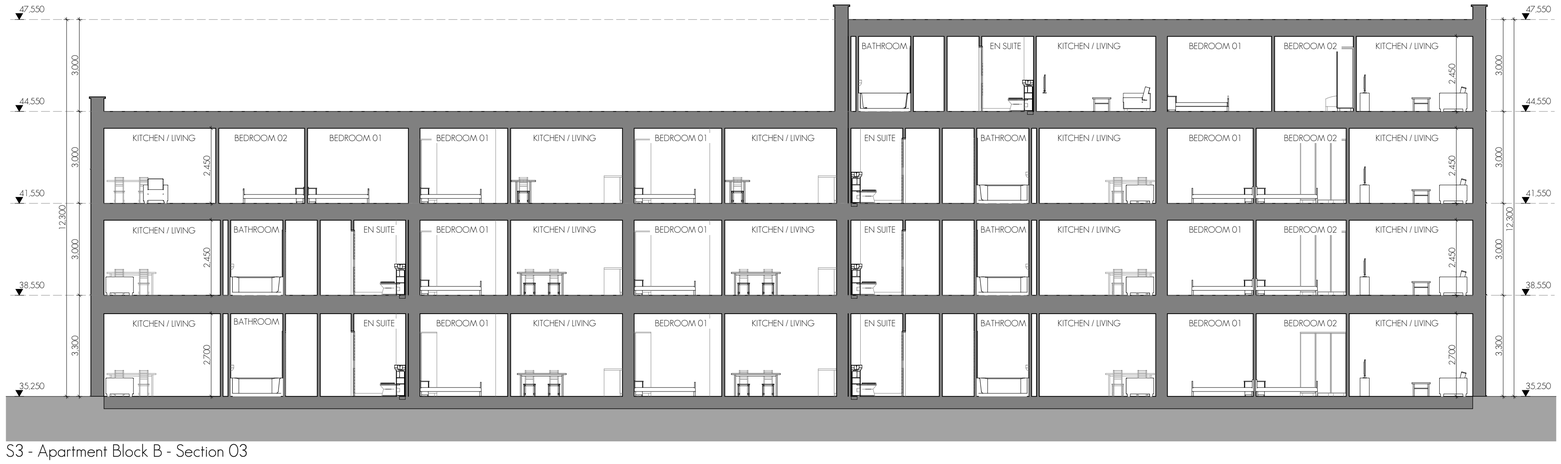

S3 - Apartment Block B - Section 03


1:100

THIS DRAWING IS FOR PLANNING PERMISSION PURPOSES ONLY. FURTHER DRAWINGS AND STUDIES WILL BE REQUIRED FOR CONSTRUCTION AND TO ENSURE COMPLIANCE WITH RELEVANT BUILDING REGULATIONS AND STANDARDS.

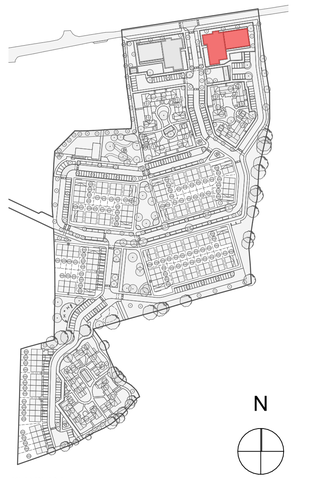

KEY PLAN

PLEASE REFER TO THE PROPOSED SITE LAYOUT PLAN FOR NORTH POINT ORIENTATION AND PROPOSED FLOOR LEVEL

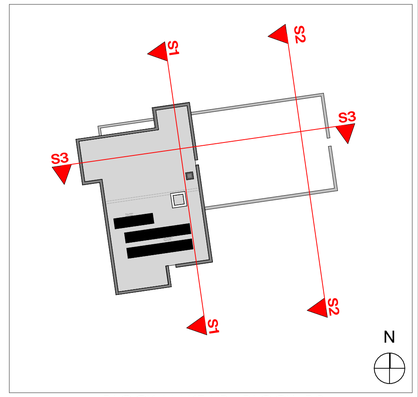

BLOCK MAKE UP - BLOCK -B2

Issue for Planning	XX	GD	P02	13/03/2026	P02
Issue for Discussion	AN	DOM	P01	03/12/2025	P01
Revision Description	drn.	ckd.	apr.	date.	rev.

Client: Diphanna Unlimited Company
Project: Residential Development
Site: Countess Road, Killarney, Co Kerry
Title: Apt. Block B2 - Sections

meitheal architects

RIAI Practice Member | Practice Practice Director/Partner | G3 | P

Project Architect: Mark Dignam
A1 Sheet Scale: 1:100

© This drawing is a copy right to part of this document may archived system of any nature without the written permission of meitheal architects and shall not be lent, resold, hired out or the project for which the document was originally issued.

Drawing Series 13000 - Sections

Project	Orig.	Volume	Level	Type	Role	Number	Rev.
251010	MA	B2	XX	DR	A	13001	P02

S:\2025 MA\251010\Working drawings\600 - Apartment Blocks\251010-DES-S20-A (Apt. Block-B2).pln Wednesday 18 March 2026