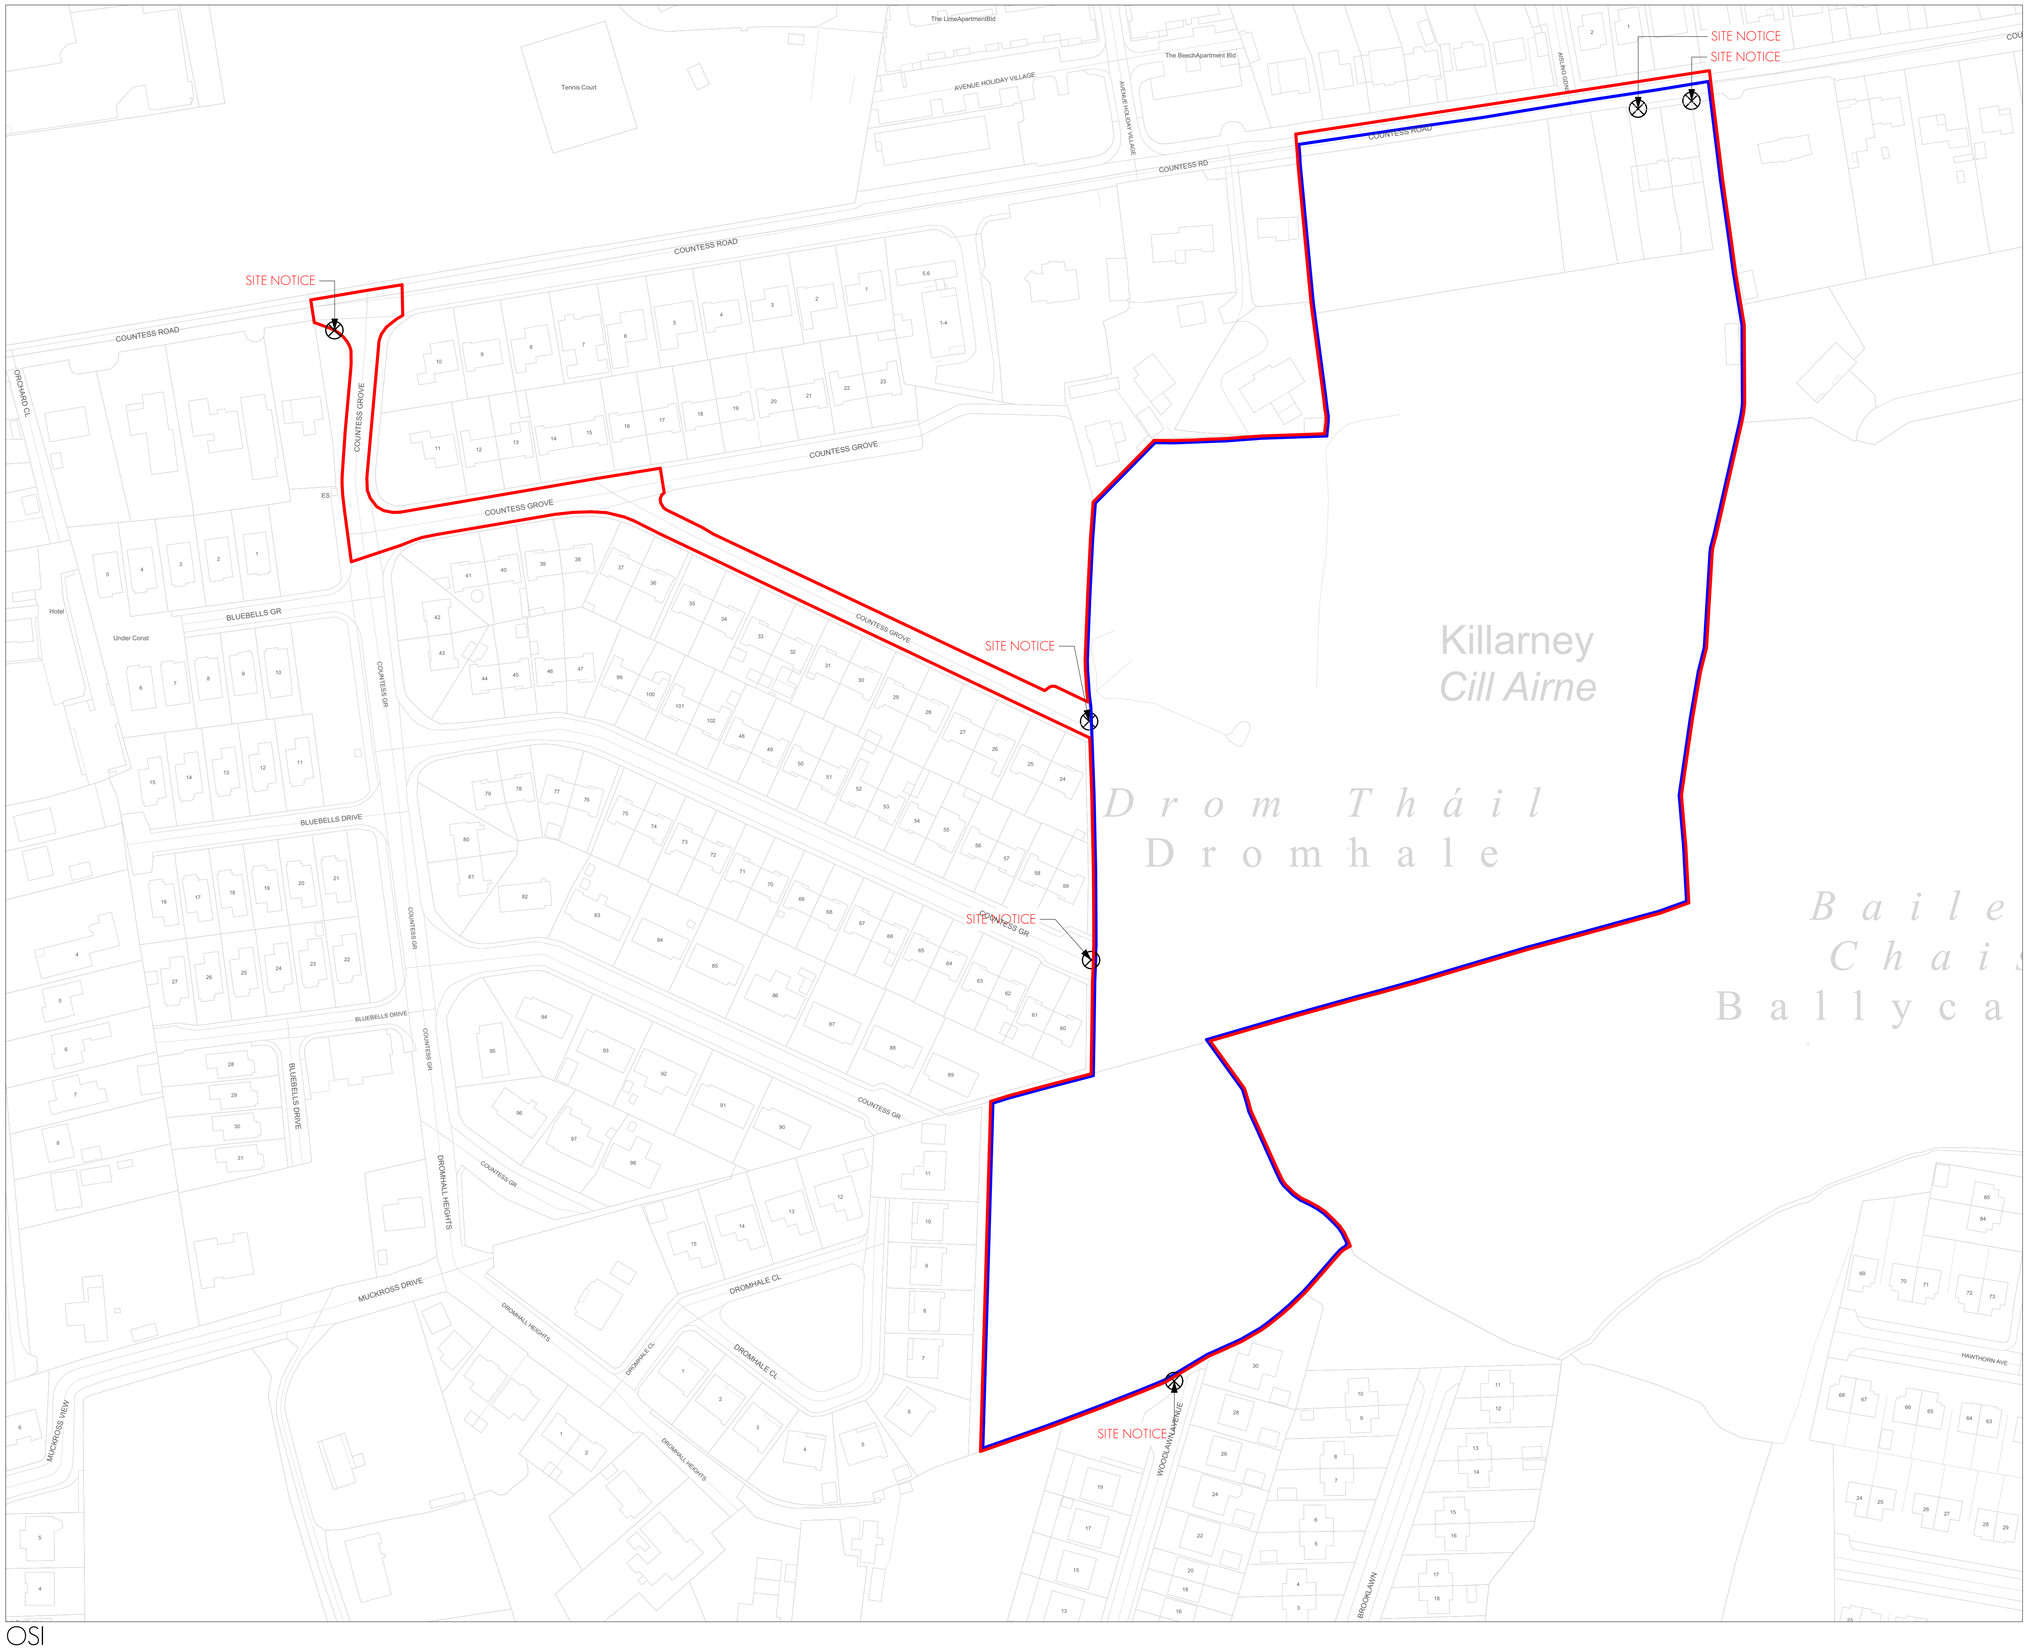


THIS DRAWING IS FOR PLANNING PERMISSION PURPOSES ONLY. FURTHER DRAWINGS AND STUDIES WILL BE REQUIRED FOR CONSTRUCTION AND TO ENSURE COMPLIANCE WITH RELEVANT BUILDING REGULATIONS AND STANDARDS.

Rev	Ch	Change Name	Date
P02	Ch-28	Issue for Planning	19/03/2026
01			21/02/2025

Description:
Digital Landscape Model (DLM)

Publisher / Source:
Tailte Eireann

Data Source / Reference:
PRIME2

File Format:
Autodesk AutoCAD (DWG_R2013)

File Name:
v_50482628_1.dwg

Clip Extent / Area of Interest (AOI):
LLX,LLY= 496617.601,590016.1051
LRX,LRY= 497447.601,590016.1051
ULX,ULY= 496617.601,590631.1051
URX,URY= 497447.601,590631.1051

Projection / Spatial Reference:
Projection= IRENET95_Irish_Transverse_Mercator

Centre Point Coordinates:
X,Y= 497032.601,590323.6051

Reference Index:
Map Series | Map Sheets
1:1,000 | 6084-01
1:1,000 | 6084-07
1:1,000 | 6084-02
1:1,000 | 6084-06

Data Extraction Date:
Date= 05-Aug-2025

Source Data Release:
DCMLS Release V1.189.121

Product Version:
Version= 1.4

License / Copyright:
Compiled and published by:
Tailte Eireann,
Phoenix Park,
Dublin 8,
Ireland.
D08F6E4

www.tailte.ie

Any unauthorised reproduction
infringes Tailte Eireann copyright.

No part of this publication may
be copied, reproduced or transmitted
in any form or by any means without
the prior written permission of the
copyright owner.

The representation on this map
of a road, track or footpath
is not evidence of the existence
of a right of way.

This topographic map
does not show
legal property boundaries,
nor does it show
ownership of physical features.

© Tailte Eireann, 2025
All rights reserved.
Gach cead ar cosnamh.

Ní ceadmhach aon chuid
den fhoilseachán seo
a chóipeáil, a atáirgeadh nó a tharchur
in aon fhoirm ná ar aon
bhealach gan cead i scríbhinn roimh
ré ó úinéirí an chóipchirt

Ní hionann bóthar,
bealach nó cosán a bheith
ar an léarscáil seo agus
fianaise ar chead slí.

Ní thaispeánann an léarscáil
topagrafach seo teorainneacha
réadmhaoine dlithiúla,
agus ní léiríonn sé úinéireacht
ar ghnéithe fisiceacha.

N

Site Application Boundary
Lands In Ownership of Applicant

OS Ireland Licence No.
CYAL50442274

Issue for Planning	DOM	DOM	MD	19/03/2026	P02
Issue for Information				21/02/2025	01
Revision Description	drn.	chd.	apr.	date.	rev.

Client: Diphanna Unlimited Company
Project: Residential Development
Site: Countess Road, Killarney, Co Kerry
Title: Site Location Map

meitheal architects

RIAI Practice Member | Practice Chartered Member | Stage G3 | Stage P

Project Architect: Mark Dignam
At Sheet Scale: 1:1000

© This drawing is a copy right to part of this document may not be reproduced by any means without the written permission of the architect and copyright holder except as agreed. Do not scale this drawing. Use figured dimensions only. All dimensions must be checked on site before the commencement of any work.

Drawing Series 11000 - Plans

Project	Orig.	Volume	Level	Type	Role	Number	Rev
251010	MA	SW	XX	DR	A	11001	P02

S:\2025 MA\251010\Working drawings\1000-Site Drawings\251010-DES-001-0.pln Wednesday 3 June 2026