
THIS DRAWING IS FOR PLANNING PERMISSION PURPOSES ONLY. FURTHER DRAWINGS AND STUDIES WILL BE REQUIRED FOR CONSTRUCTION AND TO ENSURE COMPLIANCE WITH RELEVANT BUILDING REGULATIONS AND STANDARDS.

| Rev | Ch | Change Name | Date |
|---|---|---|---|
| P03 | Ch-28 | Issue for Planning | 19/03/2026 |
| P02 | Ch-23 | Change | 12/02/2026 |
| P01 | Ch-17 | Change | 13/11/2025 |
| 01 | | | 28/10/2025 |

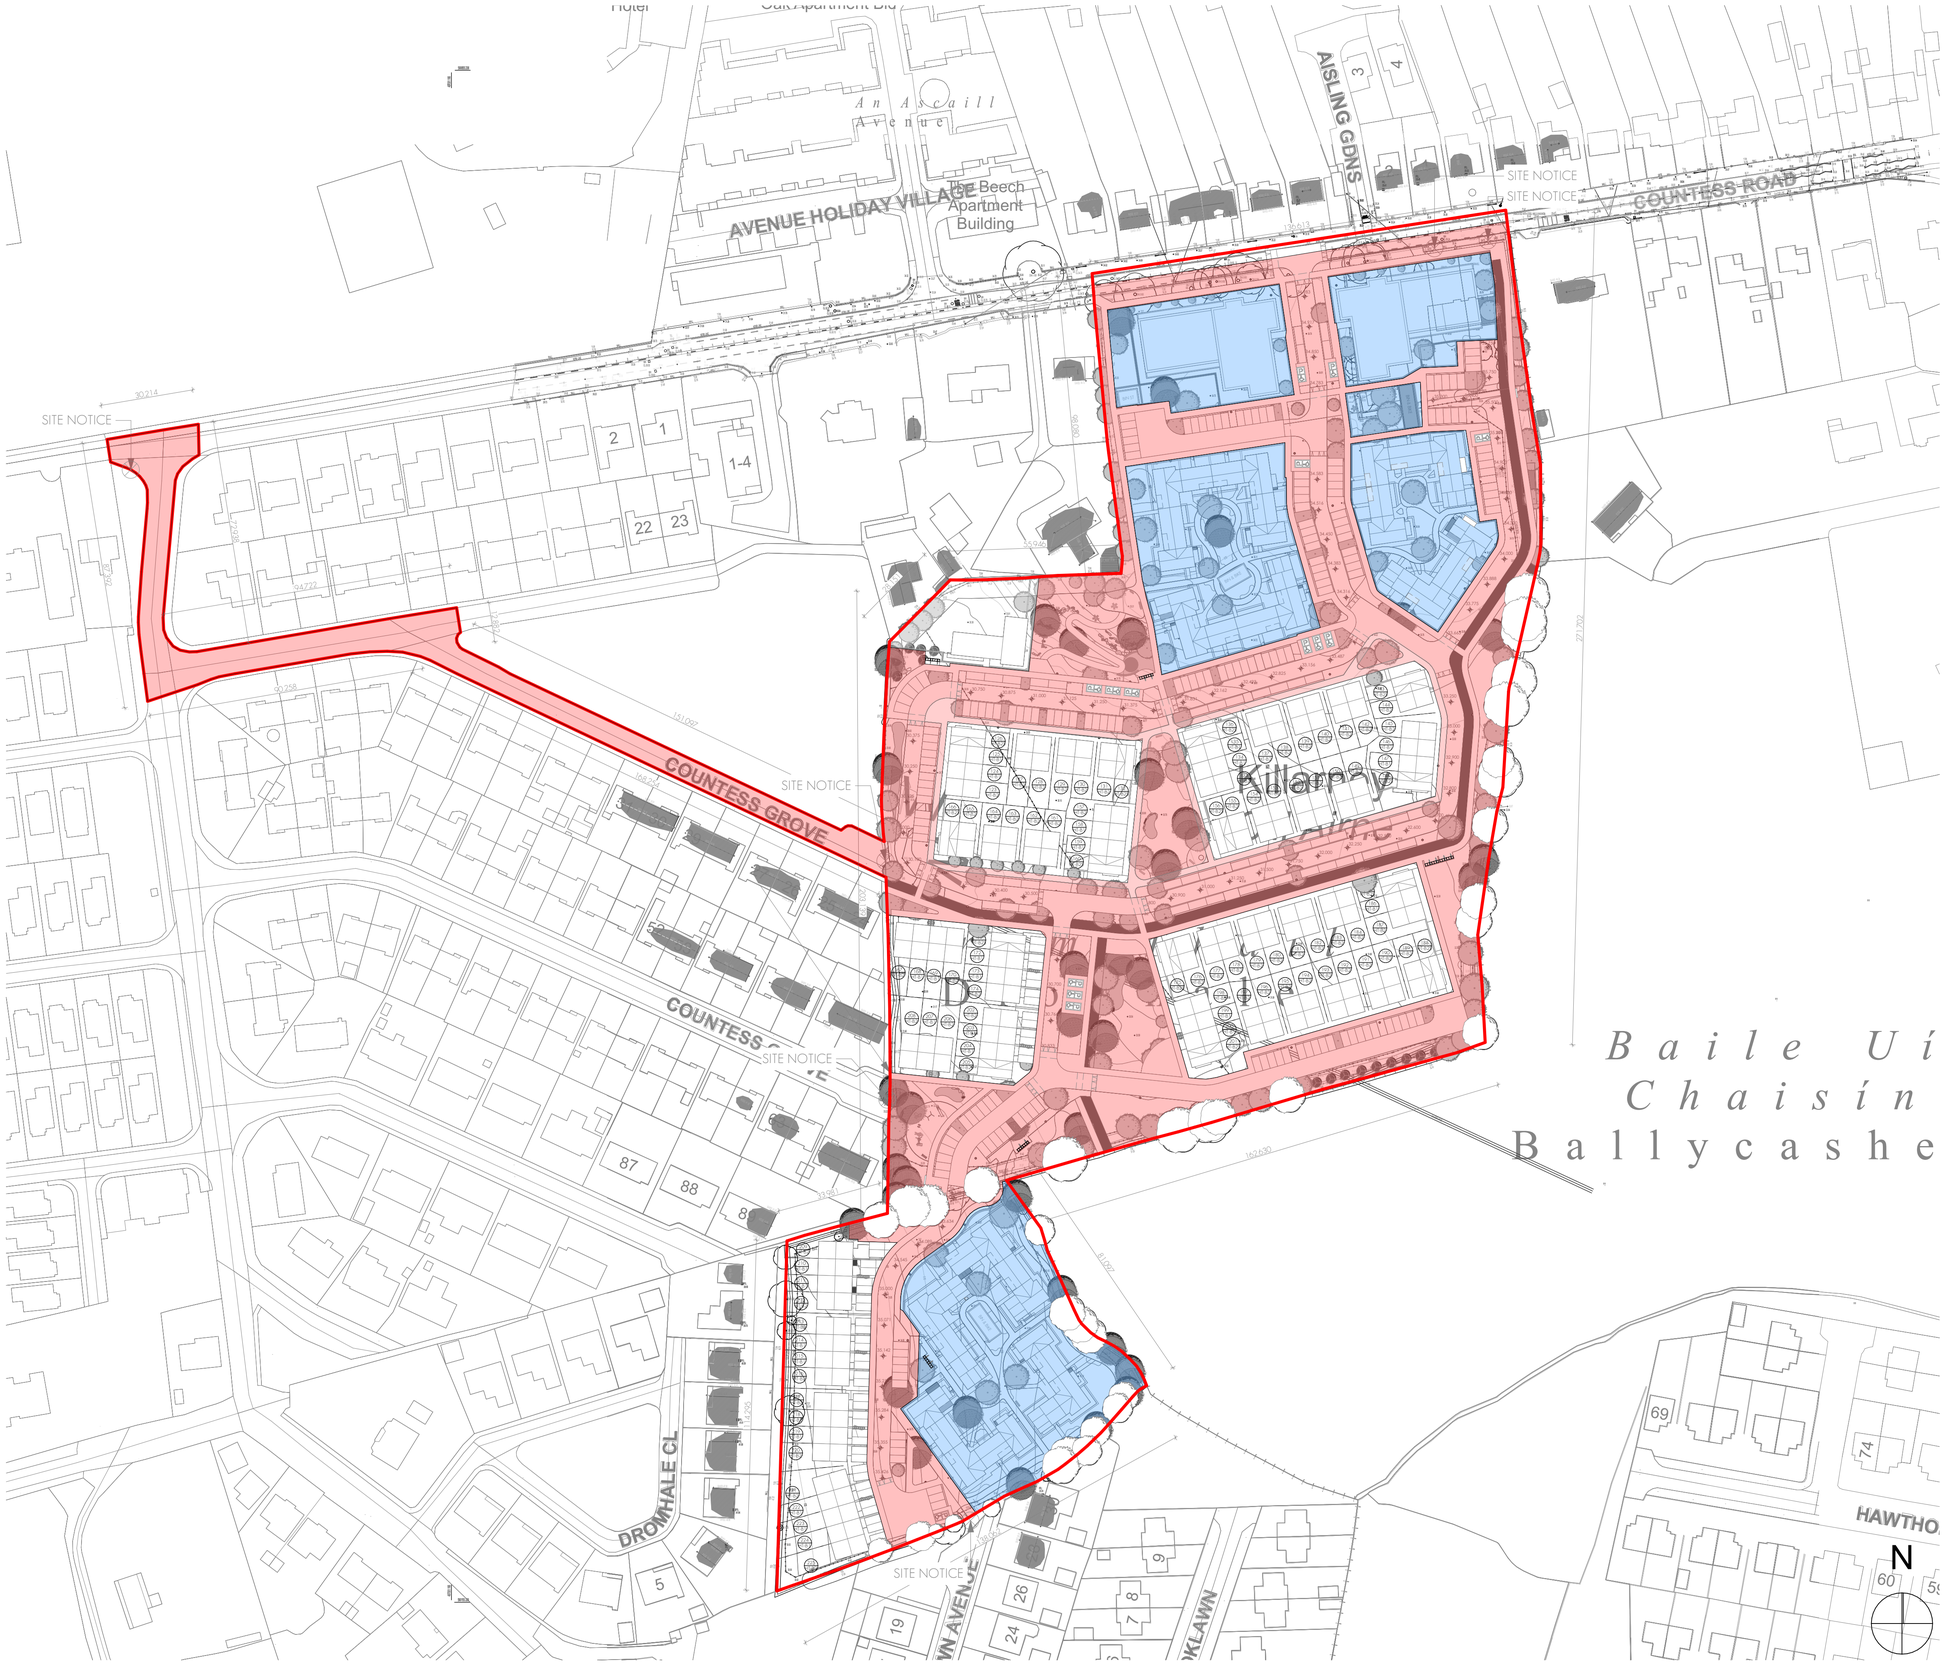


| Overall Development Breakdown | |
|---|---|
| Total Number of Units | 259 |
| Total Application Site Area | 6.44 Ha |
| Developable Area (excl creche) | 5.77 Ha |
| Density | 45 Units / ha |
| Public Open Space | c.11.00% |

Site Application Boundary

Taking-in-Charge Legend

- Area to be transferred to the Local Authority
- Area to be transferred to Management Company
- Area to be transferred to Private Ownership

Site Layout Plan (Takin In Charge)

1:1000

| | | | | | |
|---|---|---|---|---|---|
| Issue for Planning | DOM | DOM | MD | 19/03/2026 | P03 |
| Issue for Discussion | DOM | DOM | MD | 12/02/2026 | P02 |
| Issue for Information | DOM | DOM | MD | 13/11/2025 | P01 |
| Issue for Information | DOM | DOM | MD | 28/10/2025 | 01 |
| Revision Description | drn. | ckd. | apr. | date. | rev. |

**Client:** Diparma Unlimited Company
**Project:** Residential Development
**Site:** Countess Road, Killarney, Co Kerry
**Title:** Site Layout Plan (Taking-in-Charge)

meitheal architects

RIAI Practice Member | Practice Accredited Conservation Architect | EASP Advanced Practice | G3 | P

**Project Architect:** Mark Dignam
**A1 Sheet Scale:** 1:1000, 16.86

© This drawing is a copy right to part of this document may not be reproduced without the permission of the author and no part of the architect's fee shall have been accepted unless the terms of the architect's fee shall have been agreed in writing.

Drawing Series 11000 - Plans

| Proj. | Orig. | Volume | Level | Type | Role | Number | Rev. |
|---|---|---|---|---|---|---|---|
| Project | | | | | | 251010-MA-SW-XX-DR-A-11011-P03 | |

S:\2025 MA\251010\Working drawings\000-Site Drawings\251010-DES-001-O.pln Wednesday 3 June 2026