THIS DRAWING IS FOR PLANNING PERMISSION PURPOSES ONLY. FURTHER DRAWINGS AND STUDIES WILL BE REQUIRED FOR CONSTRUCTION AND TO ENSURE COMPLIANCE WITH RELEVANT BUILDING REGULATIONS AND STANDARDS.


Rev	Ch	Change Name	Date
P01			19/03/2026



Proposed Site Section C-C (1:500)




Proposed Site Section C-C (1:200)

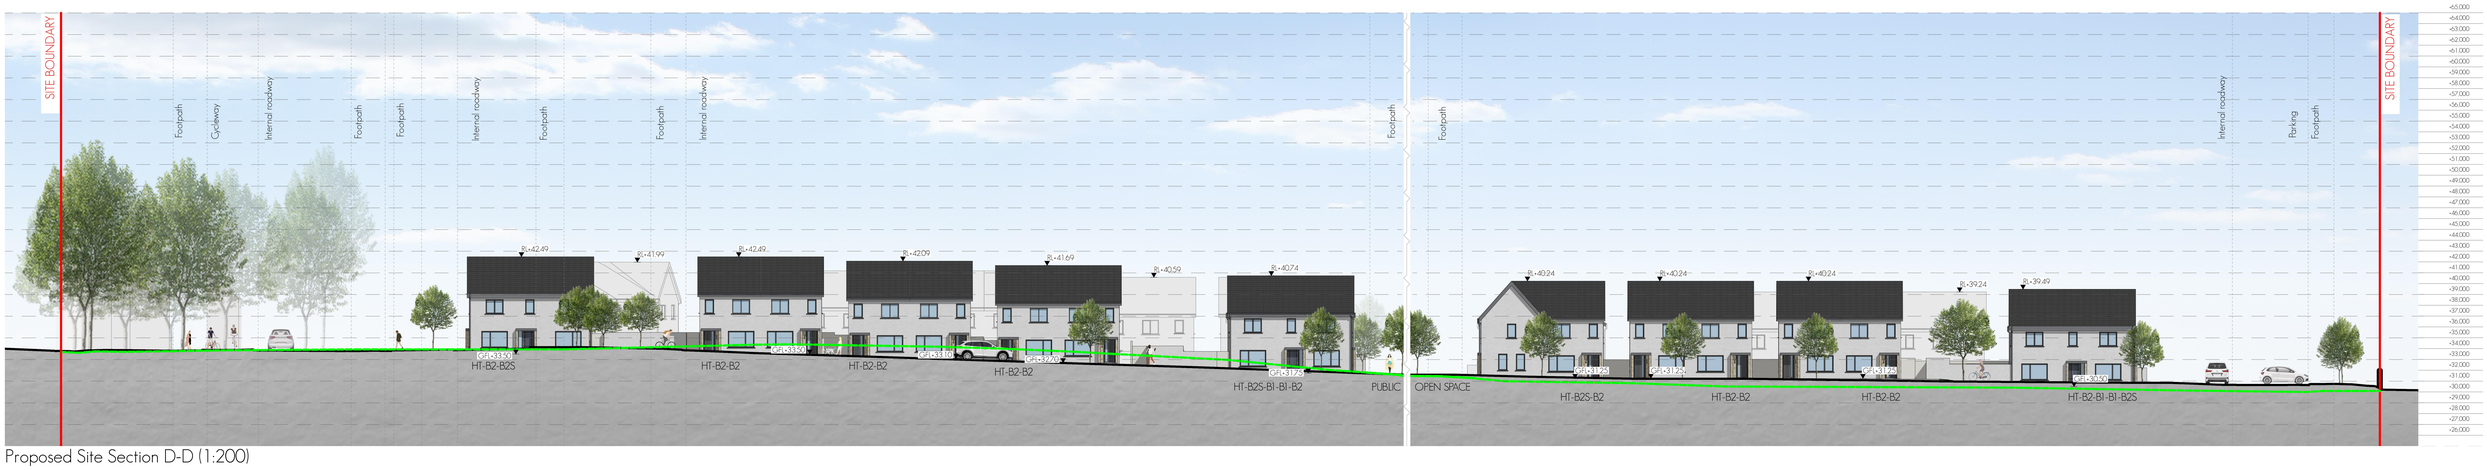

Proposed Site Section D-D (1:200)



Proposed Site Section D-D (1:500)

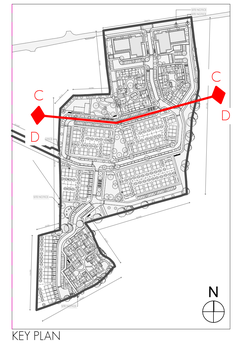

KEY PLAN

Legend	
	Existing Ground Line
	Section Break
	Site Boundary

Issue for Planning — DCKY — DCKY — MC — 18/03/2026 — P01

Revision Description — dm — chk — apr — date — rev.

Client: Diplomacy Unlimited Company
Project: Residential Development
Site: Countess Road, Killarney, Co.Kerry
Title: Site Sections C-D

meitheal architects

RIAI

Project Architect: Mark Dignam
A0 Sheet Scale: 1:500, 1:200

Drawing Series 13000 - Sections

© This drawing is copyright and is the property of the Architect and must not be copied or used except for the purpose for which it was supplied. No liability is accepted by the Architect for any use of this drawing other than that for which it was prepared and supplied.

Drawing No. — Rev

251010-MA-SW-XX-DR-A-13002-P01

S:\2025\MA\251010\Working drawings\2000-Site Drawings*.dwg, Tuesday, 24 March, 2026