
THIS DRAWING IS FOR PLANNING PERMISSION PURPOSES ONLY. FURTHER DRAWINGS AND STUDIES WILL BE REQUIRED FOR CONSTRUCTION AND TO ENSURE COMPLIANCE WITH RELEVANT BUILDING REGULATIONS AND STANDARDS.

Rev	Ch	Change Name	Date
P01			19/03/2026



Proposed Site Section E-E (1:500)

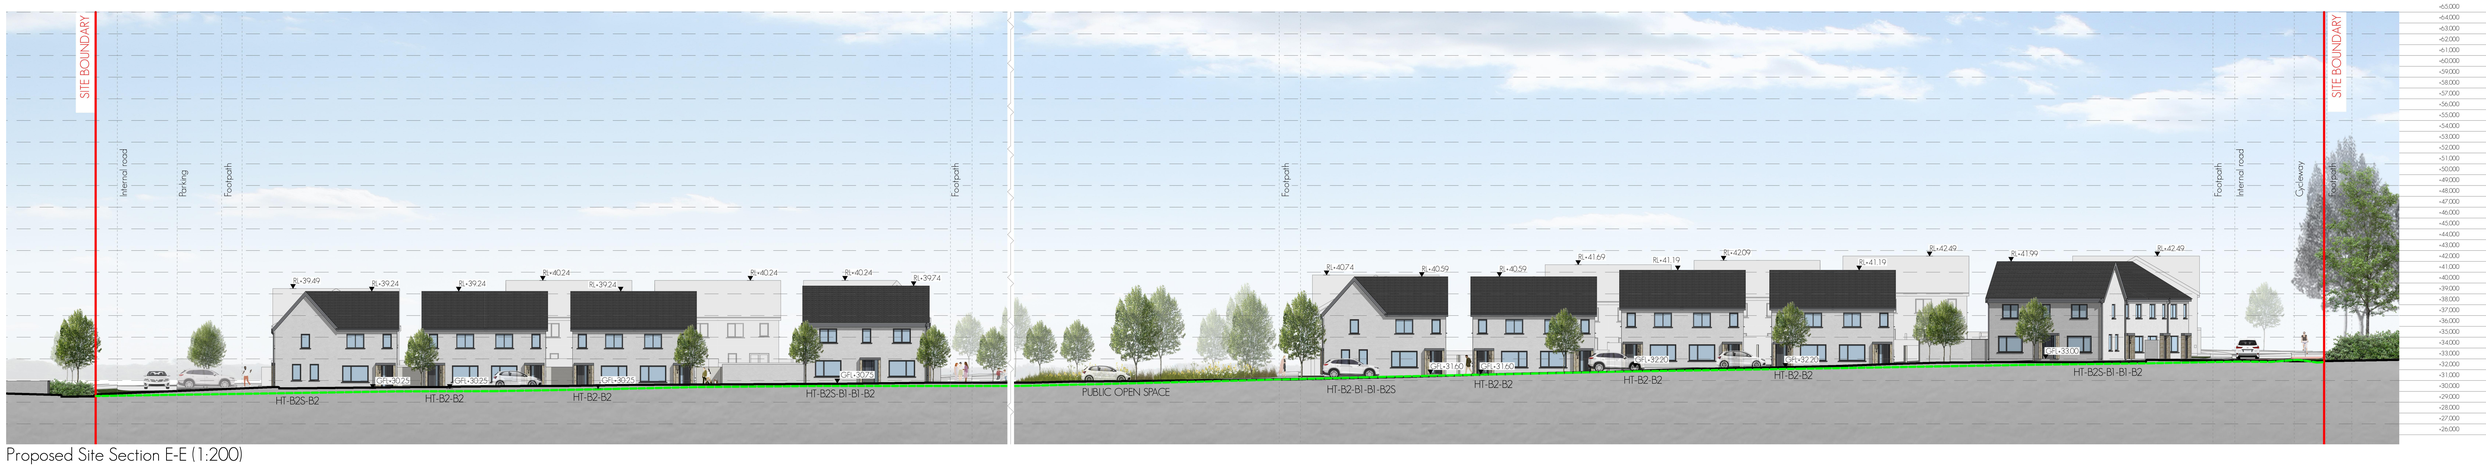


Proposed Site Section E-E (1:200)



Proposed Site Section F-F (1:200)



Proposed Site Section F-F (1:500)

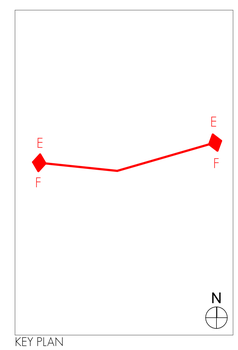

KEY PLAN

Legend	
	Existing Ground Line
	Section Break
	Site Boundary

Issue for Planning	GOM	GOM	MC	18/03/2026 P01
Revision Description	drn.	chkd	appr.	date rev.

Client: Diplomacy Unlimited Company
Project: Residential Development
Site: Courtmore Road, Killarney, Co.Kerry
Title: Site Sections E-F

meitheal architects

RIAI

Project Architect: Mark Mc Mahon
AO Sheet Scale: 1:500, 1:200

Drawing Series 13000 - Sections

Project No. | Originator | Zone | Level | Type | Role | Number | Rev

251010-MA-SW-XX-DR-A-13003-P01

S:\2025\MA\251010\Working drawings\1000-Site Drawings\251010-DES-001-Ayan Tuesday 24 March 2026