
THIS DRAWING IS FOR PLANNING PERMISSION PURPOSES ONLY. FURTHER DRAWINGS AND STUDIES WILL BE REQUIRED FOR CONSTRUCTION AND TO ENSURE COMPLIANCE WITH RELEVANT BUILDING REGULATIONS AND STANDARDS.

Rev	Ch	Change Name	Date
P01			19/03/2026

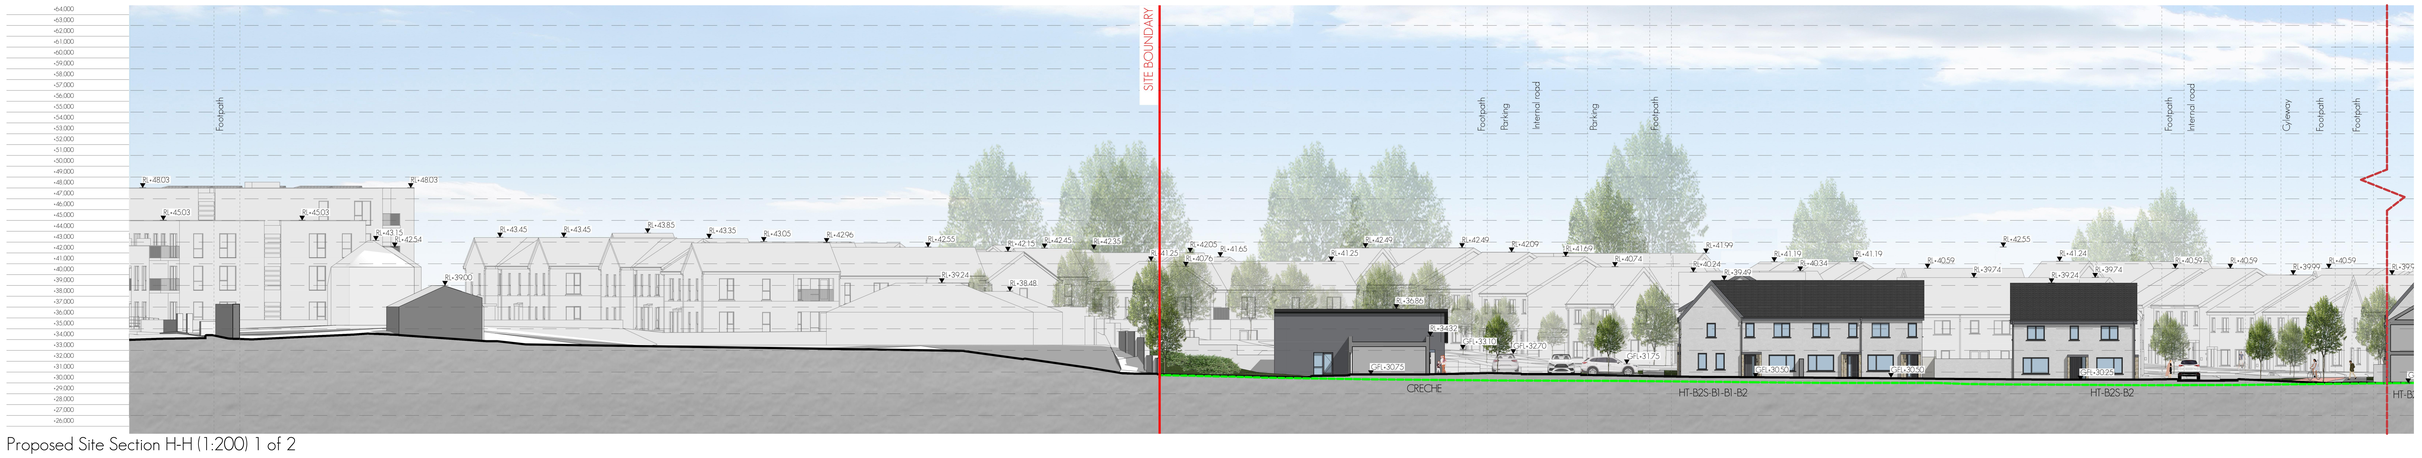

Proposed Site Section H-H (1:200) 1 of 2

Proposed Site Section H-H (1:200) 2 of 2



Proposed Site Section H-H (1:500)



KEY PLAN

Legend	
	Existing Ground Line
	Section Break
	Site Boundary

Issue for Planning	DCKD	DCKD	MJC	18/03/2026	P01
Revision Description	dm	ckd	apr	date	rev

Client: Diphenna Unlimited Company
Project: Residential Development
Site: Courtrass Road, Kilkenny, Co Kerry
Title: Site Sections H

meitheal architects

RIAI

Project Architect: Mark Diphenn
A0 Sheet Scale: 1:200, 1:500

Drawing Series 13000 - Sections

Project	Originator	Volume	Level	Type	Role	Number	Revision
251010	MA-SW	XX	DR	A	13005	P01	

© The drawing is at all times subject to the full protection of copyright and other intellectual property rights. Unauthorised use of this drawing, whether in whole or in part, is prohibited. All rights reserved. Meitheal Architects Ltd. Trading as Meitheal Architects.

S:\2025 MA\251010\Working drawings\3000-Site Drawings\251010-DBS-XXX-XX-M3-Tuesday 24 March 2026