
THIS DRAWING IS FOR PLANNING PERMISSION PURPOSES ONLY. FURTHER DRAWINGS AND STUDIES WILL BE REQUIRED FOR CONSTRUCTION AND TO ENSURE COMPLIANCE WITH RELEVANT BUILDING REGULATIONS AND STANDARDS.


Rev	Ch	Change Name	Date
P01			19/03/2026



Proposed Site Section I-I (1:200) 1 of 2

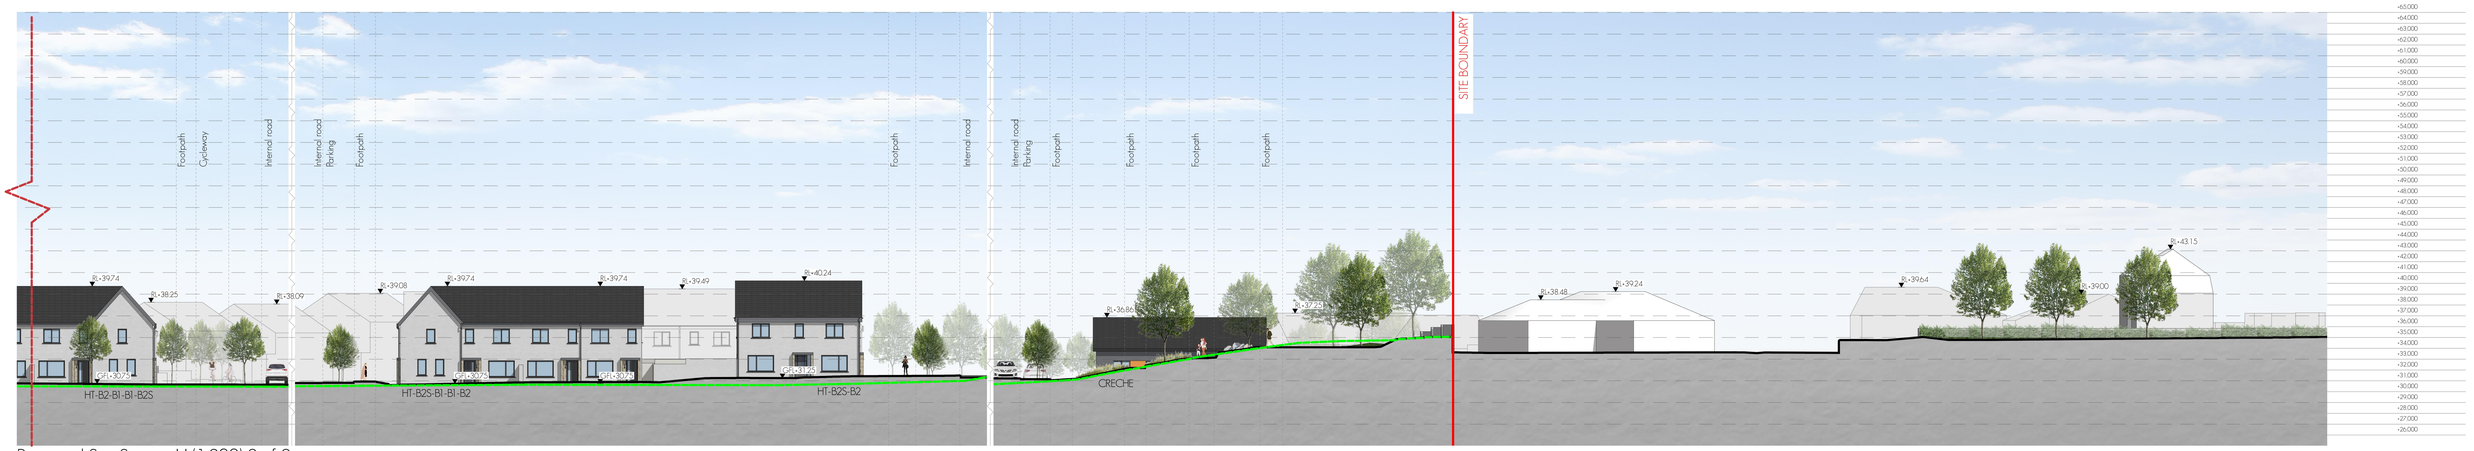

Proposed Site Section I-I (1:200) 2 of 2

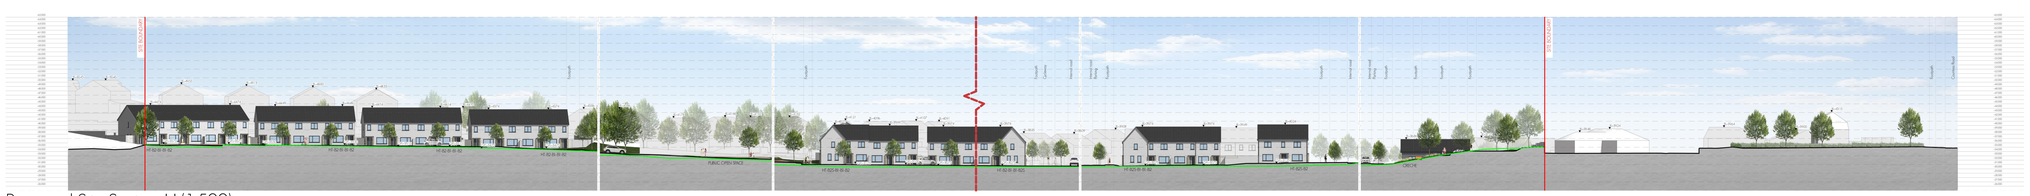

Proposed Site Section I-I (1:500)



KEY PLAN

Legend	
	Existing Ground Line
	Section Break
	Site Boundary

Issue for Planning	DOM	DOM	MC	18/03/2026	KO
Revision Description	Ini.	Ini.	Ini.	Date	Ini.

Client: Diphanna Unlimited Company
Project: Residential Development
Site: Countess Road, Killarney, Co Kerry
Title: Site Sections I

meitheal architects

RIAL

Project Architect: Mark Dignam
A0 Sheet Scale: 1:500, 1:200

Drawing Series 13000 - Sections

© The drawing is copyright of Meitheal Architects Limited. Do not scale from drawing. Contractor to check all dimensions on site before commencing work. Any discrepancies to be reported to the architect before proceeding. This drawing is to be read with the documents listed on the drawing issue sheet.

Project	Orig.	Originator	Level	Type	Role	Number	Rev
251010-MA-SW-XX-DR-A-13006-P01							

S:\2025\MA\SW\XX\Working Drawings\03 Site Drawings\DWG\25 April Tuesday 21 March 2026