
THIS DRAWING IS FOR PLANNING PERMISSION PURPOSES ONLY. FURTHER DRAWINGS AND STUDIES WILL BE REQUIRED FOR CONSTRUCTION AND TO ENSURE COMPLIANCE WITH RELEVANT BUILDING REGULATIONS AND STANDARDS.

Rev	Ch	Change Name	Date
P01			19/03/2026

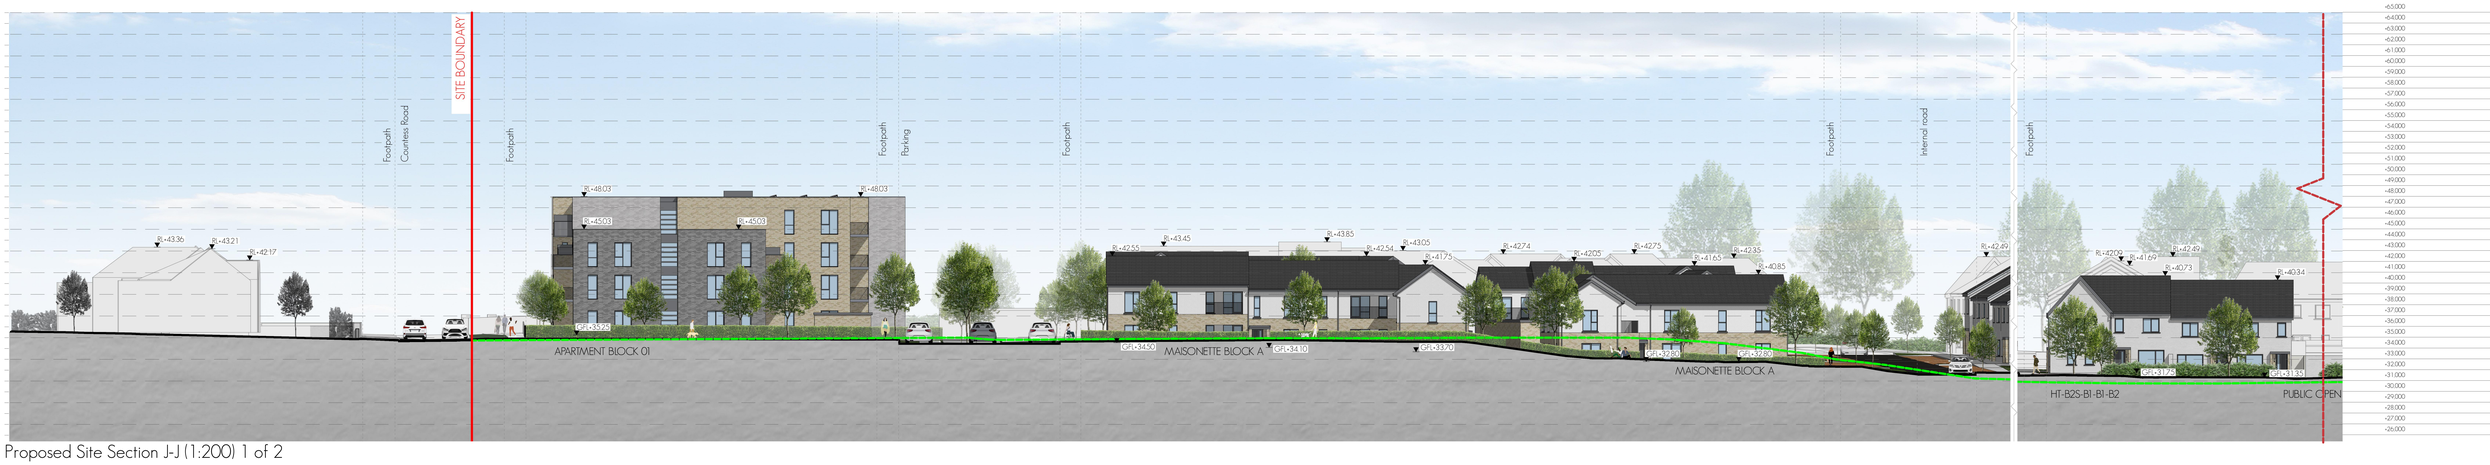

Proposed Site Section J-J (1:200) 1 of 2

1:1



Proposed Site Section J-J (1:200) 2 of 2

1:1



Proposed Site Section J-J (1:500)

1:2.50



KEY PLAN

Legend	
	Existing Ground Line
	Section Break
	Site Boundary

Issue for Planning	DOAK	DOAK	MIC	19/03/2026	PFC*
Revision Description	Drn	Ord	Apd	Date	No

Client: Diphanna Unlimited Company
Project: Residential Development
Site: Countess Road, Kilkenny, Co Kerry
Title: Site Sections J

meitheal architects

RIAI

Project Architect: Mark Mc Cormack
A0 Sheet Scale: 1:200, 1:500, 1:250

Drawing Series 13000 - Sections

Project	Orig	Volume	Level	Type	Role	Number	Rev
	251010	MA	SW	XX	DR	A-13007	P01

© This drawing is at all times the property of the Architect and must not be copied or used without permission. All dimensions are to be checked on site. Any discrepancies are to be reported immediately. Figured dimensions only to be taken from this drawing.

R:\2025\MA\251010\Working drawings\13000-Site Drawings\251010-SEC-13007-Sections J-J-19 March 2026.pln