


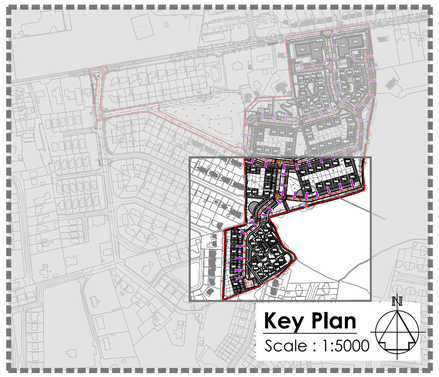


Note:
Refer to Landscape Plan for proposed finishes

100mm Concrete paths on blinding on 200mm granular subbase material (clause 801)

45mm macadam wearing course on 55mm base course on blinding on 300mm granular sub-base material (clause 804) on crushed stone fill as required finish in accordance with county council specification


100mm Concrete paths on blinding on 200mm granular subbase material (clause 801)

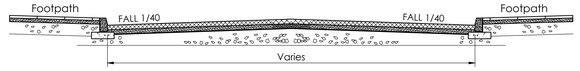

Typical Road Detail for Internal Estate Roads
Scale 1:50

Legend:

28.40	Proposed Road Level
F.F.L: 29.60m	Proposed Finished Floor Level
40.00m	Chainage

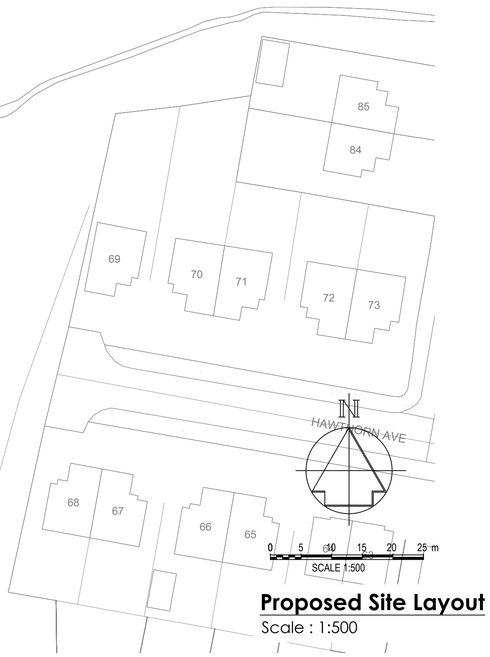

Proposed Site Layout
Scale : 1:500

DOSA
DENIS O'SULLIVAN & ASSOCIATES
CONSULTING ENGINEERS

Joyce House
Barrack Square
Ballincollig
Cork
P31 KP84

021 4871781
info@dosa.ie
www.dosa.ie

© THIS DRAWING IS COPYRIGHT. NO PART OF THIS DOCUMENT MAY BE RE-PRODUCED OR TRANSMITTED IN ANY FORM OR STORED IN ANY RETRIEVAL SYSTEM OF ANY NATURE WITHOUT THE WRITTEN PERMISSION OF THE ENGINEER AS COPYRIGHT HOLDER EXCEPT AS AGREED FOR USE ON THE PROJECT FOR WHICH THE DOCUMENT WAS ORIGINALLY ISSUED.

REV.	DRAWN	CHKD	APPRVD	DATE	DETAILS
E	D.O'S.	S.O'G.	L.O'T.	27.04.'26	Issued For Planning

CLIENT: Dipharma Unlimited Company.

PROJECT: Development at Countess Road, Killarney, Co. Kerry

DRAWING TITLE: Proposed Internal Road Layout & Levels (2 of 2)

SHEET: A1

SCALE: 1:500

PROJECT NO. 7334 _ DRAWING NO. 0011 _ STATUS/ISSUE E