




Uncontrolled Dished Crossing With Tactile Paving
Scale 1 : 50

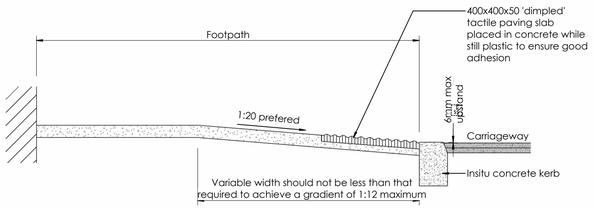


Typical Section Through Dishes Crossing
Scale 1 : 25

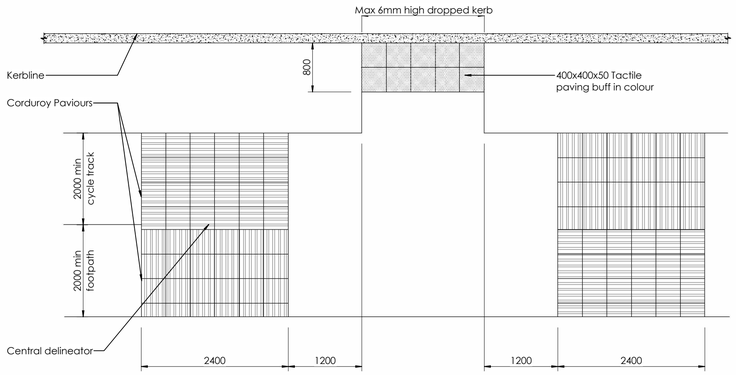


Redestrian / Shared Crossing Point
Scale 1 : 50

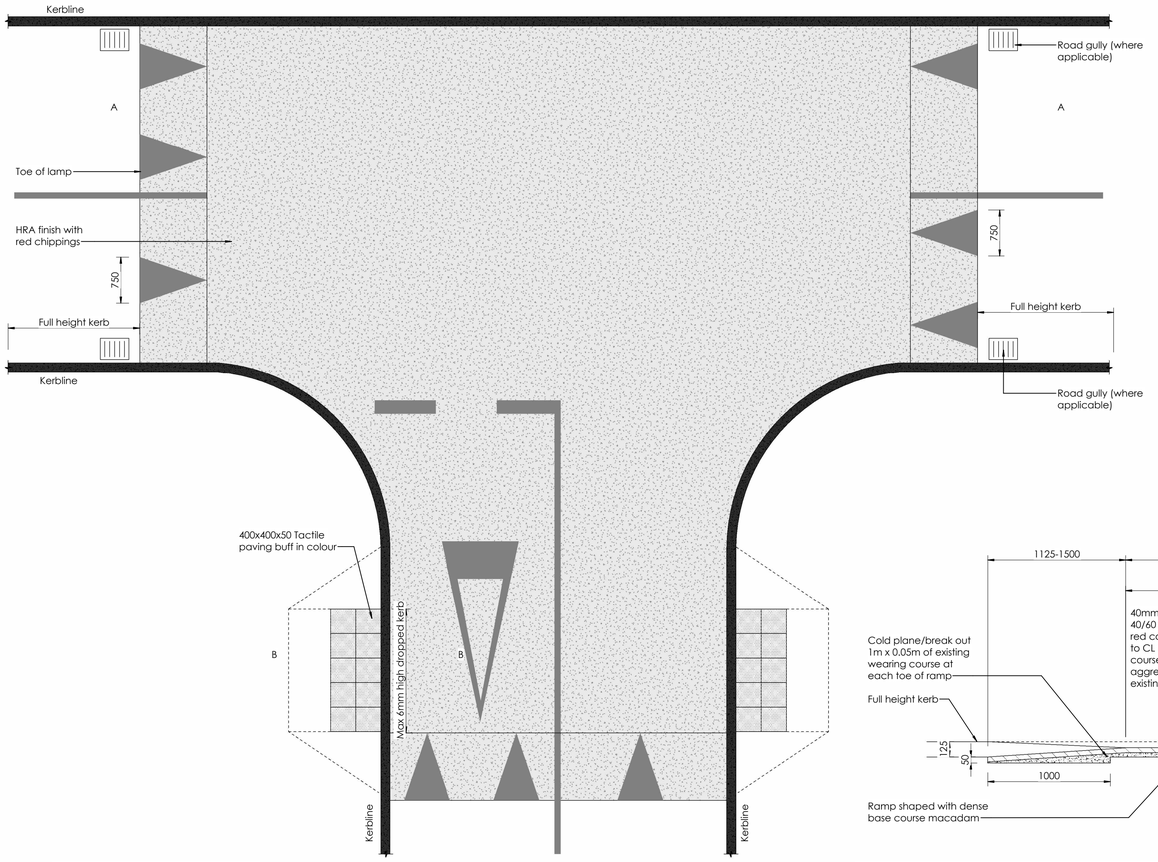

Typical Detail - Raised Table
Scale 1 : 50

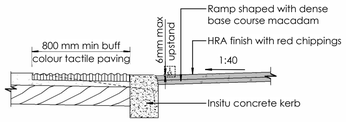


Typical Detail - Raised Table - Section B-B
Scale 1 : 25

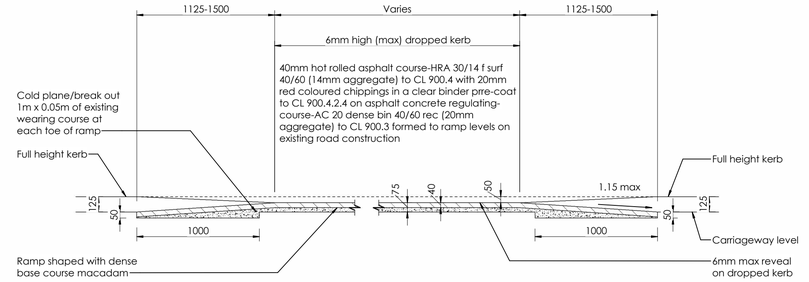

Typical Detail - Raised Table - Section A-A
Scale 1 : 25


Redestrian / Shared Crossing Point
Scale 1 : 50

Column Height	6.0m	8.0m	10.0m	12.0m
Foundation Depth (A)	1.5m	1.8m	2.1m	2.4m

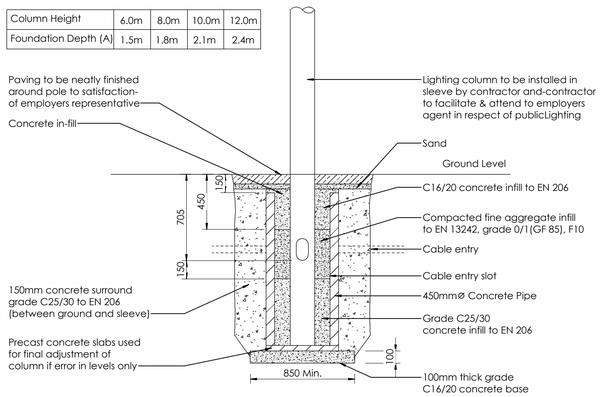


Note:
1. Contractor to agree dimensions and setting out with employers agent
2. Dimensions marked are dependant on lighting column supplied and must be agreed with the employer's representative

Typical Lamp Standard Foundation
Scale 1 : 25

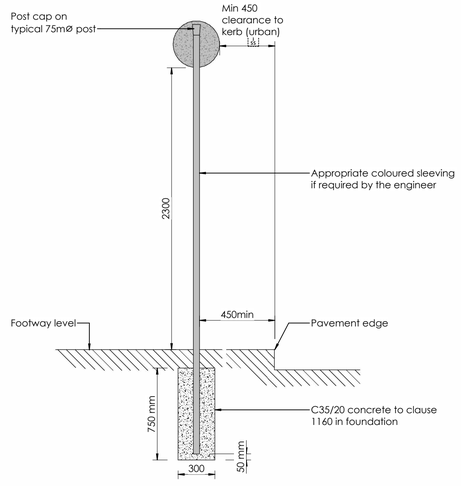


Road Sign (single post)
Scale 1 : 25

NOTES:
1. Centre line, tile marks and dimensions do not form part of the sign.
2. The 'sign size' is defined as the distance along the side and permitted dimensions for the sign are shown.
3. ALL DIMENSIONS IN MILLIMETRES.
4. Other dimensions for the diamond are shown on drawing WK000.
5. All 600 sign dimensions shall be varied proportionally for the other warning sign sizes.
6. COLOURS:-Standard Border BLACK Background YELLOW Symbol BLACK

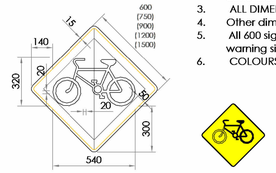

Cycle Sign W 143
Scale 1 : 20

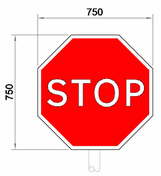

Speed Km/h	Sign Size
< 50	750mm
50-60	750-900mm
60<	900-1200mm

Stop Sign:
750mm STOP SIGN (RUS 027) TO COMPLY WITH TSM 5.2

Stop Sign
Scale 1 : 20



Yield Sign:
750mm YIELD SIGN (RUS 026) TO COMPLY WITH TSM 5.3

Yield Sign
Scale 1 : 20



Slow Zone
Scale 1 : 20

DOSA
DENIS O'SULLIVAN & ASSOCIATES
CONSULTING ENGINEERS
Joyce House
Barrack Square
Ballincollig
Co Cork
P31 KP84
021 4871781
info@dosa.ie | www.dosa.ie

© THIS DRAWING IS COPYRIGHT. NO PART OF THIS DOCUMENT MAY BE RE-PRODUCED OR TRANSMITTED IN ANY FORM OR STORED IN ANY RETRIEVAL SYSTEM OF ANY NATURE WITHOUT THE WRITTEN PERMISSION OF THE ENGINEER AS COPYRIGHT HOLDER EXCEPT AS AGREED FOR USE ON THE PROJECT FOR WHICH THE DOCUMENT WAS ORIGINALLY ISSUED.

REV.	DRAWN	DATE	DETAILS
A	D.O'S.	27.04.'26	Issued for Planning

CLIENT: Dipharma Unlimited Company.

PROJECT: Development at Countess Road, Killarney, Co. Kerry

DRAWING TITLE: Speed Control Measure Details

SHEET	SCALE	DRAWN	CHECKED	APPROVED	PROJECT NO.	DRAWING NO.	STATUS/ISSUE
A1	As indicated	D.O'S.	S.O'G.	L.O'T.	7334	0016	A