

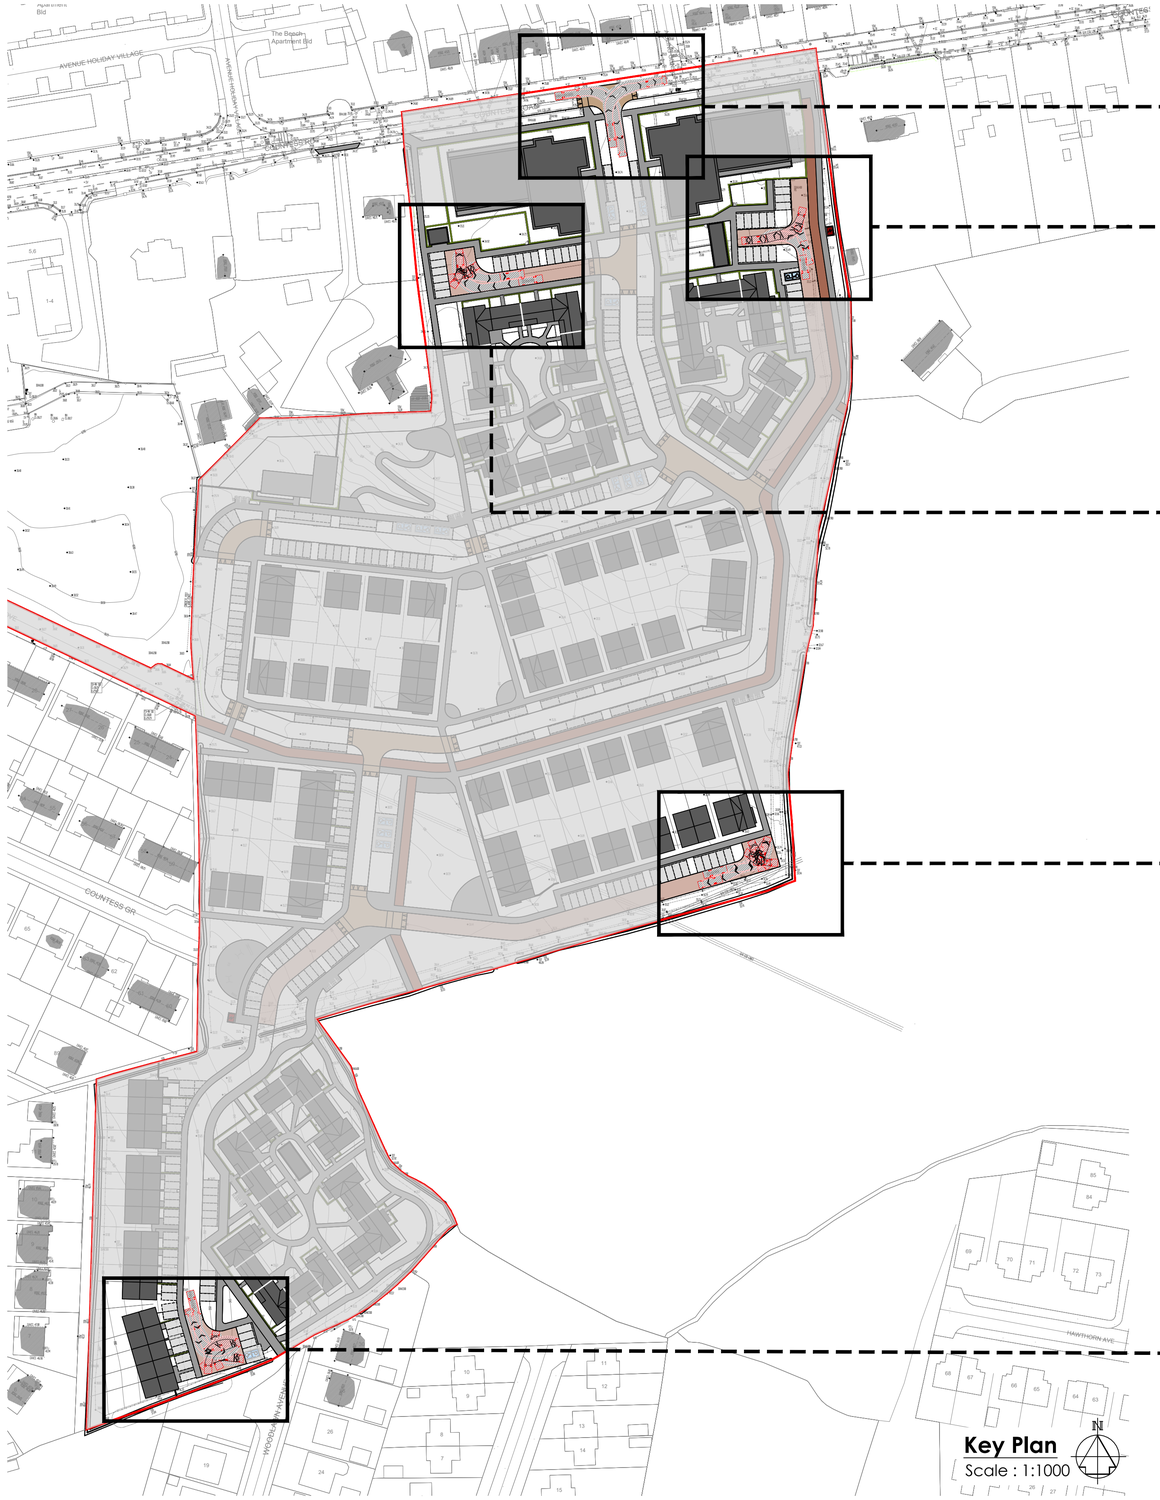


Key Plan
Scale : 1:1000

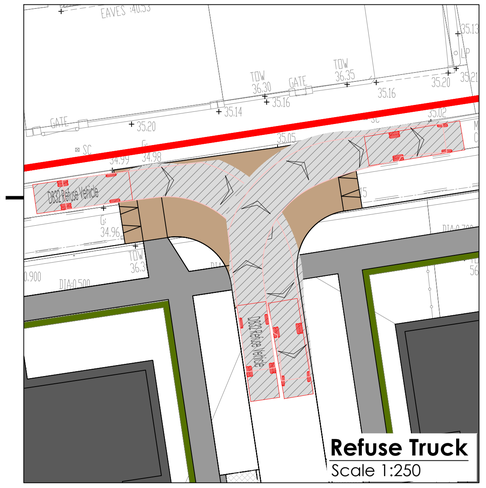


Refuse Truck
Scale 1:250

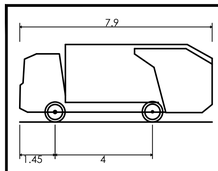


DB32 Refuse Vehicle	
Overall Length	7.900m
Overall Width	2.400m
Overall Body Height	3.183m
Min Body Ground Clearance	0.388m
Max Track Width	2.400m
Lock-to-lock time	6.00s
Curb to Curb Turning Radius	9.625m


Vehicle Details - Refuse Vehicle

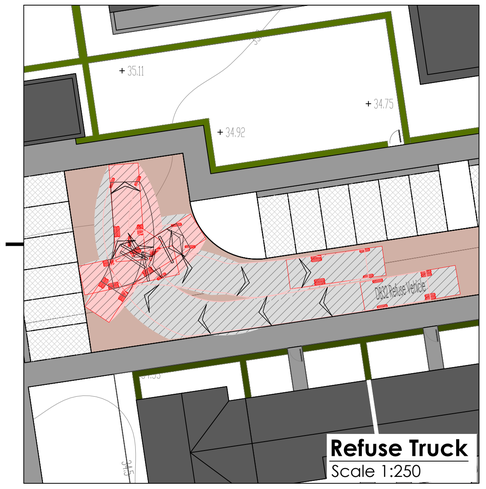


Refuse Truck
Scale 1:250

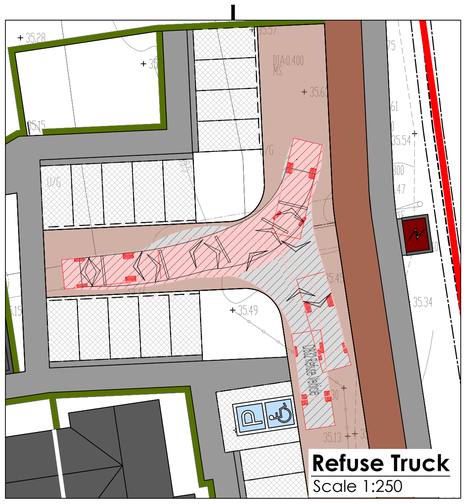

Refuse Truck
Scale 1:250

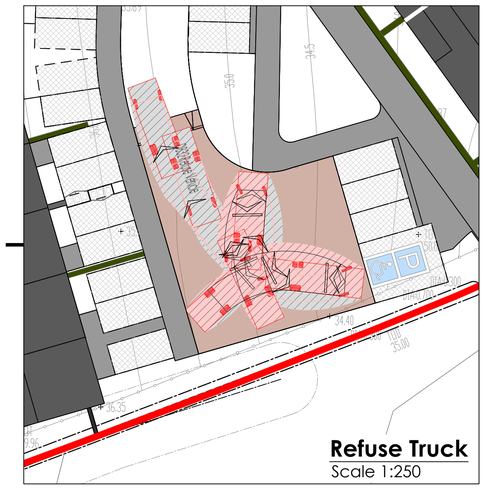

Refuse Truck
Scale 1:250

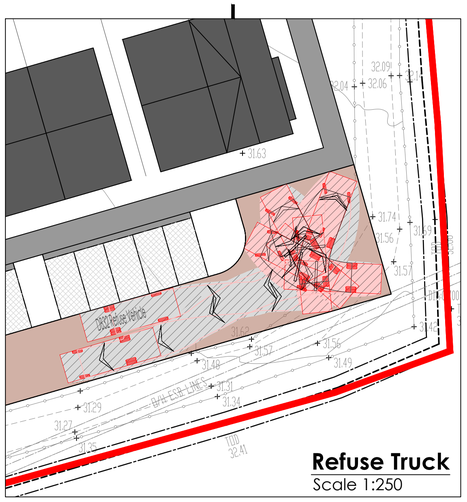

Refuse Truck
Scale 1:250

DOSA
DENIS O'SULLIVAN & ASSOCIATES
CONSULTING ENGINEERS

Joyce House
Barrack Square
Ballincollig
Cork
P31 KP84

021 4871781
info@dosa.ie
www.dosa.ie

© THIS DRAWING IS COPYRIGHT. NO PART OF THIS DOCUMENT MAY BE RE-PRODUCED OR TRANSMITTED IN ANY FORM OR STORED IN ANY RETRIEVAL SYSTEM OF ANY NATURE WITHOUT THE WRITTEN PERMISSION OF THE ENGINEER AS COPYRIGHT HOLDER EXCEPT AS AGREED FOR USE ON THE PROJECT FOR WHICH THE DOCUMENT WAS ORIGINALLY ISSUED.

REV.	DRAWN	CHKD	APPRVD	DATE	DETAILS
F	D.O'S.	S.O'G.	L.O'T.	27.04.'26	Issued For Planning

CLIENT: Dipharma Unlimited Company.

PROJECT: Development at Countess Road, Killarney, Co. Kerry

DRAWING TITLE: Autotrack Analysis - Refuse Truck

SHEET: A1

SCALE: 1:250

PROJECT NO. 7334 _ DRAWING NO. 0050 _ STATUS/ISSUE F