

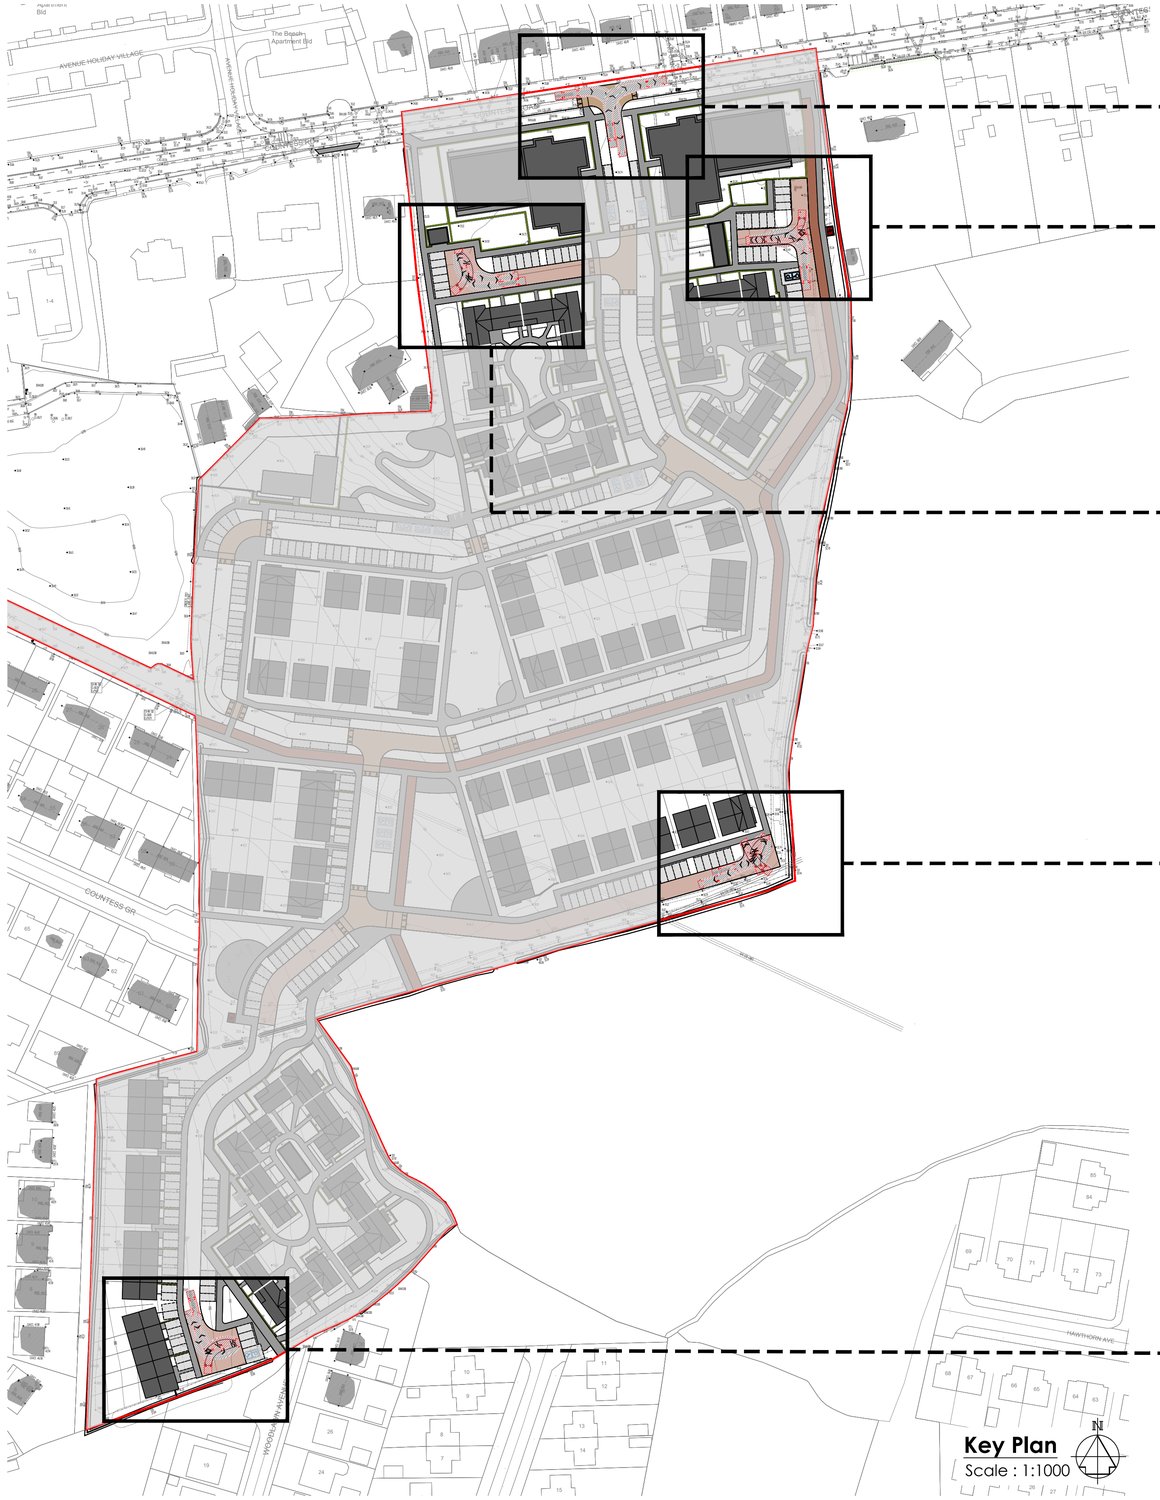


Key Plan
Scale : 1:1000

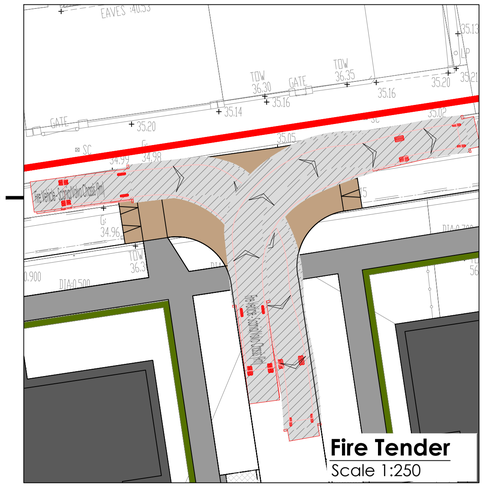


Fire Tender
Scale 1:250

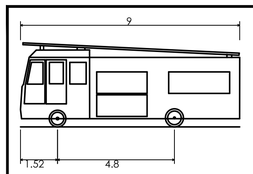


Fire Vehicle - Scania/Volvo Chassis (9m)	
Overall Length	9.000m
Overall Width	2.500m
Overall Body Height	3.452m
Min Body Ground Clearance	0.337m
Max Track Width	2.121m
Lock-to-lock time	6.00s
Curb to Curb Turning Radius	7.910m


Vehicle Details - Fire Tender

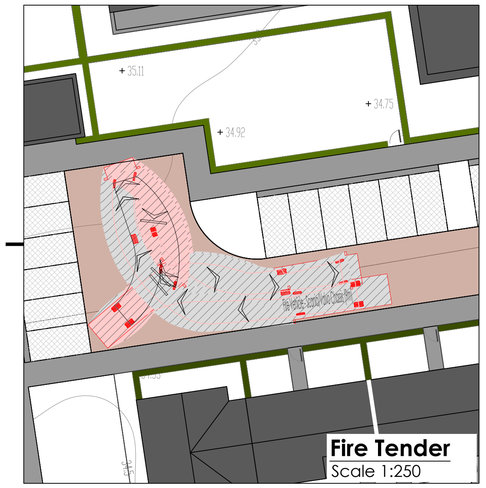


Fire Tender
Scale 1:250

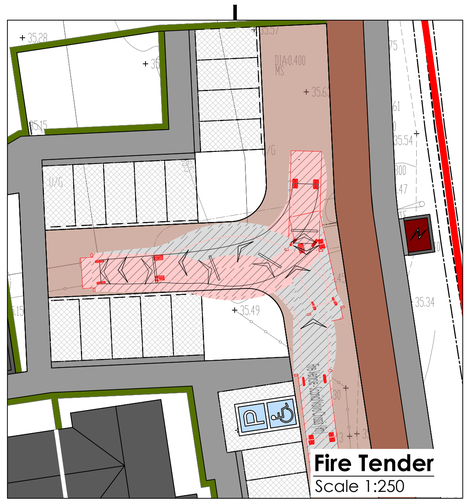

Fire Tender
Scale 1:250

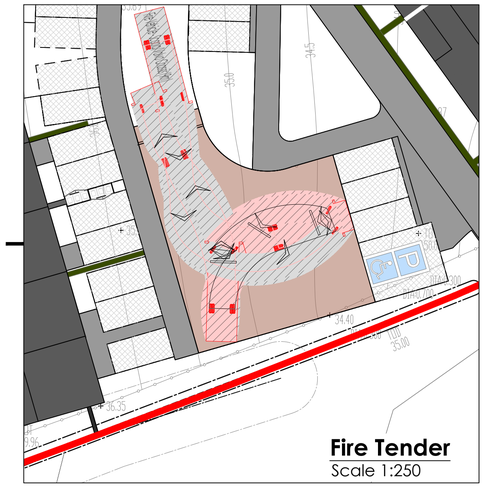

Fire Tender
Scale 1:250

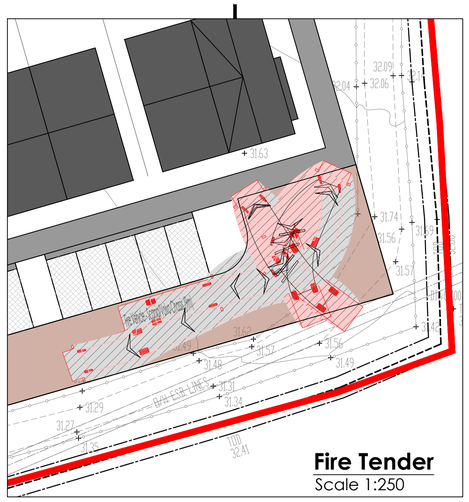

Fire Tender
Scale 1:250

DOSA
DENIS O'SULLIVAN & ASSOCIATES
CONSULTING ENGINEERS

Joyce House
Barrack Square
Ballincollig
Cork
P31 KP84

021 4871781
info@dosa.ie
www.dosa.ie

© THIS DRAWING IS COPYRIGHT, NO PART OF THIS DOCUMENT MAY BE RE-PRODUCED OR TRANSMITTED IN ANY FORM OR STORED IN ANY RETRIEVAL SYSTEM OF ANY NATURE WITHOUT THE WRITTEN PERMISSION OF THE ENGINEER AS COPYRIGHT HOLDER EXCEPT AS AGREED FOR USE ON THE PROJECT FOR WHICH THE DOCUMENT WAS ORIGINALLY ISSUED.

REV.	DRAWN	CHKD	APPRVD	DATE	DETAILS
G	D.O'S.	S.O'G.	L.O'T.	27.04.'26	Issued For Planning

CLIENT: Dipharma Unlimited Company.

PROJECT: Development at Countess Road, Killarney, Co. Kerry

DRAWING TITLE: Autotrack Analysis - Fire Tender

SHEET: A1

SCALE: 1:250

PROJECT NO.: 7334 _ DRAWING NO.: 0051 _ STATUS/ISSUE: G