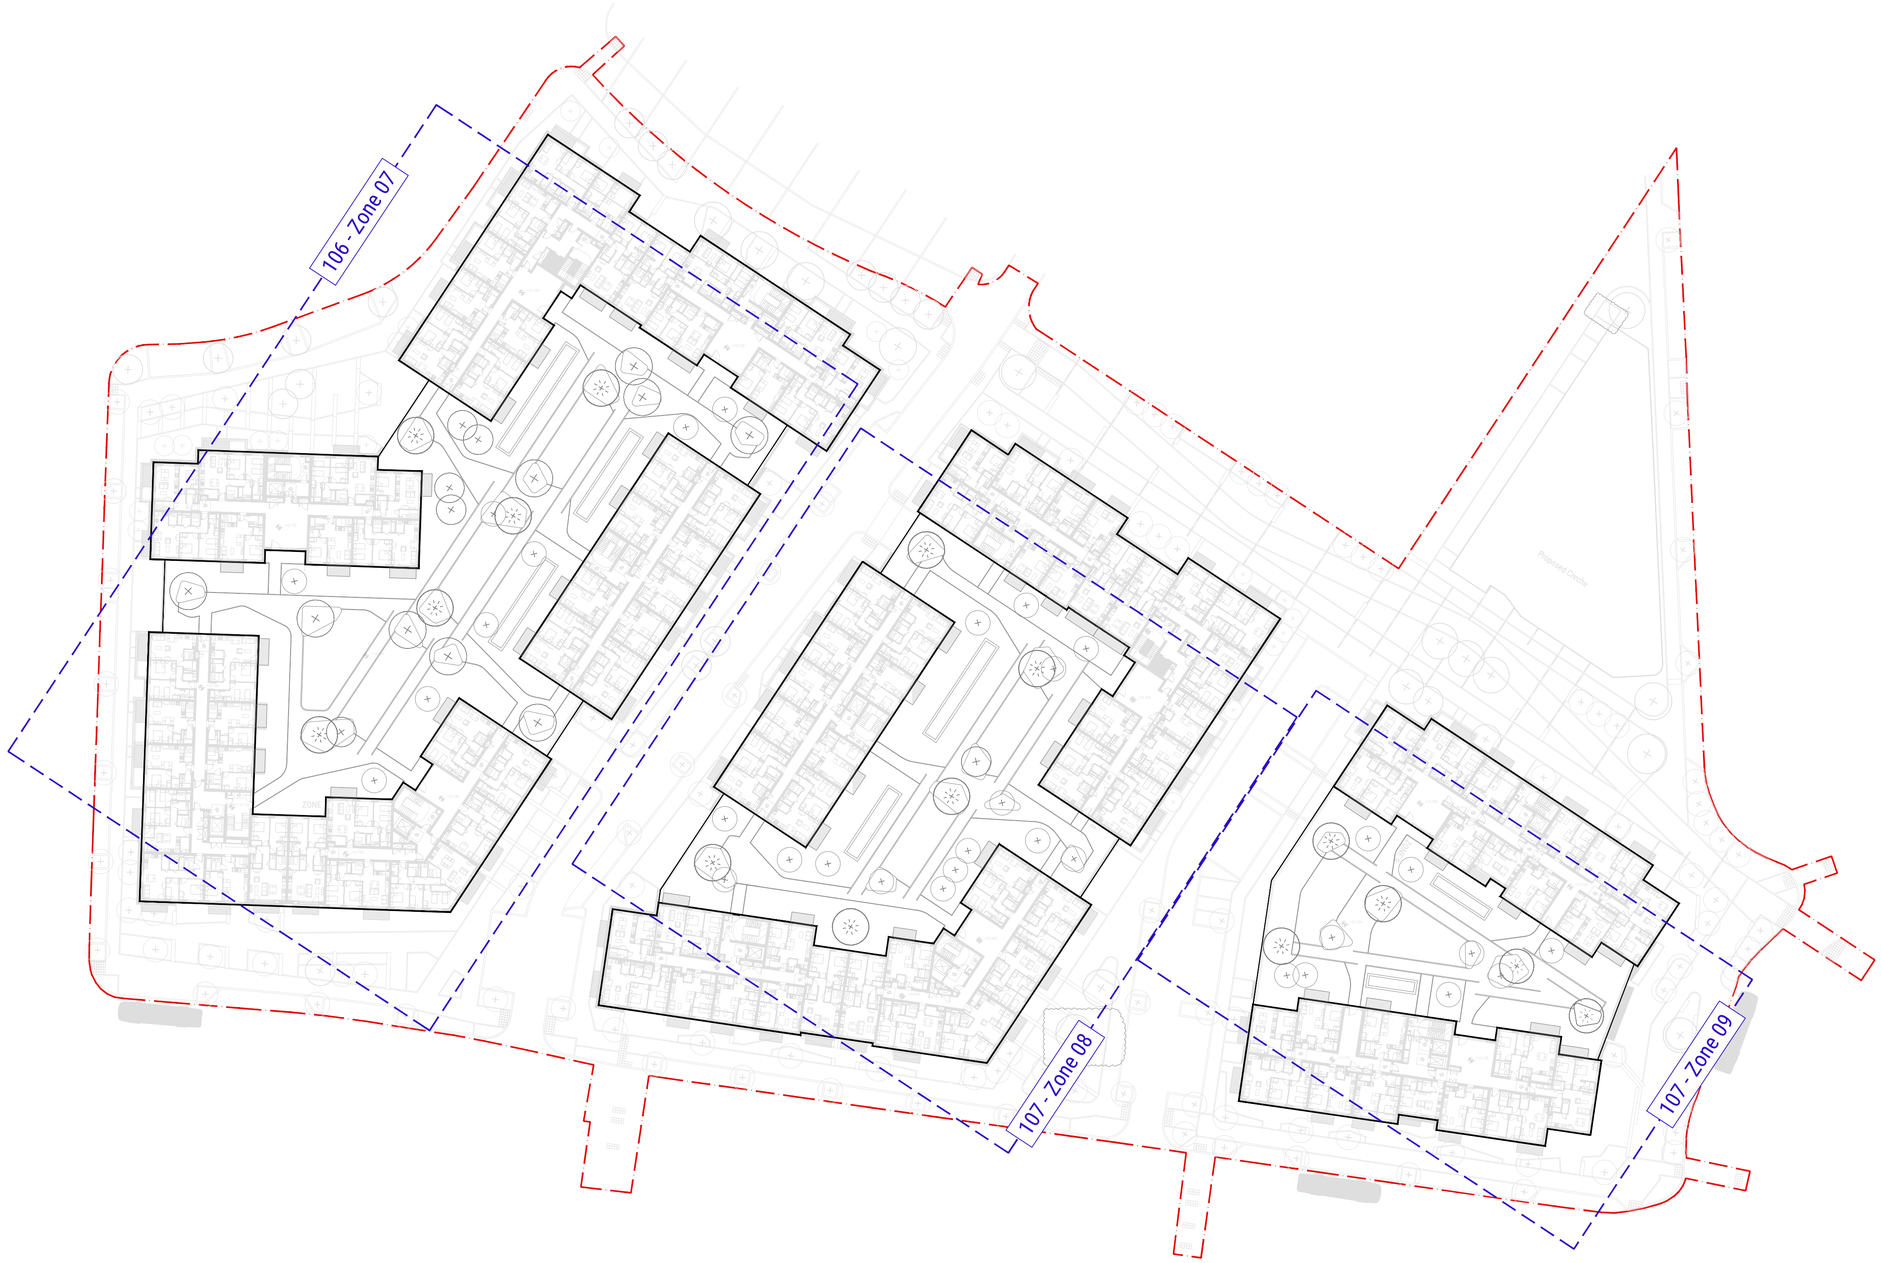


KEY

Planning Boundary
Refer to Planning report & Architectural Drawings

Building edge
Refer to Planning report & Architectural Drawings

General Arrangement at 1:200
Refer to 100 Series Drawings

Planting Schedule

TREES SPECIES

Code	Name (Species)	Form	Girth/Size	Stem character	Root Protection
CpF	Carpinus betulus fastigiata	Standard	20-25cm	C/L 2m	Rootballed
ARH	Amelanchier 'Robin Hill'	Semi-Mature	20-25cm	2.2m Min C/L	Rootballed
Pp	Prunus padus				Rootballed
Oc	Ostrya carpinifoila	Standard	20-25cm	C/L 2m	Rootballed
Bea	Betula albosinensis	Semi-Mature	20-25cm	Feathered	Rootballed
Qr	Quercus Robur	Standard	20-25cm	C/L 2m	Rootballed
LsW	Liquidambar styraciflua 'Worplesdon	Standard	20-25cm	C/L 2m	Rootballed
PcC	Pyrus calleryana 'Chanticleer'	Semi-Mature	20-25cm	2.2m Min C/L	Rootballed
Agl	Alnus glutinosa laciniata	Semi-Mature	20-25cm	2.2m Min C/L	Rootballed
AcE	Acer campestre 'Elsrijk'	Semi-Mature	20-25cm	2.2m Min C/L	Rootballed
AmL	Amelanchier lamarckii	Standard	Min 300-350cm (h)	RB Multistem (Min 3)	Rootballed
BeJ	Betula u. var. jacquemontii	Standard	Min 300-350cm (h)	RB Multistem (Min 3)	Rootballed
Bet	Betula albosinensis	Standard	Min 300-350cm (h)	RB Multistem (Min 3)	Rootballed
OsC	Ostrya carpinifoila	Standard	Min 300-350cm (h)	RB Multistem (Min 3)	Rootballed

SHRUB MIX

Name (Species)	Size	Root Protection	Min Branches	Density
Anemanthele lessonia	min 30cm	3lt C	bushy	5m2
Polystichum setiferum	min 20cm	2lt C	3 swirls	5m2
Alium mount everest	min 20cm	2lt C	3 stems	7m2
Carex elata 'Aurea'	min 20cm	3lt C	bushy	5m2
Miscanthus sinensis 'Silberfeder'	min 20cm	3lt C	bushy	5m2
Miscanthus sinensis 'Zebrinus'	min 20cm	3lt C	bushy	5m2
Luzula nivea	min 20cm	3lt C	bushy	9m2
Liriope muscari 'Big Blue'	min 20cm	2lt C	bushy	9m2
Echinacea 'Sunset'	min 20cm	2lt C	3 stems	5m2
Bergenia cordifolia	min 20cm	2lt C	bushy	5m2
Hakonechhloa macra	min 30cm	3lt C	bushy	7m2
Achillea millefolium	min 50cm	2lt C	3 stems	7m2
Achillea 'Moonshine'	min 50cm	2lt C	4 stems	5m2
Hebe vernicosa	min 40cm	3lt C	Bushy	5m2
Hebe buxifoliamin	min 40cm	3lt C	Bushy	5m2
Sarcococca confusa	min 40cm	3lt C	Bushy	5m2
Miscanthus sinensis	min 50cm	3ltr C	bushy	5m2
Miscanthus sinensis 'Gracilimus'	min 50cm	3ltr C	bushy	5m2
Verbena bonariensis	min 60cm	2ltr C	bushy	7m2
Pachysandra terminalis	min 40cm	2ltr C	3 stems	7m2
Persicaria bistorta	min 20cm	2ltr C	bushy	9m2
Carex oshimensis everillo	min 30cm	3ltr C	bushy	5m2
Penniseteum alopecuroides	min 40cm	3ltr C	bushy	5m2
Pinus mugo	min 40cm	3ltr C	bushy	4m2
Hebe 'Autumn Blue'	min 30cm	3ltr C	bushy	4m2
Allium 'purple sensation'	min 40cm	2ltr C	3stems	7m2
Euonymus alatus	min 40cm	3ltr C	3stems	5m2
Sarcococca h. var. digyna	min 40cm	3ltr C	3-4stems	5m2
Pinus strobus nana	min 40cm	3ltr C	bushy	4m2
Euonymus alatus	min 40cm	3ltr C	bushy	4m2
Hebe buxifolia	min 40cm	3ltr C	bushy	4m2
Persicaria affinis	min 20cm	2ltr C	bushy	9m2
Libertia grandiflora	min 50cm	2ltr C	bushy	7m2
Lysimachia punctata	min 50cm	2ltr C	3 stems	7m2
Echinacea 'Sunset'	min 50cm	2ltr C	3 stems	7m2
Rudbeckia fulgida 'Early Bird Gold'	min 50cm	2ltr C	3 stems	7m2

HEDGEROW

Ilex aquifolium	80-100cm	10lt container	min5 branched	5per LM

notes

Do not scale from drawing, use figured dimensions only.
All dimensions are to be checked on site by contractor prior to commencement of all work.
Discrepancies should be reported immediately.
This drawing is to be read in conjunction with all other TPHC drawings and specification.
This drawing is the copyright of the Landscape Architect and must not be reproduced or used without permission.
Ordnance information base information shown is reproduced from Ordnance Survey material © Crown copyright 2018 Licence Number 100034836.

revision	description	date	author
P03	Issued for comments	13/03/2026	NJ
P04	Issued for comments	02/04/2026	NJ
P05	Planner's Review	24/04/2026	NJ
P06	Planning	08/05/2026	NJ

thepaulhogarthcompany

LANDSCAPE ARCHITECTURE / URBAN DESIGN / PLANNING

e: edinburgh@paulhogarth.com t: +44 (0)131 331 4811
e: belfast@paulhogarth.com t: +44 (0)28 9073 6690
e: dublin@paulhogarth.com t: +353 (0)1 897 0272

visit us at www.paulhogarth.com / find us on: facebook / twitter / instagram / linkedin

created	21/05/2025	drawn	NJ	checked	BOD	scale @ A1	1:500
project number	1622	drawing number	105			revision	P06

client	Land Development Agency
project	Clongriffin Phase 2 LRD
drawing	Site Overview - Podium Level
status	Planning