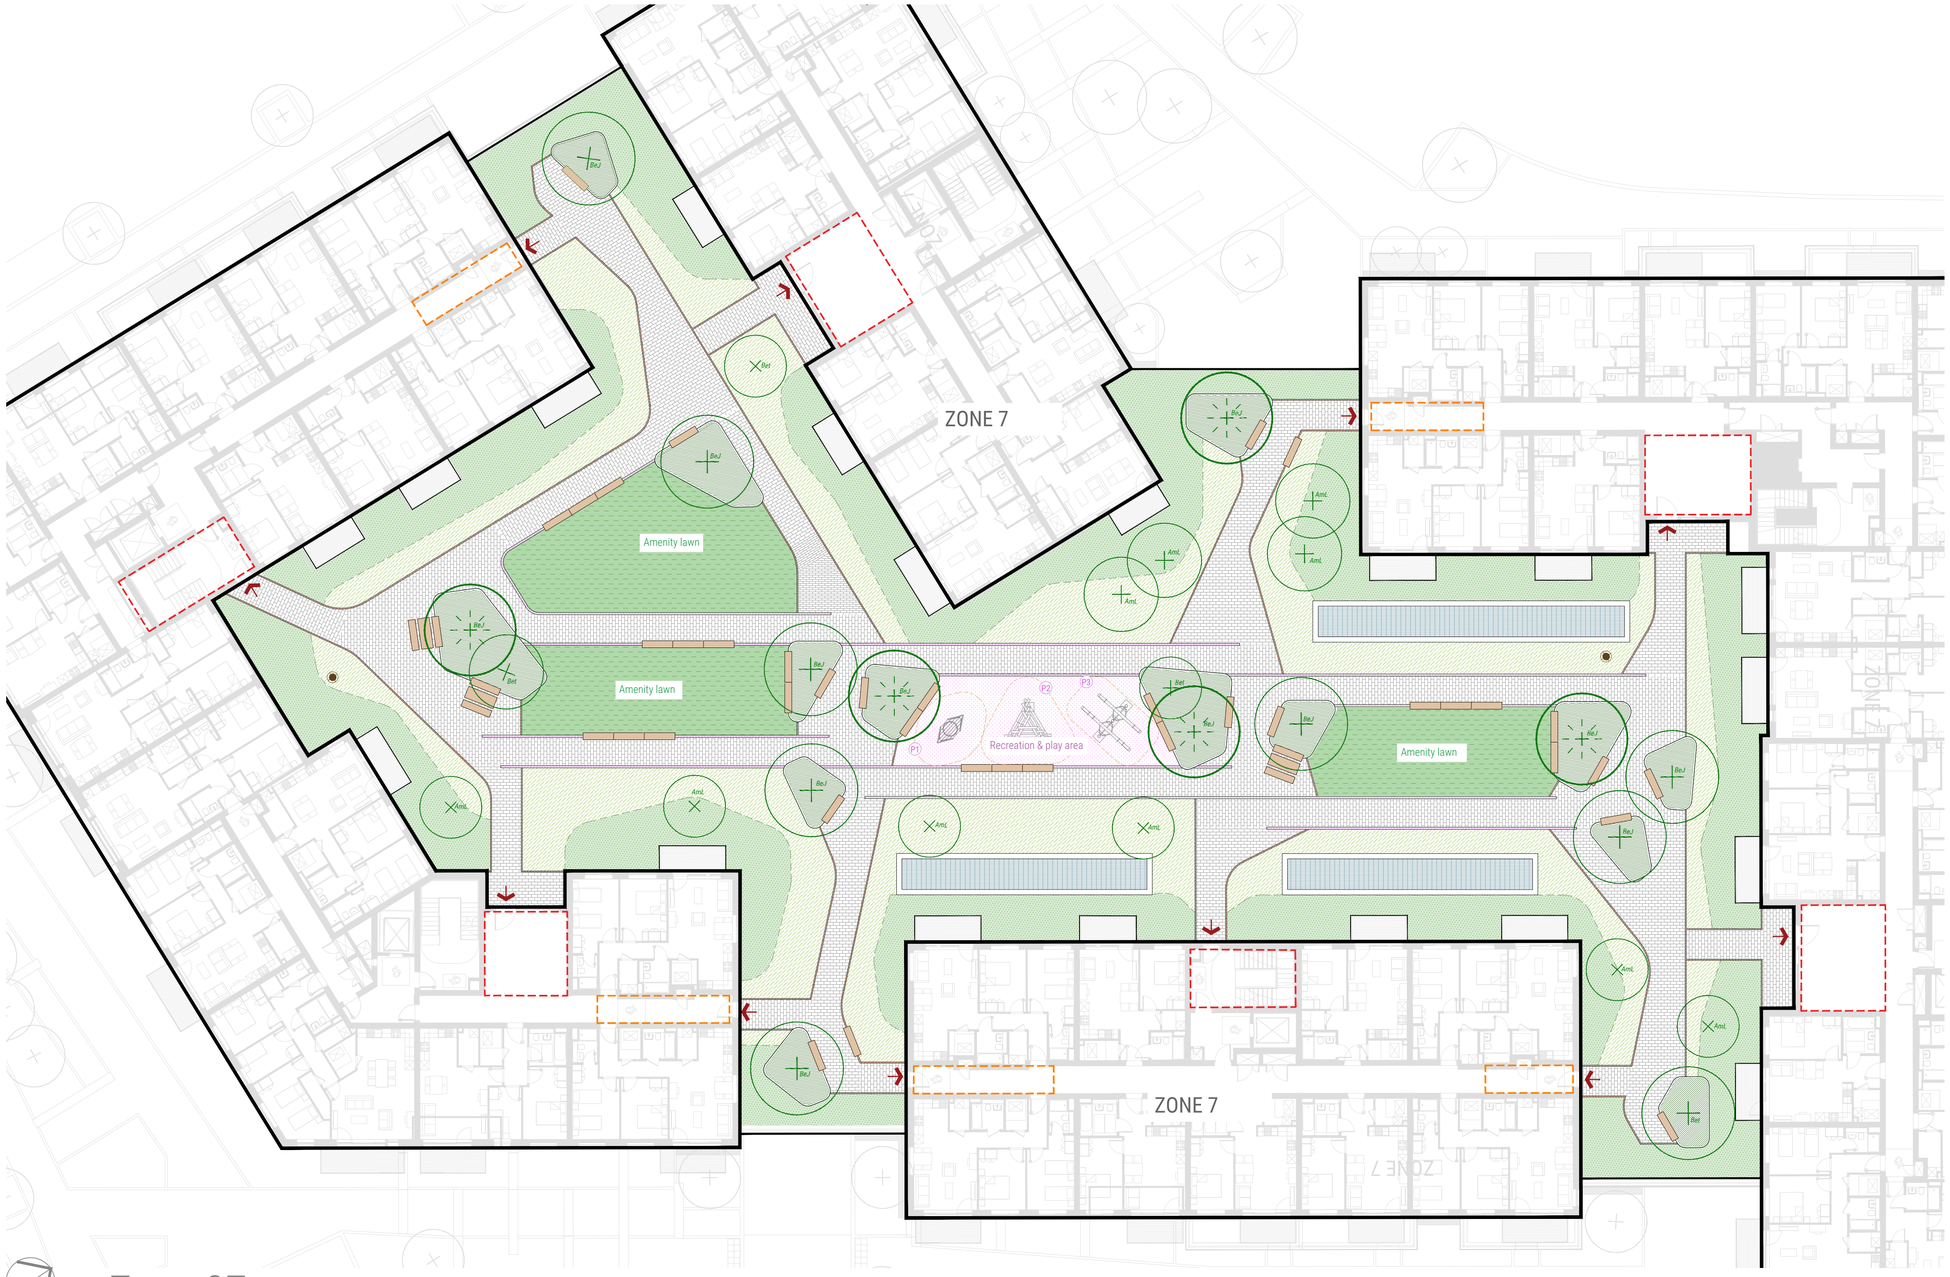


Zone 07

KEY

Residents' Access
Refer to Architectural drawings

Emergency Access
Refer to Architectural drawings

SURFACE CONDITIONS

Paving Type 01- Quality Podium
Granite Aggregate Concrete Setts

Paving Type 02
Rubber-crumb wet-pour EPDM surface

Ventilation Area
Refer to Architectural drawing

EDGE CONDITIONS

Kerb type 01 - Flush
Precast Linear Granite Aggregate Concrete Units

Kerb type 02 - Flush
Precast Linear Granite Aggregate Concrete Units

Edge Type 01 - Parapet Wall
350mm wide parapet wall

Building edge
Refer to Architectural drawings

FURNITURE TYPES

Bench
Modular System

Bench and Table
Modular System

Modular Raised Planter
Vertical Edge System

Play Equipment
Refer to Play Specification

SOFTWORKS

Proposed Feature Tree

Proposed Specimen Tree


Shrub Mix
Buffer planting: medium to low maintenance
Refer to Planting Schedule

Screening Planting
Tall plant buffer,act as privacy screening for terrace
Refer to Planting Schedule

Amenity Lawn
Recreation space, medium maintenance
Refer to Planting Schedule

Vegetation in Raised Planter
Refer to Planting Schedule

Habitat Feature
Insect hotel

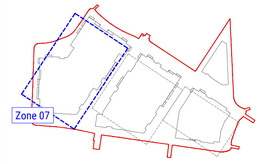

notes

Do not scale from drawing, use figured dimensions only.
All dimensions are to be checked on site by contractor prior to commencement of all work.
Discrepancies should be reported immediately.
This drawing is to be read in conjunction with all other TPHC drawings and specification.
This drawing is the copyright of the Landscape Architect and must not be reproduced or used without permission.
Ordnance information base information shown is reproduced from Ordnance Survey material © Crown copyright 2018 Licence Number 100034836.

revision	description	date	author
P01	Planner's Review	24/04/2026	NJ
P02	Planning	08/05/2026	NJ

thepaulhogarthcompany

LANDSCAPE ARCHITECTURE / URBAN DESIGN / PLANNING

e: edinburgh@paulhogarth.com t: +44 (0)131 331 4811
e: belfast@paulhogarth.com t: +44 (0)28 9073 6690
e: dublin@paulhogarth.com t: +353 (0)1 897 0272

visit us at www.paulhogarth.com / find us on: facebook / twitter / instagram / linkedin

created	24/09/2025	drawn	NJ	checked	BOD	scale @ A1	1:200
project number	1622	drawing number	106	revision	P02		

client	Land Development Agency
project	Clongriffin Phase 2 LRD
drawing	General Arrangement - Podium Zone 07
status	Planning