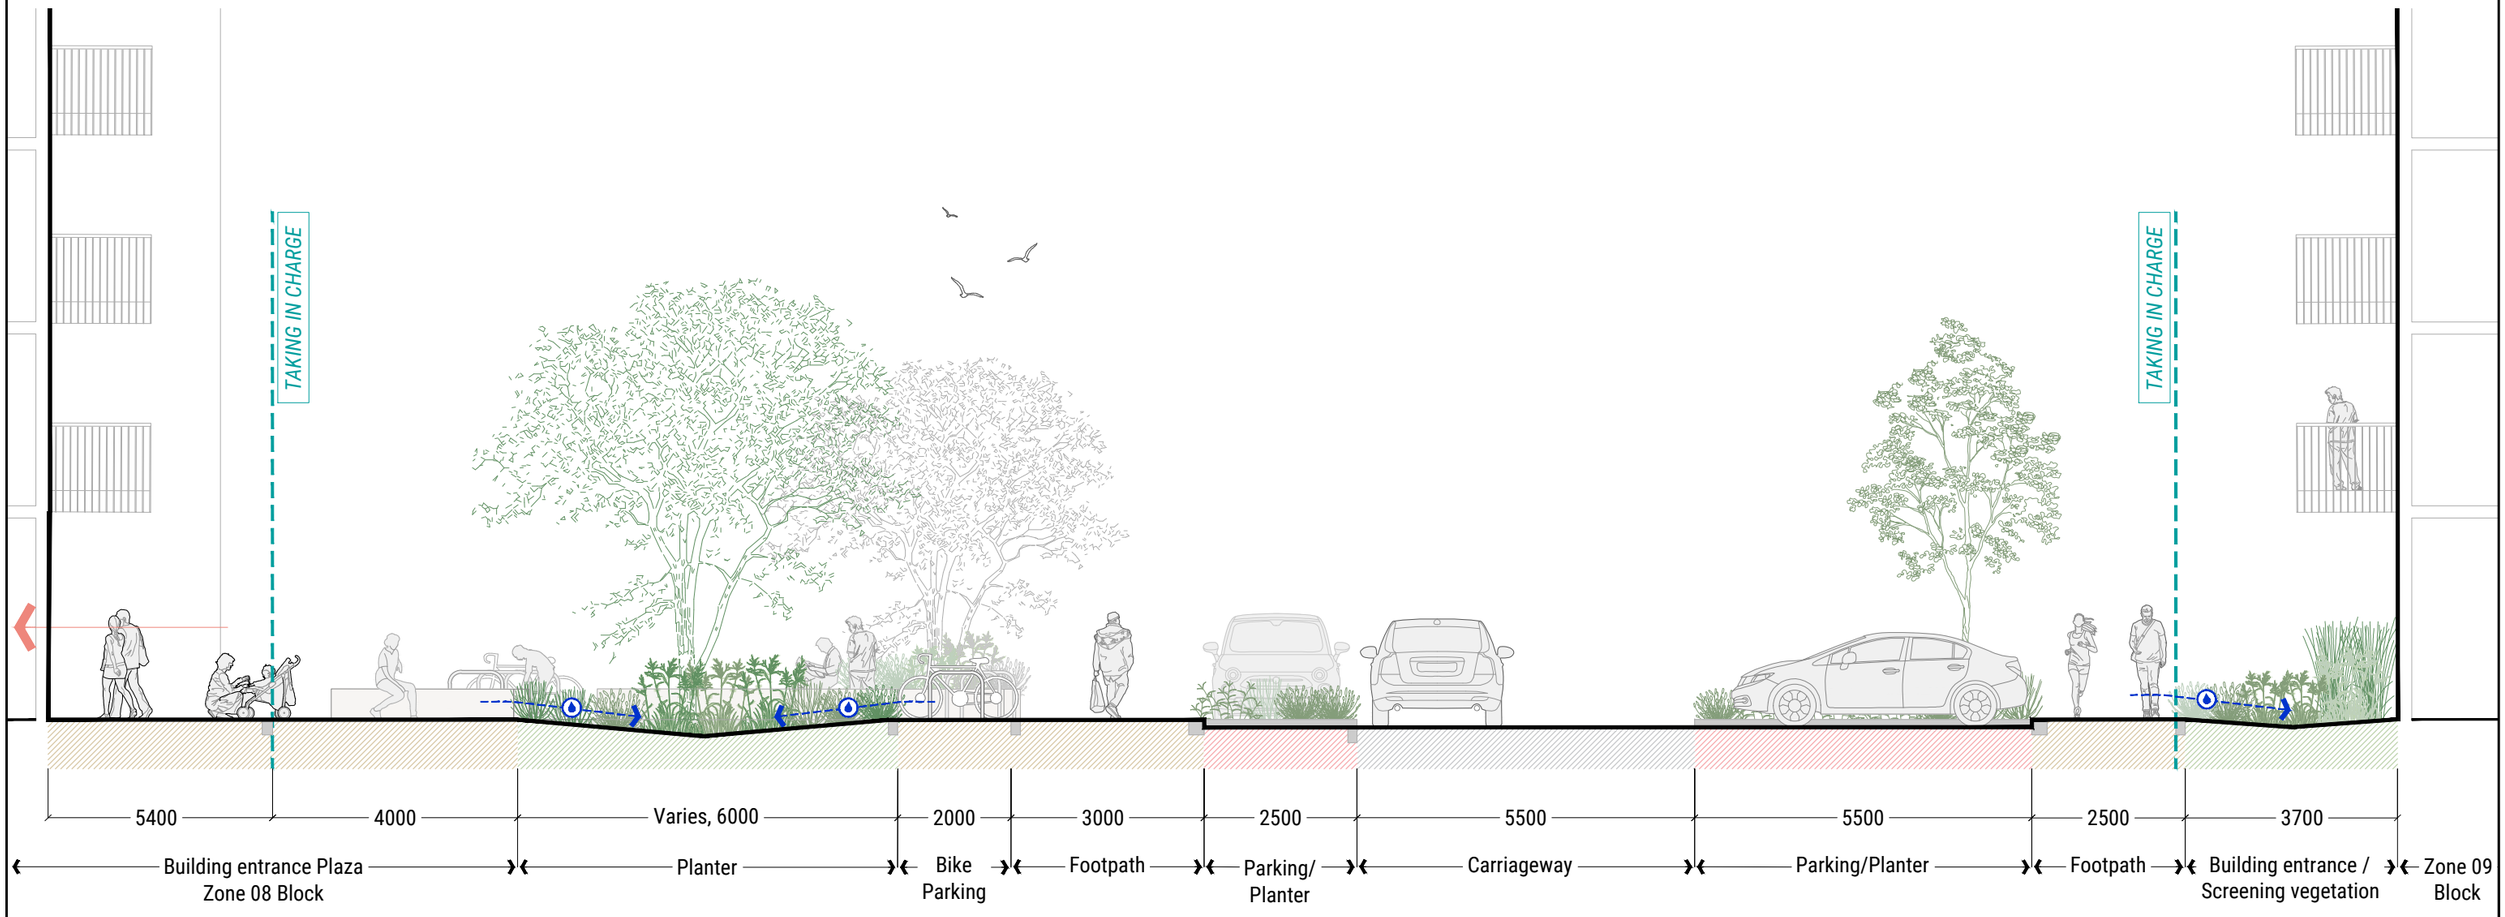


Section C, Scale 1:100

thepaulhogarthcompany

LANDSCAPE ARCHITECTURE / URBAN DESIGN / PLANNING

e: edinburgh@paulhogarth.com t: +44 (0)131 331 4811
e: belfast@paulhogarth.com t: +44 (0)28 9073 6690
e: dublin@paulhogarth.com t: +353 (0)1 897 0272

visit us at www.paulhogarth.com find us on: facebook / twitter / instagram / linkedin

notes

Do not scale from drawing, use figured dimensions only.
All dimensions are to be checked on site by contractor prior to commencement of all work.
Discrepancies should be reported immediately.
This drawing is to be read in conjunction with all other TPHC drawings and specification.
This drawing is the copyright of the Landscape Architect and must not be reproduced or used without permission.
Ordnance information base information shown is reproduced from Ordnance Survey material © Crown copyright Licence Number AC0000866737.

revision	description	date	author
P00	Issued for information	21/05/2025	MO
P01	Issued for information	07/11/2025	NJ
P02	Issued for LRD Opinion Pack	19/11/2025	NJ
P03	Issued for Planning Review	02/04/2026	NJ
P04	Planner's Review	24/04/2026	NJ
P05	Planning	08/05/2026	NJ

created	21/05/2025	drawn	MO	checked	BOD	scale @ A3	1:100	
project number	1622	drawing number	702			revision	P05	

client	Land Development Agency
project	Clongriffin Phase 2 LRD
drawing	Section C - Secondary Street (Zone 08 - Zone 09)
status	Planning