
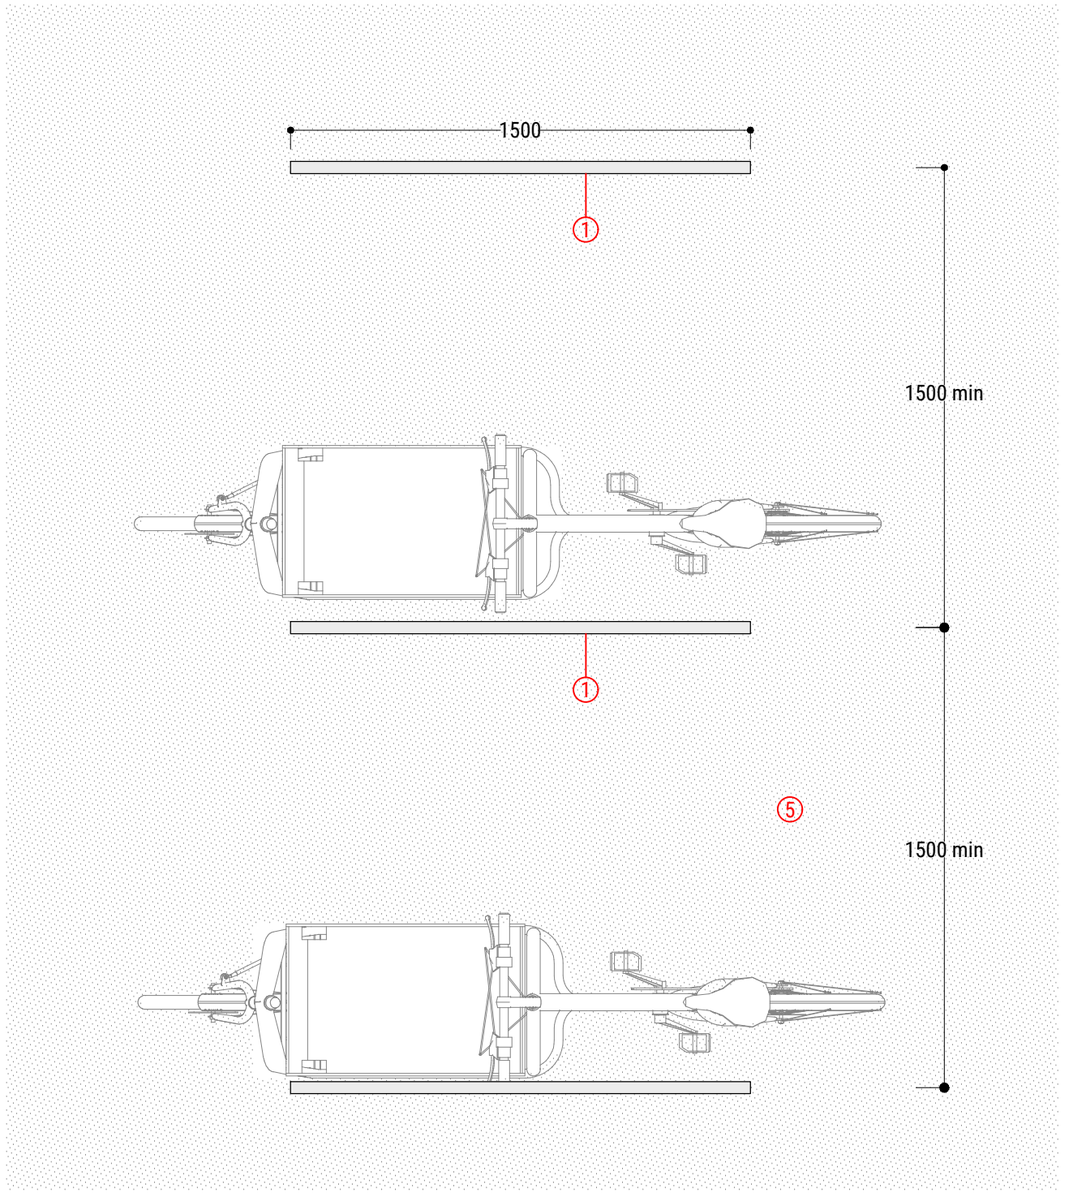


Plan, scale 1:20

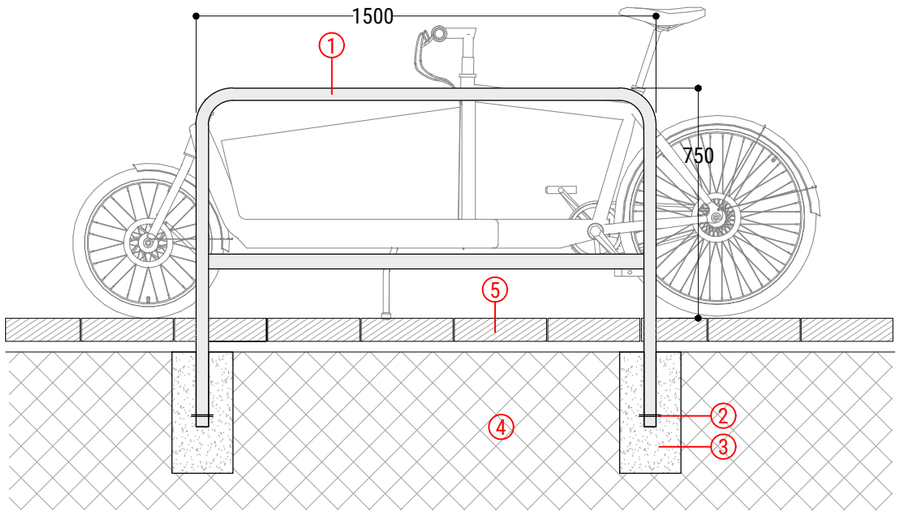

Section, scale 1:20

KEY

1. Cargo bicycle stand Stand, 48.3mm dia galvanized steel tube. Colour: RAL 9005, finish: powder-coated, refer to Landscape architect's specification. Cored through paving, 60mm dia hole, filled with slurry mortar and cleaned off adjacent surfaces - Refer to engineer's details
2. Fixing detail to manufacturer's details and specification
3. Concrete foundation to engineers details and specification
4. Sub-base to engineers details and specification
5. Adjacent surface - Refer to General Arrangement 100 series and 900 series drawings

thepaulhogarthcompany

LANDSCAPE ARCHITECTURE / URBAN DESIGN / PLANNING

e: edinburgh@paulhogarth.com t: +44 (0)131 331 4811
e: belfast@paulhogarth.com t: +44 (0)28 9073 6690
e: dublin@paulhogarth.com t: +353 (0)1 897 0272

visit us at www.paulhogarth.com find us on: facebook / twitter / instagram / linkedin

notes

Do not scale from drawing, use figured dimensions only.
All dimensions are to be checked on site by contractor prior to commencement of all work.
Discrepancies should be reported immediately.
This drawing is to be read in conjunction with all other TPHC drawings and specification.
This drawing is the copyright of the Landscape Architect and must not be reproduced or used without permission.
Ordnance information base information shown is reproduced from Ordnance Survey material © Crown copyright 2018 Licence Number 100034836.

revision	description	date	author
P01	Planner's Review	24/04/2026	NJ
P02	Planning	08/05/2026	NJ

created	23/04/2026	drawn	NJ	checked	BOD	scale @ A3	1:20
project number	1622	drawing number	904			revision	P02
client	Land Development Agency						
project	Clongriffin Phase 2 LRD						
drawing	Cargo Bicycle Stand						
status	Planning						