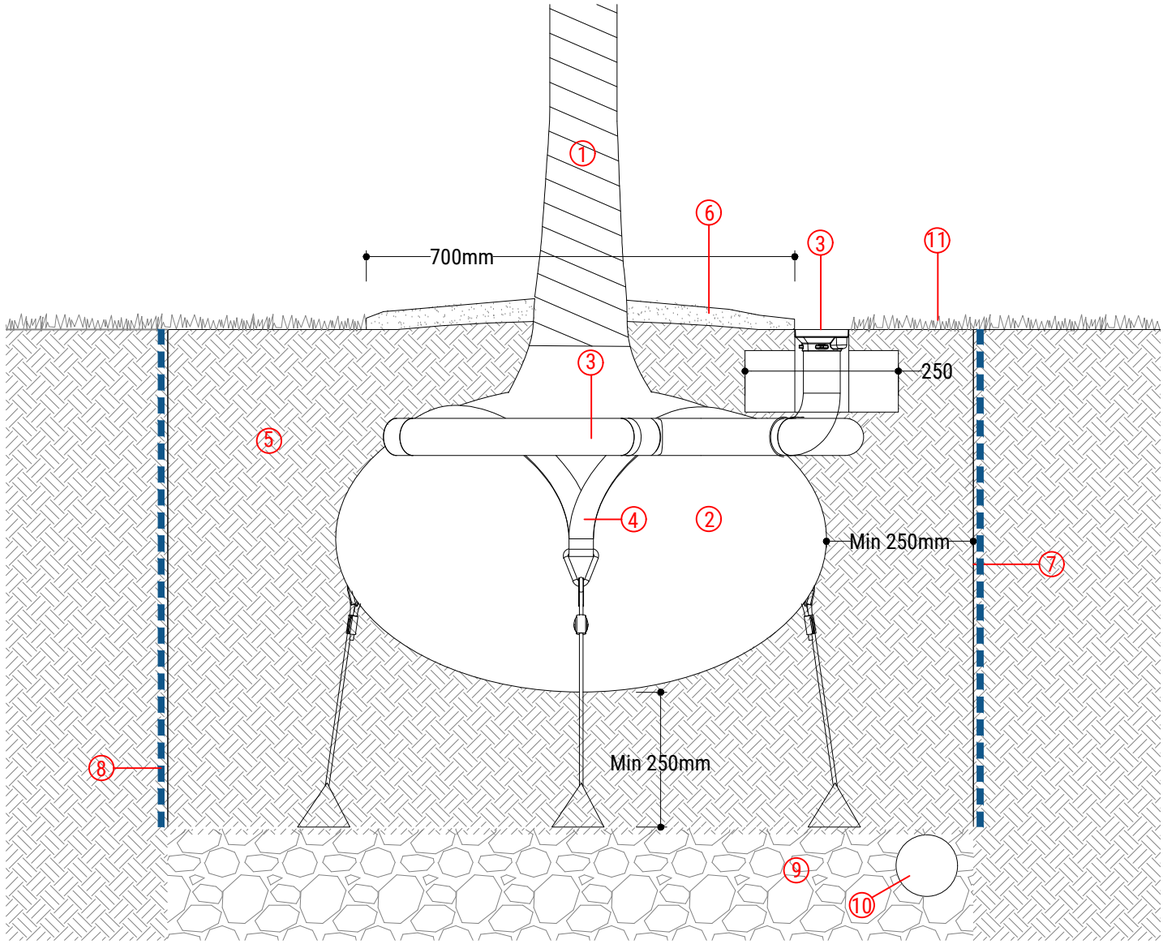


Section, scale 1:10

KEY

1. Proposed tree - refer to General arrangement for locations and Planting plan
2. Rootball of tree
3. Tree pit aeration / irrigation system
4. Strapped large anchor system with drive in heavy-duty composite anchors - Refer to Landscape Architect's specification
5. Topsoil - refer to design specification
6. 50mm depth of Bark Mulch
7. Tree Pit sides
8. Root barrier to be incorporated around trees planted within a distance of 2m to existing or proposed services, or within existing pipeline standoff zone
9. 200mm deep clean stone drainage layer
10. 110mm dia positive drain perforated pipe, to be tied into existing drainage network - Refer to engineer's detail
11. Adjacent landscape - Refer to General Arrangement

NOTES:

- Pits shall be excavated not more than 2 days prior to planting + free of water at time of backfilling.
- Rootball width & depth can vary based on size of rootball.
- Trees to be planted upright at original soil height and backfilled with previously prepared thorough mixture of topsoil as per spec.
- All trees to have biodegradable spiral guards.
- 700mm dia circle around base of tree to be kept free of grass and weeds with mulch mat and mulch
- Backfill material to be firmly consolidated in layers not exceeding 200mm.
- Water tree thoroughly (min 20 gallons) immediately after backfilling and keep thoroughly watered during growing season.
- Strapped large anchor system laid in accordance with specification.
- Drawing to be read in conjunction with specification, Landscape Layout and engineers information. All levels shown on the drawing are indicative.

thepaulhogarthcompany

LANDSCAPE ARCHITECTURE / URBAN DESIGN / PLANNING

e: edinburgh@paulhogarth.com t: +44 (0)131 331 4811
e: belfast@paulhogarth.com t: +44 (0)28 9073 6690
e: dublin@paulhogarth.com t: +353 (0)1 897 0272

visit us at www.paulhogarth.com find us on: facebook / twitter / instagram / linkedin

notes

Do not scale from drawing, use figured dimensions only.
All dimensions are to be checked on site by contractor prior to commencement of all work.
Discrepancies should be reported immediately.
This drawing is to be read in conjunction with all other TPHC drawings and specification.

revision	description	date	author
P01	Planner's Review	24/04/2026	NJ
P02	Planning	08/05/2026	NJ

created	23/04/2026	drawn	NJ	checked	BOD	scale @ A3	1:10
project number	1622	drawing number	905			revision	P02

client	Land Development Agency
project	Clongriffin Phase 2 LRD
drawing	Tree In Soft
status	Planning