
KEY


1. Hedge plants : Refer to General arrangement and Planting Schedule, planted in staggered rows
2. 50mm depth fine grade bark mulch, to be applied evenly above the trench and to 300mm beyond hedge to either side. Fine grade ornamental composted bark mulch 0-30mm grading meeting specification requirements for physical & chemical constituents
3. Hedge trench 600mm x 400mm deep. Formed clear of any foundation, min 200mm. Topsoil/backfill mix as per specification
4. Adjacent Surface - Refer to General Arrangement 100 series drawings

NOTES:

- All drawings should be read in conjunction with specification.
- Hedge trench not to be left 'open' more than 2 days prior to planting.
- Break up bottom of pit to 150mm.
- Whips to be planted upright at original soil height and backfilled with previously prepared thorough 1/3 mixture of topsoil and peat free planting compost, as per specification.
- Existing topsoil if proposed for use to be tested and results forwarded to ER for approval as detailed in specification.
- All hedge plants to be planted with biodegradable tree guards - 20mm x 400mm high stake
- Base of hedge trench thoroughly broken up to 150mm depth.

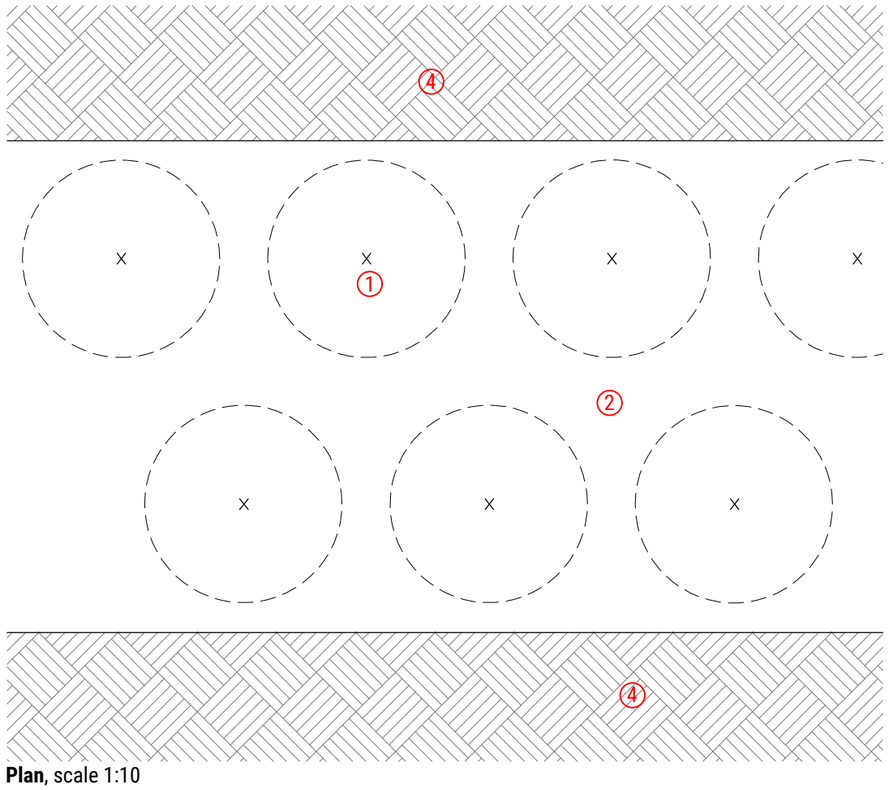

Plan, scale 1:10

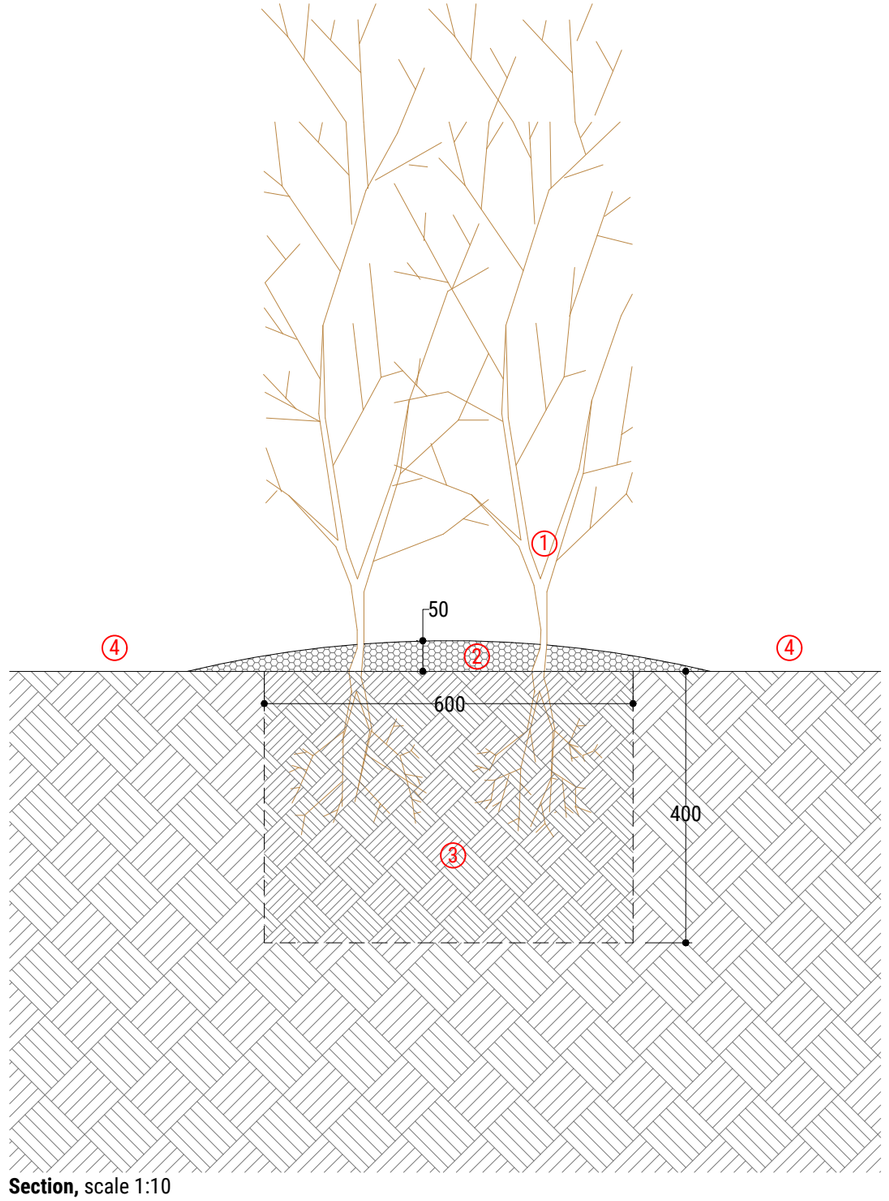

Section, scale 1:10

thepaulhogarthcompany

LANDSCAPE ARCHITECTURE / URBAN DESIGN / PLANNING

e: edinburgh@paulhogarth.com t: +44 (0)131 331 4811
e: belfast@paulhogarth.com t: +44 (0)28 9073 6690
e: dublin@paulhogarth.com t: +353 (0)1 897 0272

visit us at www.paulhogarth.com find us on: facebook / twitter / instagram / linkedin

notes

Do not scale from drawing, use figured dimensions only.
All dimensions are to be checked on site by contractor prior to commencement of all work.
Discrepancies should be reported immediately.
This drawing is to be read in conjunction with all other TPHC drawings and specification.

revision	description	date	author
P01	Planner's Review	24/04/2026	NJ
P02	Planning	08/05/2026	NJ

created	23/04/2026	drawn	NJ	checked	BOD	scale @ A3	1:10
project number	1622	drawing number	906			revision	P02

client	Land Development Agency
project	Clongriffin Phase 2 LRD
drawing	Hedgerow In Soft
status	Planning