

ALL DIMENSIONS TO BE CHECKED ON SITE
NO DIMENSIONS TO BE SCALED FROM THIS DRAWING
DRAWING IS TO BE READ IN CONJUNCTION WITH RELEVANT CONSULTANTS DRAWINGS

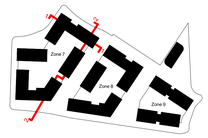


MATERIAL LEGEND:

A: SELECTED BRICK
B: FRAMED WINDOW, TO SELECTED FINISH
C: FRAMED GLASS WINDOW & DOOR, TO SELECTED FINISH
D: METAL BALUSTRADE BALCONY, TO SELECTED FINISH
E: CURTAIN WALLING SYSTEM TO SELECTED FINISH
F: BALUSTRADE TO SELECTED FINISH
G: COPING, TRIMS, FLASHING TO SELECTED FINISH
H: ENTRANCE PORTICO TO SELECTED FINISH
I: METAL PANEL TO SELECTED FINSIH
J: CONCRETE TO SELECTED FINISH
K: ROOF CLADDING TO SELECTED FINISH

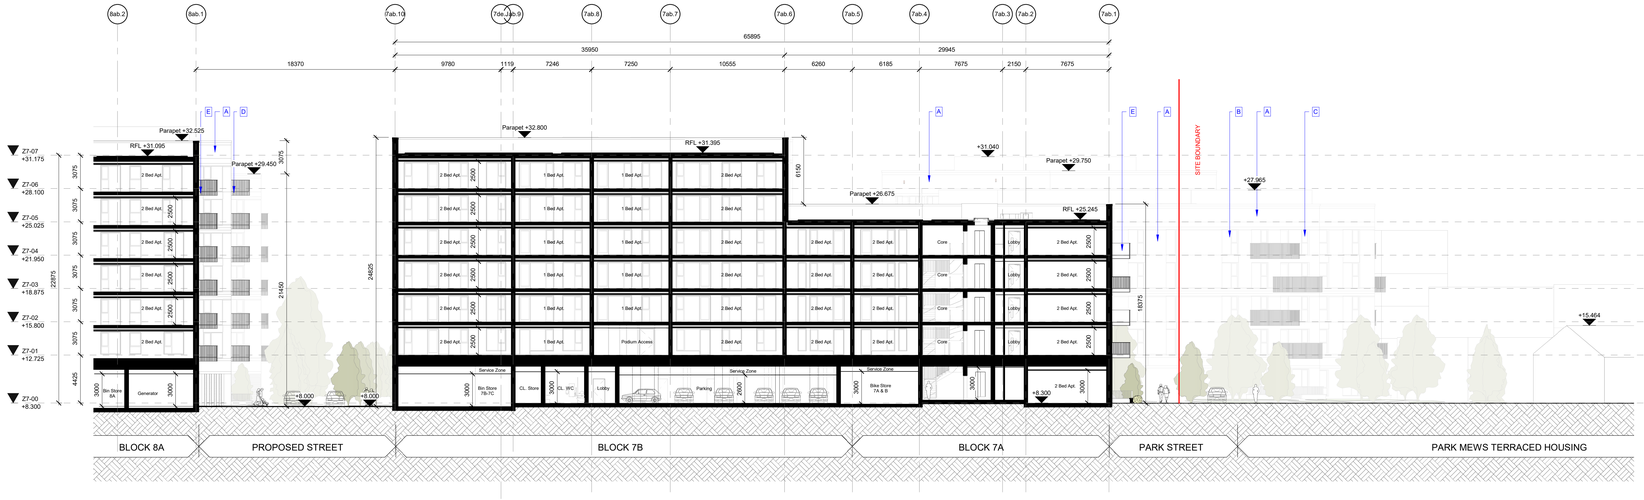

1 ZONE 7 PROPOSED SECTION AA
1 : 200

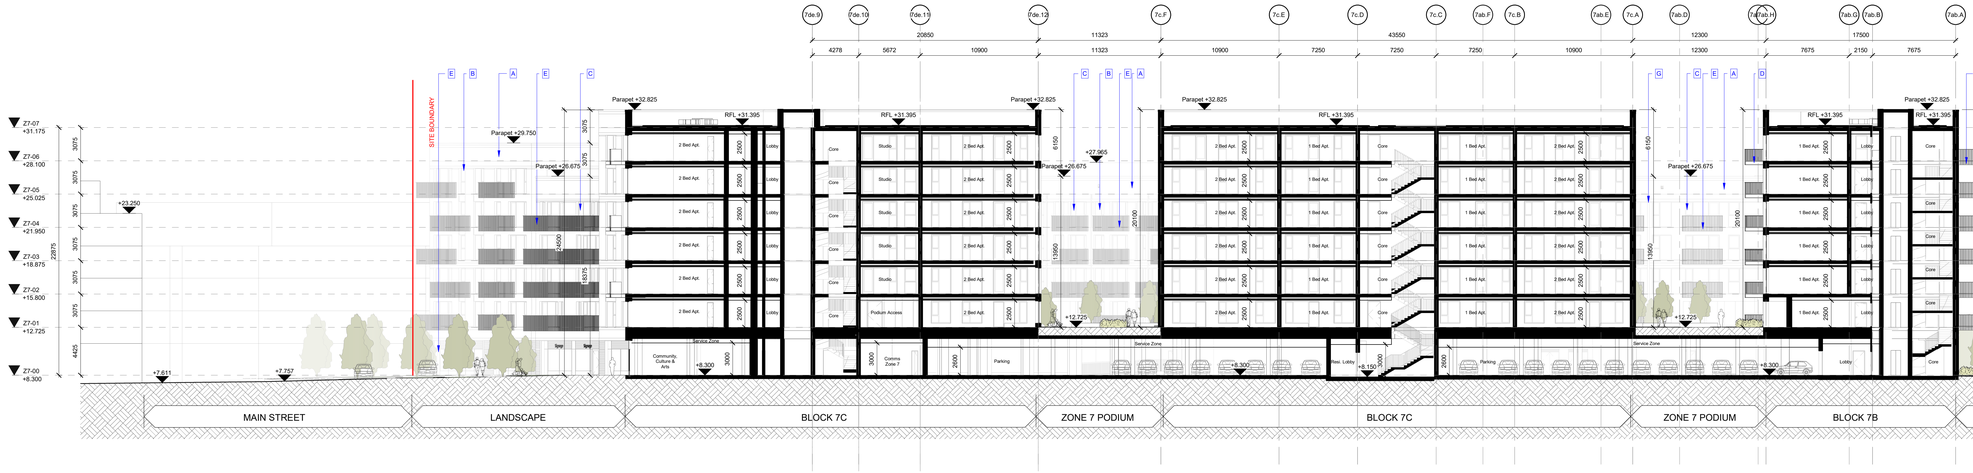

2 ZONE 7 PROPOSED SECTION BB
1 : 200

REV	DATE	DESCRIPTION	CKH	ORN
P01	08/05/2026	ISSUED FOR PLANNING	CM	JD

STATUS CODE DESCRIPTION
ISSUED FOR PLANNING

CLIENT
The Land Development Agency

PROJECT
CLONGRIFFIN WIDER LANDS - PHASE 2

DRAWING
ZONE 7 - PROPOSED SECTIONS

PROJECT NUMBER: 951222
DATE: 08/05/2026
SCALE@ A0: 1 : 200
DRAWN/CHECKED: JD/ CM
STATUS CODE: A1
DRAWING NUMBER: CWL-HJL-Z7-ZZ-DR-A-3001
REVISION: P01

Henry J Lyons
Architecture + Interiors
henryjlyons.com
+353 1 888 3333
info@henryjlyons.com
51-54 Pearse Street
Dublin D02 KA66