Description:
==========
Digital Landscape Model (DLM)

Publisher / Source:
==========
Ordnance Survey Ireland (OSi)

Data Source / Reference:
==========
PRIME2

File Format:
==========
Autodesk AutoCAD (DWG_R2013)

File Name:
==========
v_50400203_2.dwg

Clip Extent / Area of Interest (AOI):
==========
LLX,LLY= 722557.5,740547.0
LRX,LRY= 723172.5,740547.0
ULX,ULY= 722557.5,741377.0
URX,URY= 723172.5,741377.0

Projection / Spatial Reference:
==========
Projection= IRENET95_Irish_Transverse_Mercator

Centre Point Coordinates:
==========
X,Y= 722865.0,740962.0

Reference Index:
==========
Map Series | Map Sheets
1:2,500 | 3133-B
1:2,500 | 3065-D

Data Extraction Date:
==========
Date= 14-May-2024

Source Data Release:
==========
DCMLS Release V1.176.118

Product Version:
==========
Version= 1.4

License / Copyright:
==========
Ordnance Survey Ireland Terms of Use apply.
Please visit www.osi.ie/about/terms-conditions .

Ordnance Survey Ireland, 2024

Compiled and published by Ordnance Survey Ireland, Phoenix Park, Dublin 8, Ireland.

Unauthorised reproduction infringes Ordnance Survey Ireland and Government of Ireland copyright.

All rights reserved. No part of this publication may be copied, reproduced or transmitted in any form or by any means without the prior written permission of the copyright owners.

The representation on this map of a road, track or footpath is not evidence of the existence of a right of way.

Ordnance Survey maps never show legal property boundaries, nor do they show ownership of physical features.

Suirbh ireacht Ordan is ireann, 2024


Arna thioms agus arna fhoilsi ag Suirbh ireacht Ordan is ireann, P irc an Fhionnuisce, Baile tha Cliath 8, ire.

S ra onn at irgeadh neamh daraithe c ipcheart Shuirbh ireacht Ordan is ireann agus Rialtas na h ireann.

Gach cead ar cosnamh. N ceadmhach aon chuid den fhoilseach n seo a ch ipe il, a at irgeadh n a tharchur in aon fhoirm n ar aon bhealach gan cead i scr bhinn roimh r in ir an ch ipchirt.


N hionann b thar, bealach n cos n a bheith ar an l arsc il seo agus fianaise ar chead sl .

N thaispe nann l arscail de chuid Ordan is Shuirbheireacht na h ireann teorann phoint dleath il de mhaoin riamh, n in ireacht de ghn ithe fhisici la.

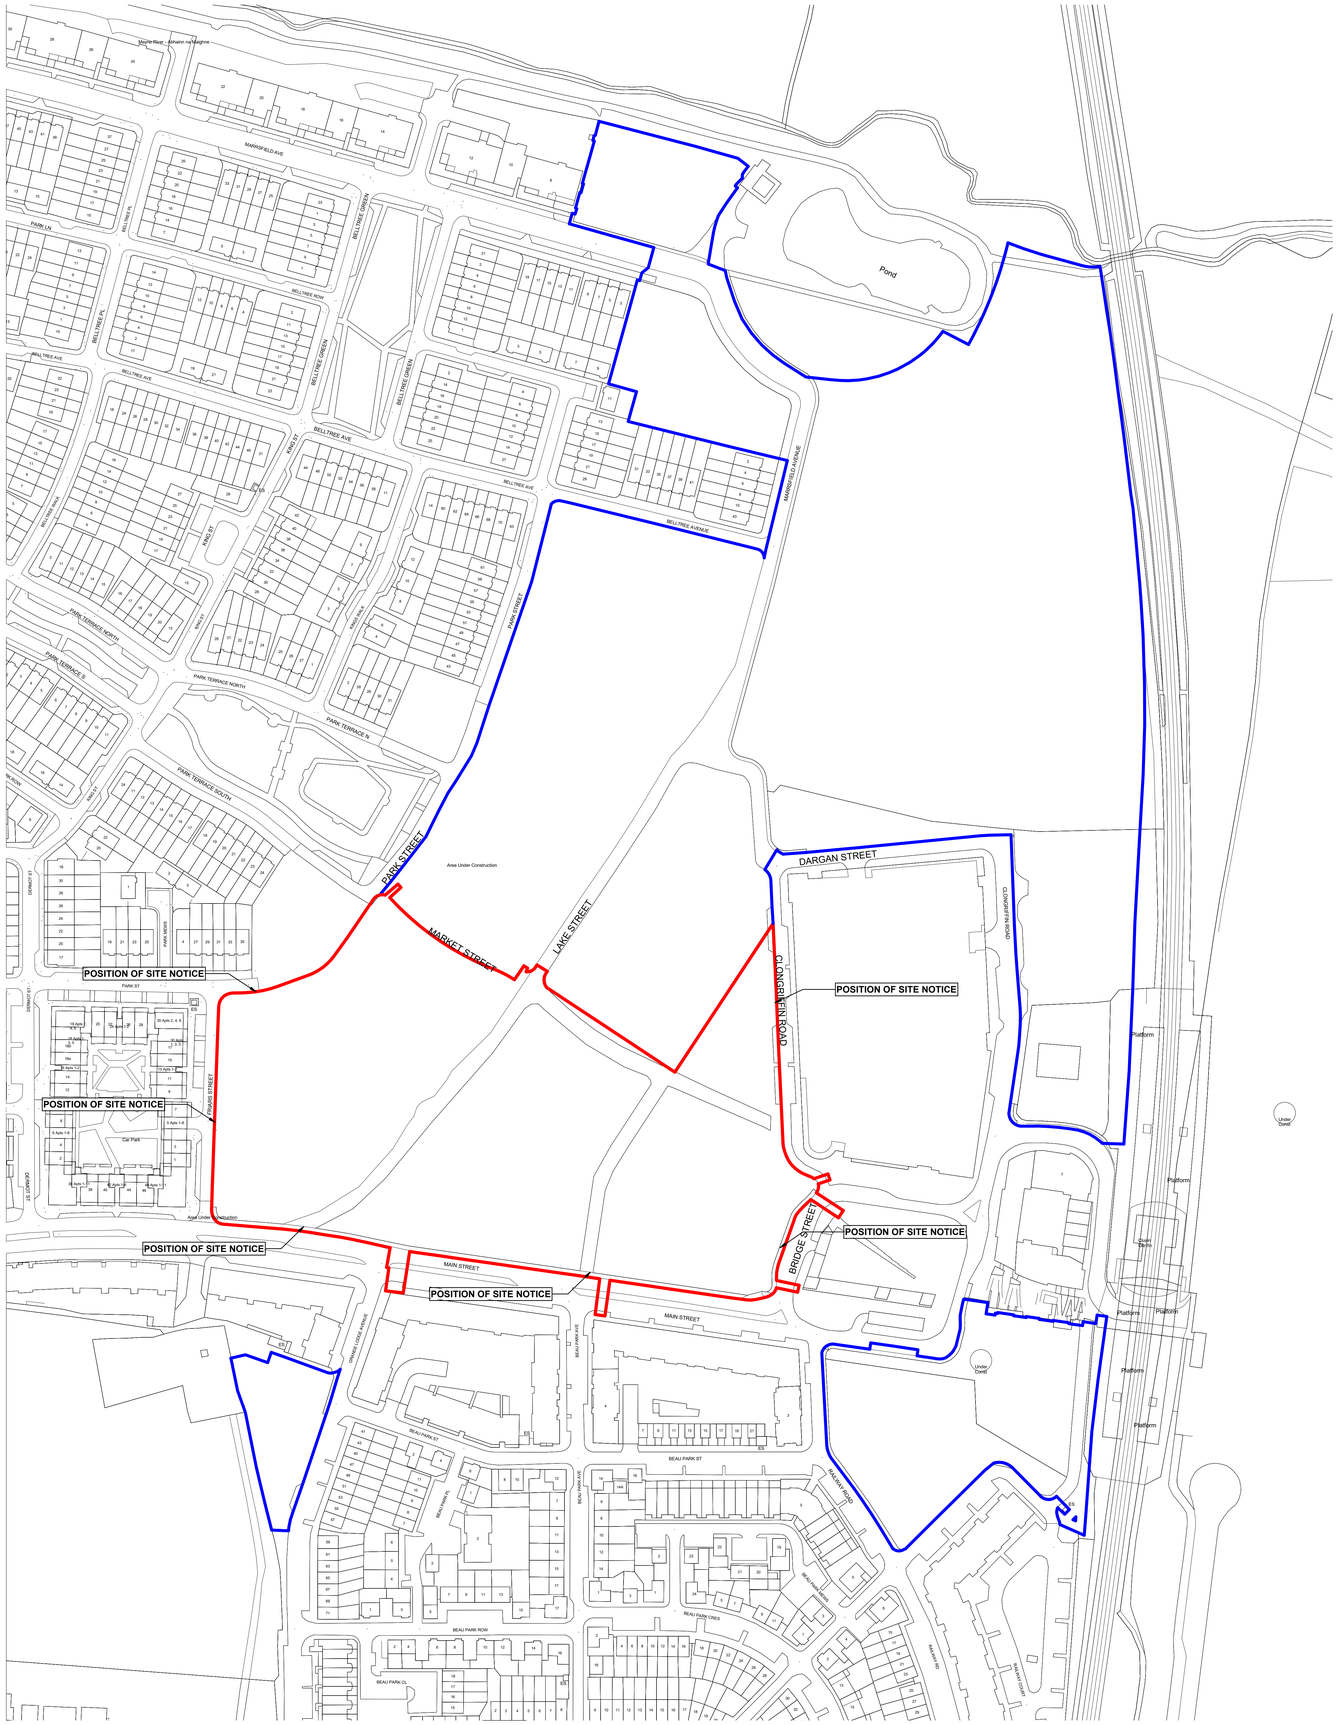

1 **SITE LOCATION MAP**
1 : 1000

ALL DIMENSIONS TO BE CHECKED ON SITE
NO DIMENSIONS TO BE SCALED FROM THIS DRAWING
DRAWING IS TO BE READ IN CONJUNCTION WITH RELEVANT CONSULTANTS DRAWINGS

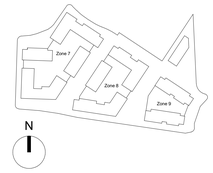

SITE BOUNDARY

LAND UNDER OWNERSHIP OF THE APPLICANT

REV	DATE	DESCRIPTION	CKH	DRN
P01	08/05/2026	ISSUED FOR PLANNING	CM	JD

STATUS CODE DESCRIPTION
ISSUED FOR PLANNING

CLIENT
The Land Development Agency

PROJECT
CLONGRIFFIN WIDER LANDS - PHASE 2

DRAWING
SITE LOCATION MAP

PROJECT NUMBER
001222

DATE
08/05/2026

SCALE@ A0:
1 : 1000

DRAWN/CHECKED:
JD/ CM

STATUS CODE:	DRAWING NUMBER	REVISION
A1	CWL-HJL-ZZ-ZZ-DR-A-0001	P01

Henry J Lyons
Architecture + Interiors
henryjlyons.com
+353 1 888 3333
info@henryjlyons.com
51-54 Pearse Street
Dublin D02 KA66