

ALL DIMENSIONS TO BE CHECKED ON SITE
NO DIMENSIONS TO BE SCALED FROM THIS DRAWING
DRAWING IS TO BE READ IN CONJUNCTION WITH RELEVANT CONSULTANTS DRAWINGS




1 **EXISTING SITE SECTION - AA**
1 : 500

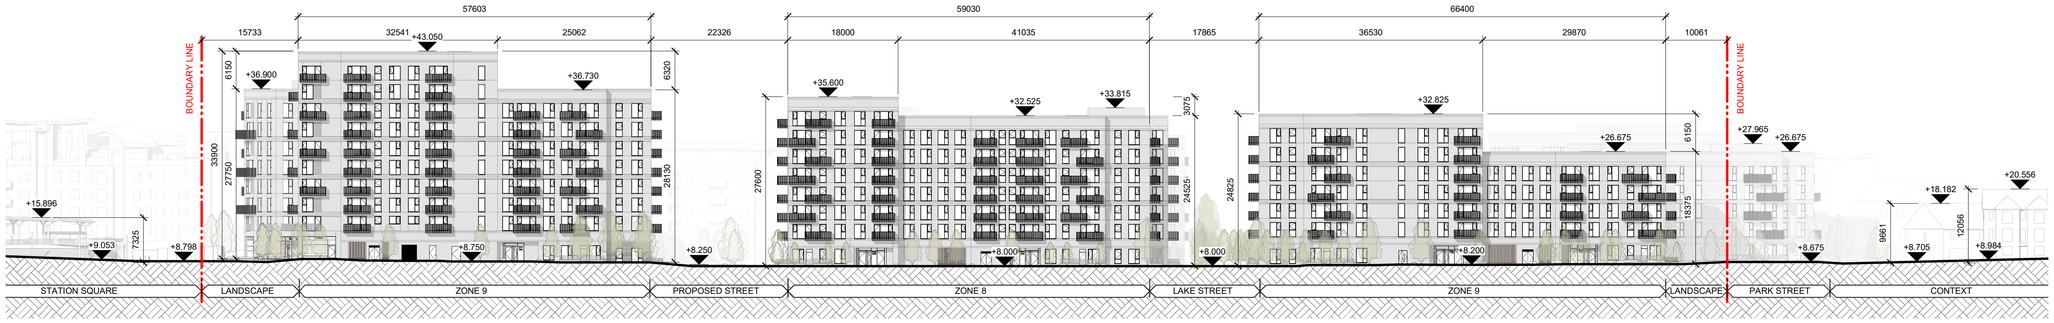


2 **PROPOSED SITE SECTION - AA**
1 : 500

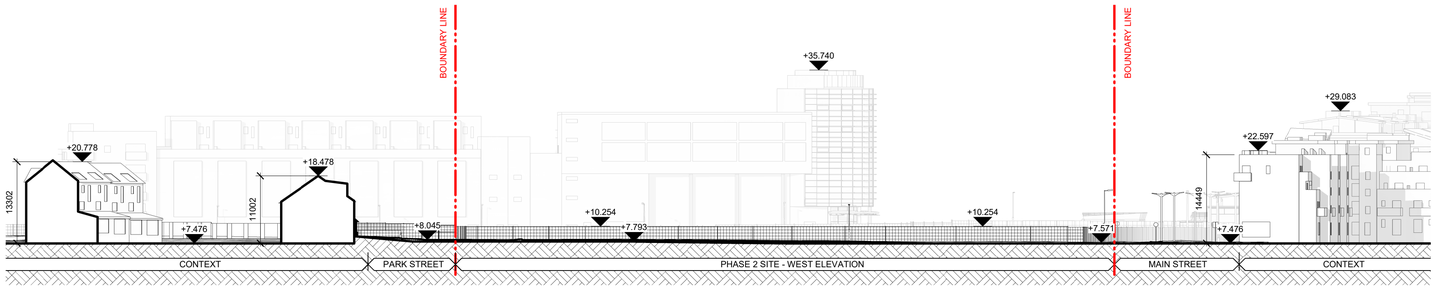

3 **EXISTING SITE SECTION - BB**
1 : 500

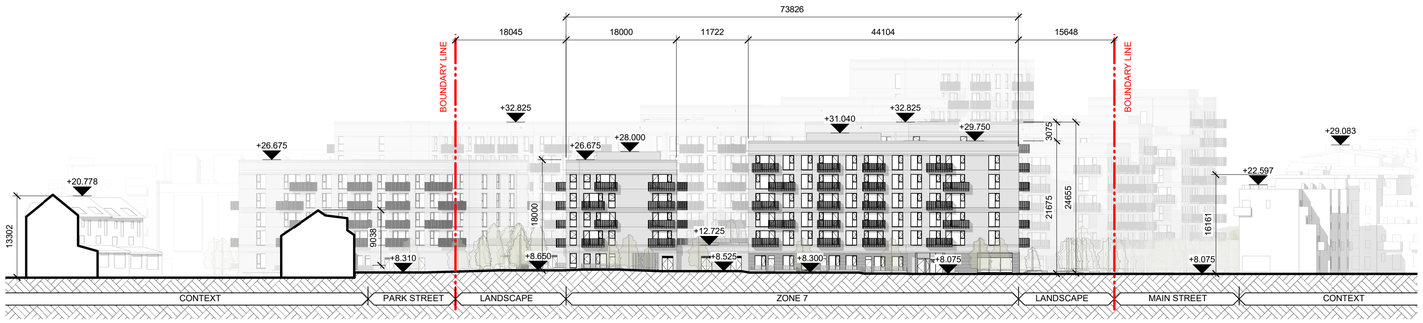

4 **PROPOSED SITE SECTION - BB**
1 : 500

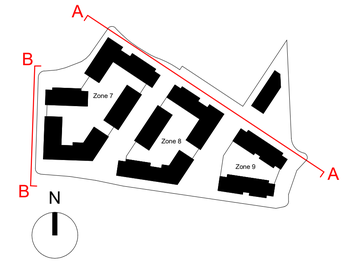

REV	DATE	DESCRIPTION	CKH	DRN
P01	08/05/2026	ISSUED FOR PLANNING	CM	JD

STATUS CODE DESCRIPTION
ISSUED FOR PLANNING

CLIENT
The Land Development Agency

PROJECT
CLONGRIFFIN WIDER LANDS - PHASE 2

DRAWING
EXISTING & PROPOSED SECTIONS / ELEVATIONS 01

PROJECT NUMBER
951222

DATE
08/05/2026

SCALE@ A0:
1 : 500

DRAWN/CHECKED:
JD/ CM

STATUS CODE:
A1

DRAWING NUMBER
CWL-HJL-ZZ-ZZ-DR-A-0020

REVISION
P01

Henry J Lyons
Architecture + Interiors
henryjlyons.com
+353 1 888 3333
info@henryjlyons.com
51-54 Pearse Street
Dublin D02 KA66