



1 EXISTING SITE SECTION - CC

1 : 500

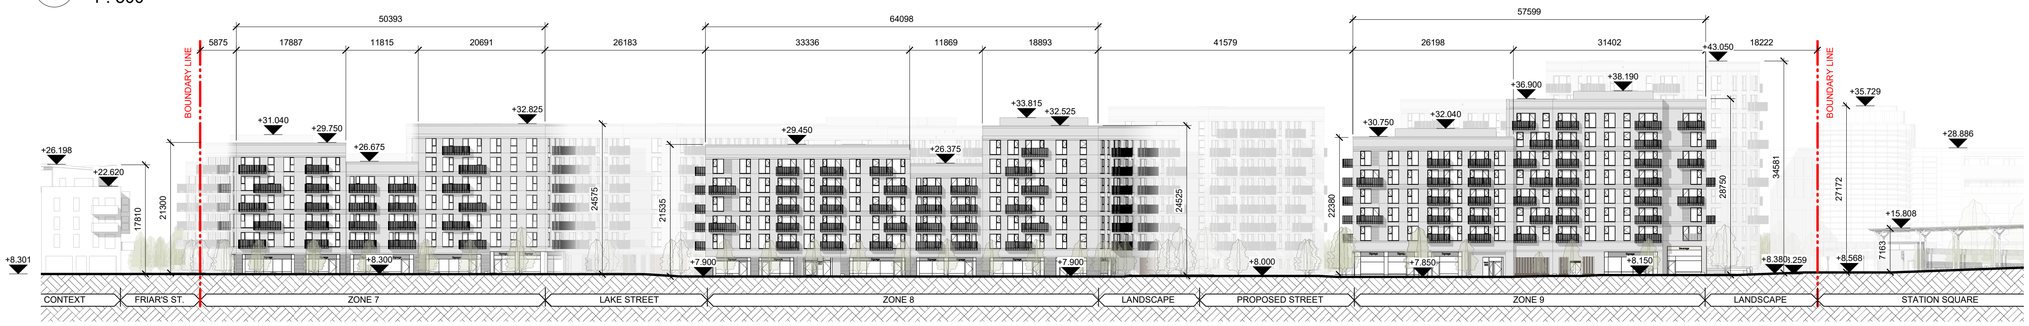


2 PROPOSED SITE SECTION - CC

1 : 500

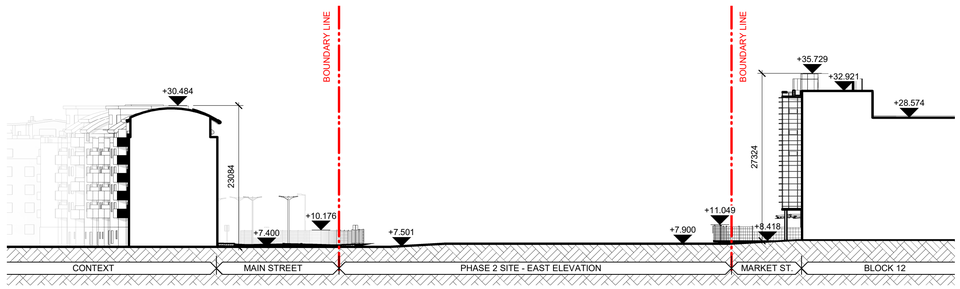


3 EXISTING SITE SECTION - DD

1 : 500

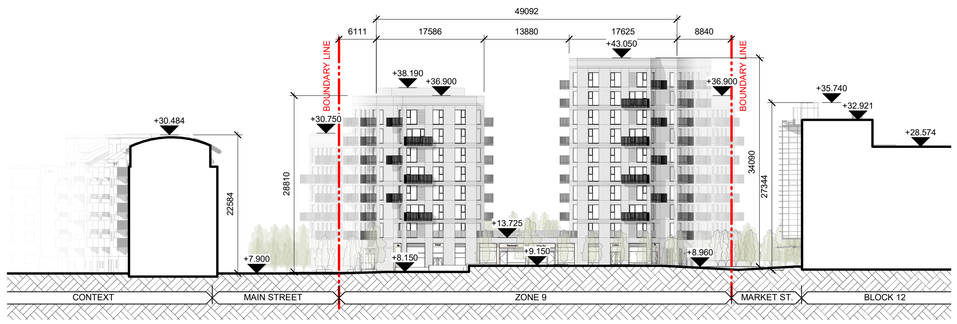

4 PROPOSED SITE SECTION - DD

1 : 500

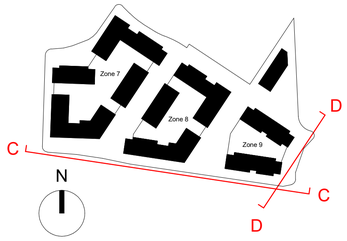

ALL DIMENSIONS TO BE CHECKED ON SITE
NO DIMENSIONS TO BE SCALED FROM THIS DRAWING
DRAWING IS TO BE READ IN CONJUNCTION WITH RELEVANT CONSULTANTS DRAWINGS

REV	DATE	DESCRIPTION	CK'D	DRN
P01	08/05/2026	ISSUED FOR PLANNING	CM	JD

STATUS CODE DESCRIPTION

ISSUED FOR PLANNING

CLIENT

The Land Development Agency

PROJECT

CLONGRIFFIN WIDER LANDS - PHASE 2

DRAWING

EXISTING & PROPOSED SECTIONS / ELEVATIONS 02

PROJECT NUMBER
951222

DATE
08/05/2026

SCALE@ A0:
1 : 500

DRAWN/CHECKED:
JD/ CM

STATUS CODE: A1

DRAWING NUMBER: CWL-HJL-ZZ-ZZ-DR-A-0021

REVISION: P01

Henry J Lyons

Architecture + Interiors
henryjlyons.com

+353 1 888 3333
info@henryjlyons.com

51-54 Pearse Street
Dublin D02 KA66