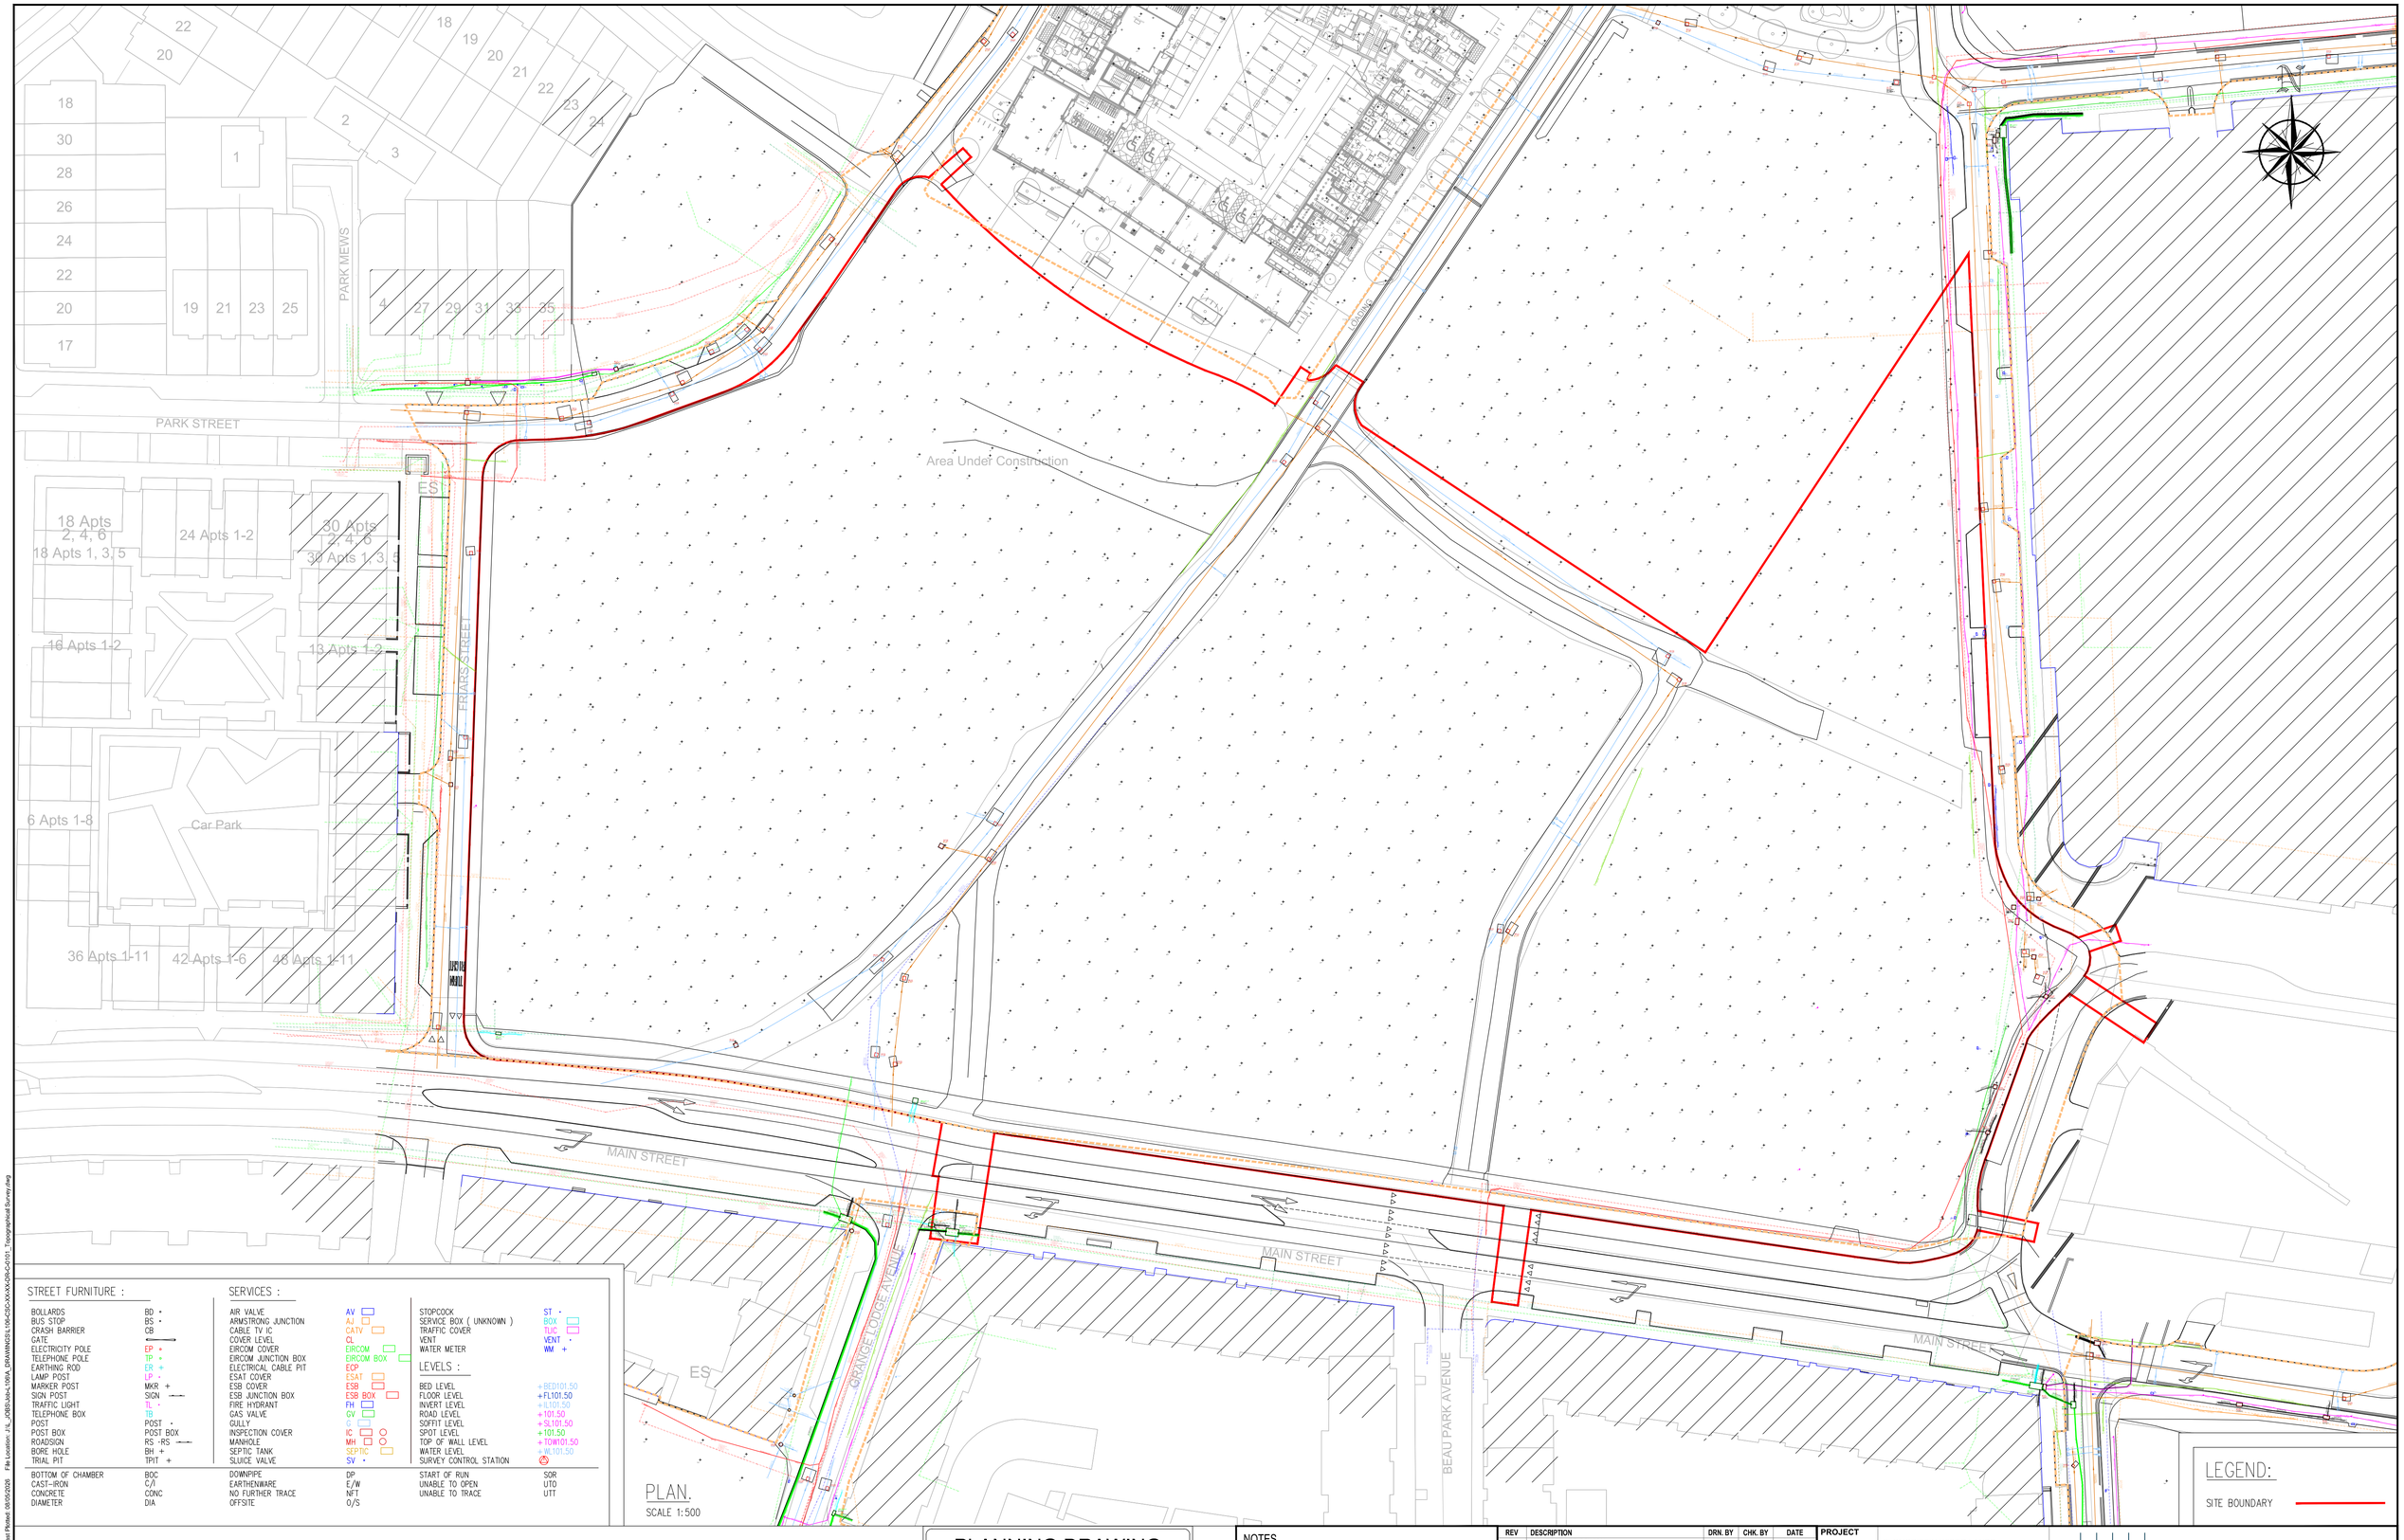


PLAN.
SCALE 1:500

LEGEND:
SITE BOUNDARY

STREET FURNITURE :

BOLLARDS	BD
BUS STOP	BS
CRASH BARRIER	CB
GATE	
ELECTRICITY POLE	EP
TELEPHONE POLE	TP
EARTHING ROD	ER
LAMP POST	LP
MARKER POST	MKR
SIGN POST	SIGN
TRAFFIC LIGHT	TL
TELEPHONE BOX	TB
POST	POST
POST BOX	POST BOX
ROADSIGN	RS -RS
BORE HOLE	BH
TRIAL PIT	TPIT

SERVICES :

AIR VALVE	AV
ARMSTRONG JUNCTION	AJ
CABLE TV IC	CATV
COVER LEVEL	CL
EIRCOM COVER	EIRCOM
EIRCOM JUNCTION BOX	EIRCOM BOX
ELECTRICAL CABLE PIT	ECP
ESAT COVER	ESAT
ESB COVER	ESB
ESB JUNCTION BOX	ESB BOX
FIRE HYDRANT	FH
GAS VALVE	GV
GULLY	G
INSPECTION COVER	IC
MANHOLE	MH
SEPTIC TANK	SEPTIC
SLUICE VALVE	SV

STOPCOCK	ST
SERVICE BOX (UNKNOWN)	BOX
TRAFFIC COVER	TLIC
VENT	VENT
WATER METER	WM

LEVELS :

BED LEVEL	+BED101.50
FLOOR LEVEL	+FL101.50
INVERT LEVEL	+IL101.50
ROAD LEVEL	+101.50
SOFFIT LEVEL	+SL101.50
SPOT LEVEL	+101.50
TOP OF WALL LEVEL	+TOW101.50
WATER LEVEL	+WL101.50
SURVEY CONTROL STATION	

BOTTOM OF CHAMBER	BOC	DOWNPIPE	DP	START OF RUN	SOR
CAST-IRON	C/I	EARTHENWARE	E/W	UNABLE TO OPEN	UTO
CONCRETE	CONC	NO FURTHER TRACE	NFT	UNABLE TO TRACE	UTT
DIAMETER	DIA	OFFSITE	O/S		

PLANNING DRAWING
NOT FOR CONSTRUCTION.
ALL LEVELS GIVEN ARE
RELATIVE TO ORDNANCE DATUM.
THIS DRAWING HAS BEEN ISSUED FOR INFORMATION PURPOSES ONLY AND MUST NOT BE USED FOR CONSTRUCTION UNDER ANY CIRCUMSTANCES.

NOTES

1. For setting out refer to Architect's drawings.
2. This drawing to be read in conjunction with all other Architectural and Engineering drawings and all other relevant drawings and Specifications.
3. DO NOT SCALE THIS DRAWING. Use figured dimensions only.
4. No part of this document may be reproduced or transmitted in any form or stored in any retrieval system of any nature without the written permission as copyright holder except as agreed for use on the project for which the document was originally issued.
5. Ordnance Survey Ireland Licence Number EN 0074026.

REV	DESCRIPTION	DRN. BY	CHK. BY	DATE
P1	ISSUE FOR LRD OPINION	SC	FDB	19.11.2025
P2	ISSUE FOR LRD STAGE 3	SC	FDB	08.05.2026

PROJECT	CLONGRIFFIN WIDER LANDS
CLIENT	LAND DEVELOPMENT AGENCY
JOB No.	L106
DRAWING No.	L106-CSC-XX-XX-DR-C-0101
STATUS	S2 - Shared (Coordination)
TITLE	TOPOGRAPHICAL SURVEY

CS CONSULTING
Civil , Structural & Traffic Engineering
Head Office: 19-22 Dame Street, Dublin 2.
t: +353 (0)1 5480863 e: info@csconsulting.ie w: www.csconsulting.ie

DRAWN BY	CHECKED BY	REVISION
SC	FB	P2
SCALE	DATE	
1:500 @ A1	SEPT. '25	

Last saved by: Stephen.Curran@8/05/2026) Last Plotted: 08/05/2026 File Location: J:\L_JOBS\L-Jobs-1-199\A_DRAWINGS\L106-CSC-XX-XX-DR-C-0101_Topographical Survey.dwg