ALL DIMENSIONS TO BE CHECKED ON SITE
NO DIMENSIONS TO BE SCALED FROM THIS DRAWING
DRAWING IS TO BE READ IN CONJUNCTION WITH RELEVANT CONSULTANTS DRAWINGS

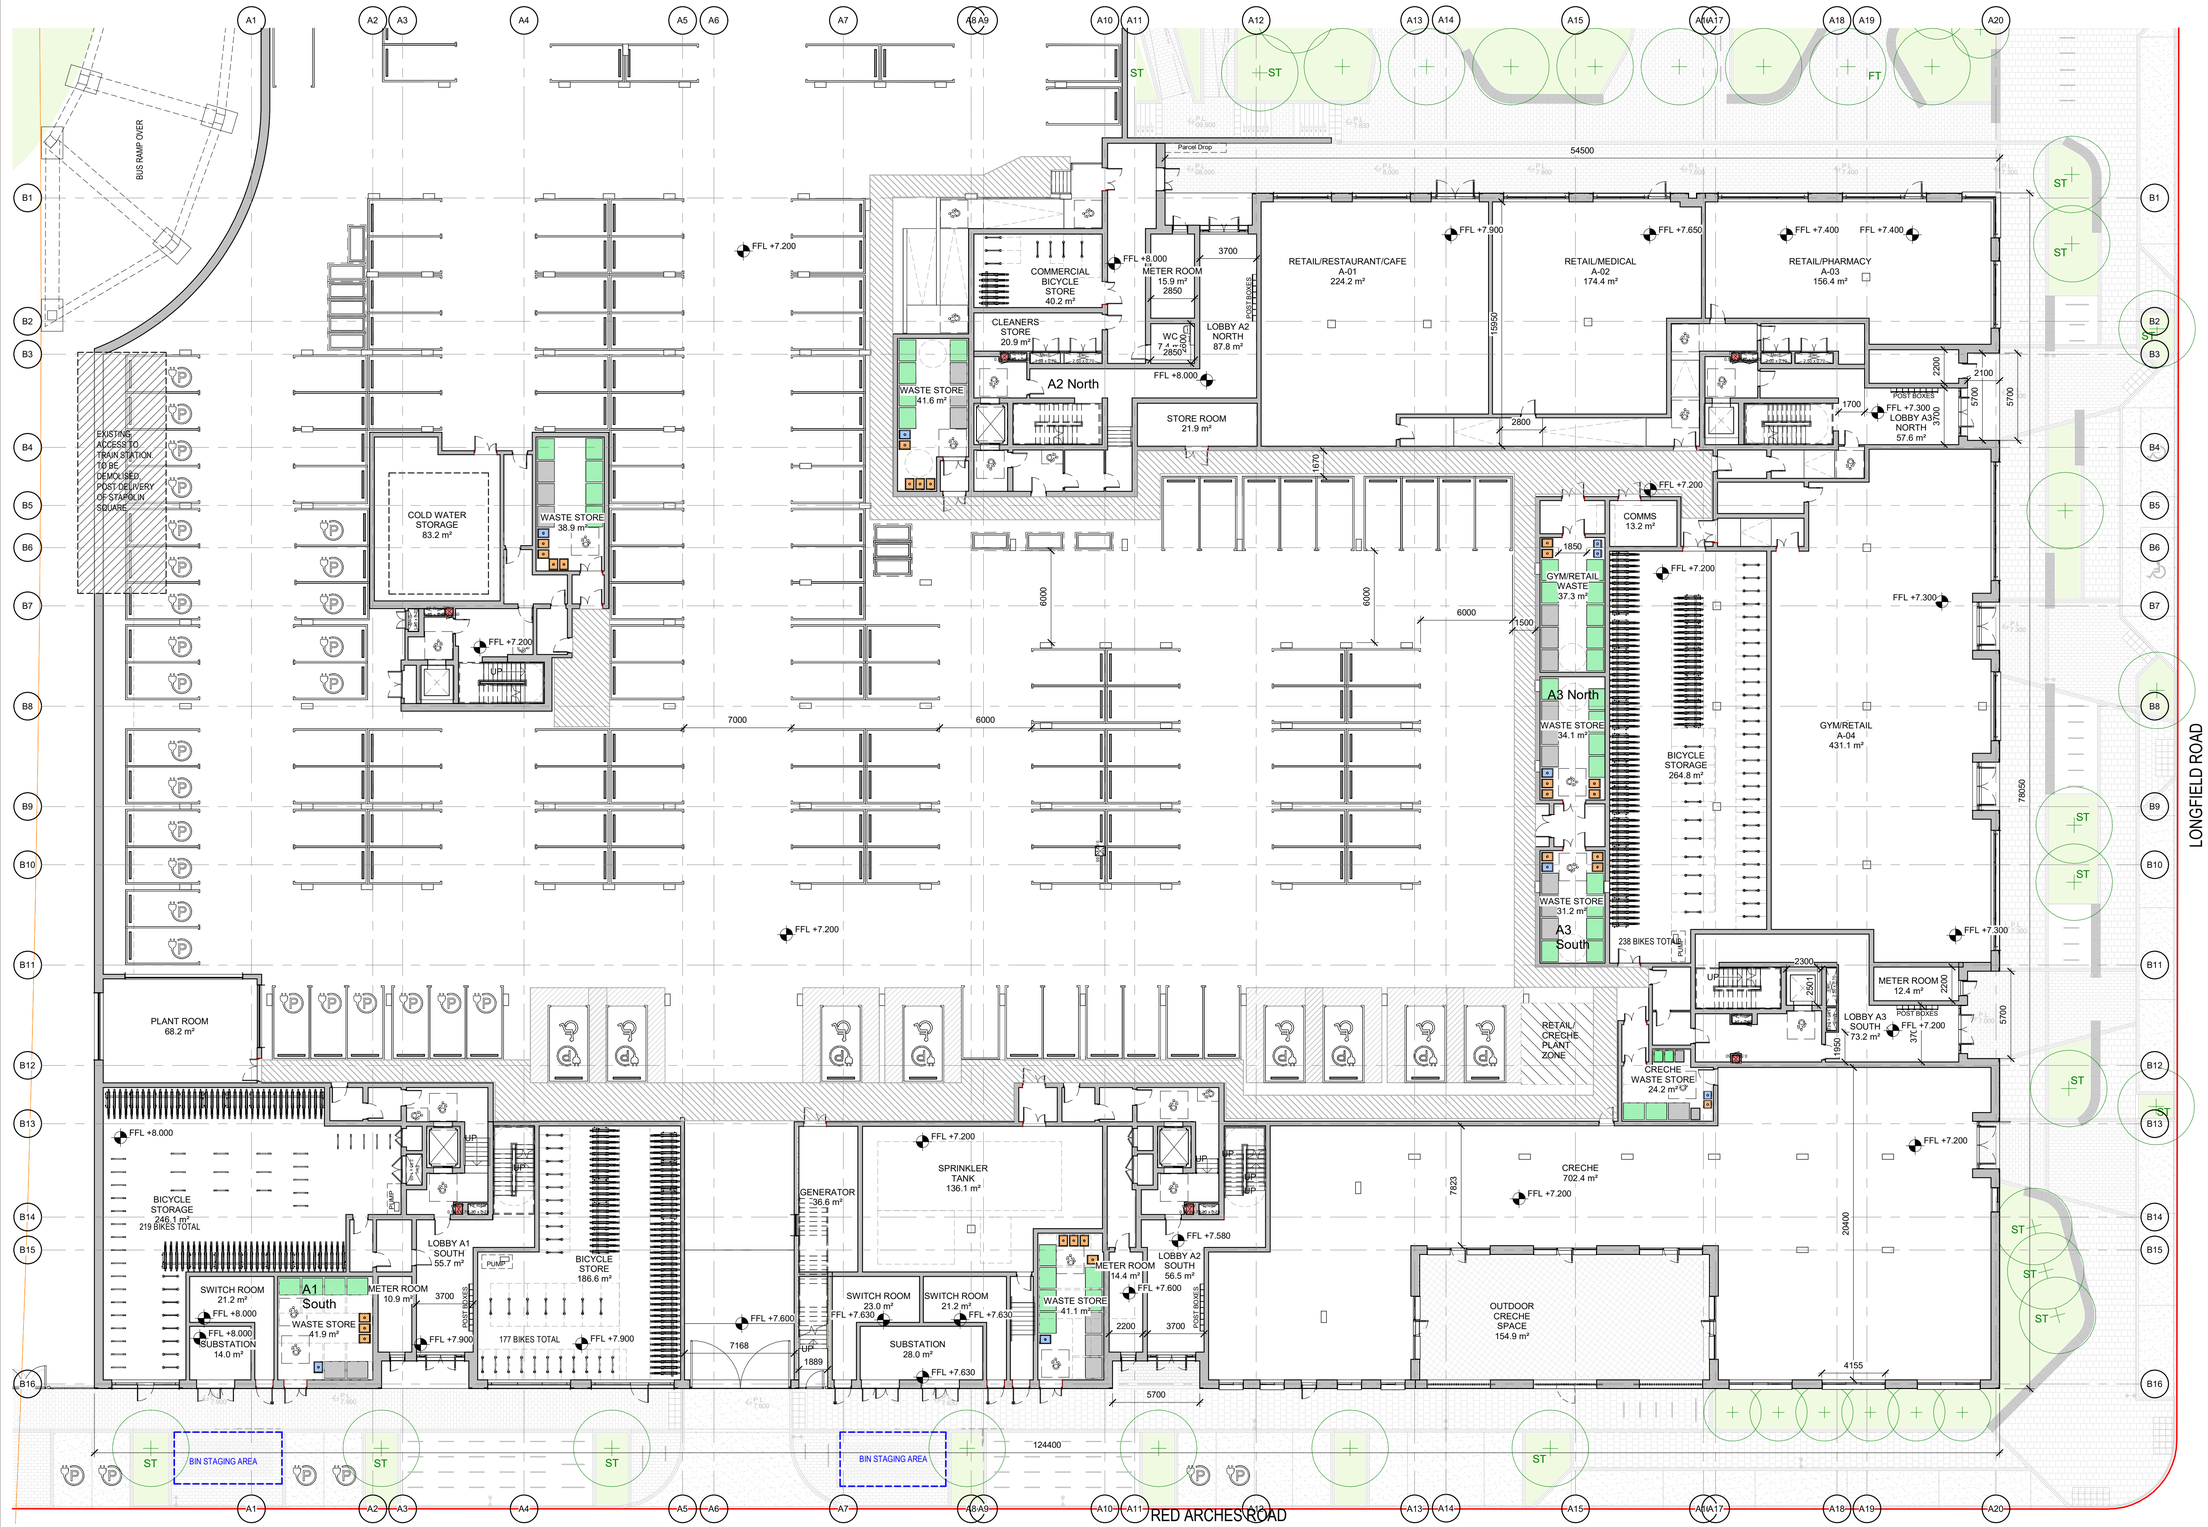

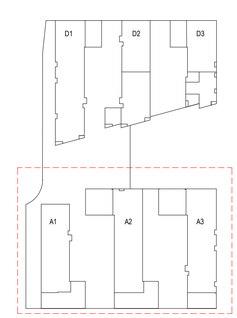

N

GENERAL ARRANGEMENT

- SITE BOUNDARY
- FUTURE IRISH RAIL BOUNDARY
- BIN STAGING AREA

REV	DATE	DESCRIPTION	CKH	DRN
P02	12/06/2026	ISSUED FOR PLANNING	EG	WM
P01	30/01/2026	ISSUED FOR LRD OPINION	EG	WM

STATUS CODE DESCRIPTION

ISSUED FOR PLANNING APPROVAL

CLIENT

THE LAND DEVELOPMENT AGENCY

PROJECT

STAPOLIN PHASE 2

DRAWING

GENERAL ARRANGEMENT
00 - PROPOSED GROUND FLOOR PLAN - BLOCK A

PROJECT NUMBER	DATE
951220	12/06/2026
SCALE@ A1	DRAWN/CHECKED:
1 : 200	WM/ EG

STATUS CODE:	DRAWING NUMBER	REVISION
A1	STAP-HJL-A-00-DR-A-1010	P02

Henry J Lyons
Architecture + Interiors
henryjlyons.com
+353 1 888 3333
info@henryjlyons.com
51-54 Pearse Street
Dublin D02 KA66

1 **00 - GROUND FLOOR BLOCK A**
1 : 200