ALL DIMENSIONS TO BE CHECKED ON SITE
NO DIMENSIONS TO BE SCALED FROM THIS DRAWING
DRAWING IS TO BE READ IN CONJUNCTION WITH RELEVANT CONSULTANTS DRAWINGS

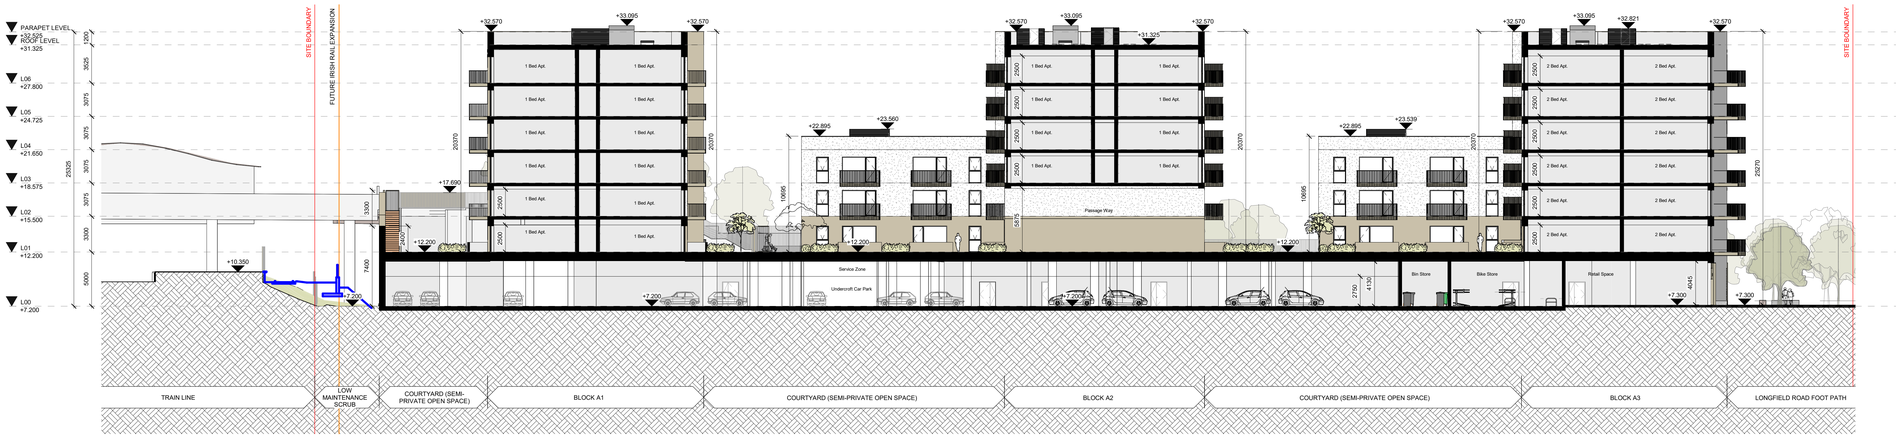

1 **Block A Proposed Section AA**
1 : 200

REV	DATE	DESCRIPTION	CHK	DRN
P02	05/06/2026	ISSUED FOR PLANNING	EG	WM
P01	30/01/2026	ISSUED FOR LRD OPINION	EG	WM

STATUS CODE DESCRIPTION
ISSUED FOR PLANNING APPROVAL

CLIENT
THE LAND DEVELOPMENT AGENCY

PROJECT
STAPOLIN PHASE 2

DRAWING
SECTIONS
BLOCK A - PROPOSED SECTION A-A

PROJECT NUMBER
95320

DATE
05/06/2026

SCALE@ A0
1 : 200

DRAWN/CHECKED:
WM EG

STATUS CODE:	DRAWING NUMBER	REVISION
A1	STAP-HJL-A-ZZ-DR-A-3000	P02

Henry J Lyons
Architecture + Interiors
henryjlyons.com
+353 1 888 3333
info@henryjlyons.com
51-54 Pearse Street
Dublin D02 KA66