ALL DIMENSIONS TO BE CHECKED ON SITE
NO DIMENSIONS TO BE SCALED FROM THIS DRAWING
DRAWING IS TO BE READ IN CONJUNCTION WITH RELEVANT CONSULTANTS DRAWINGS

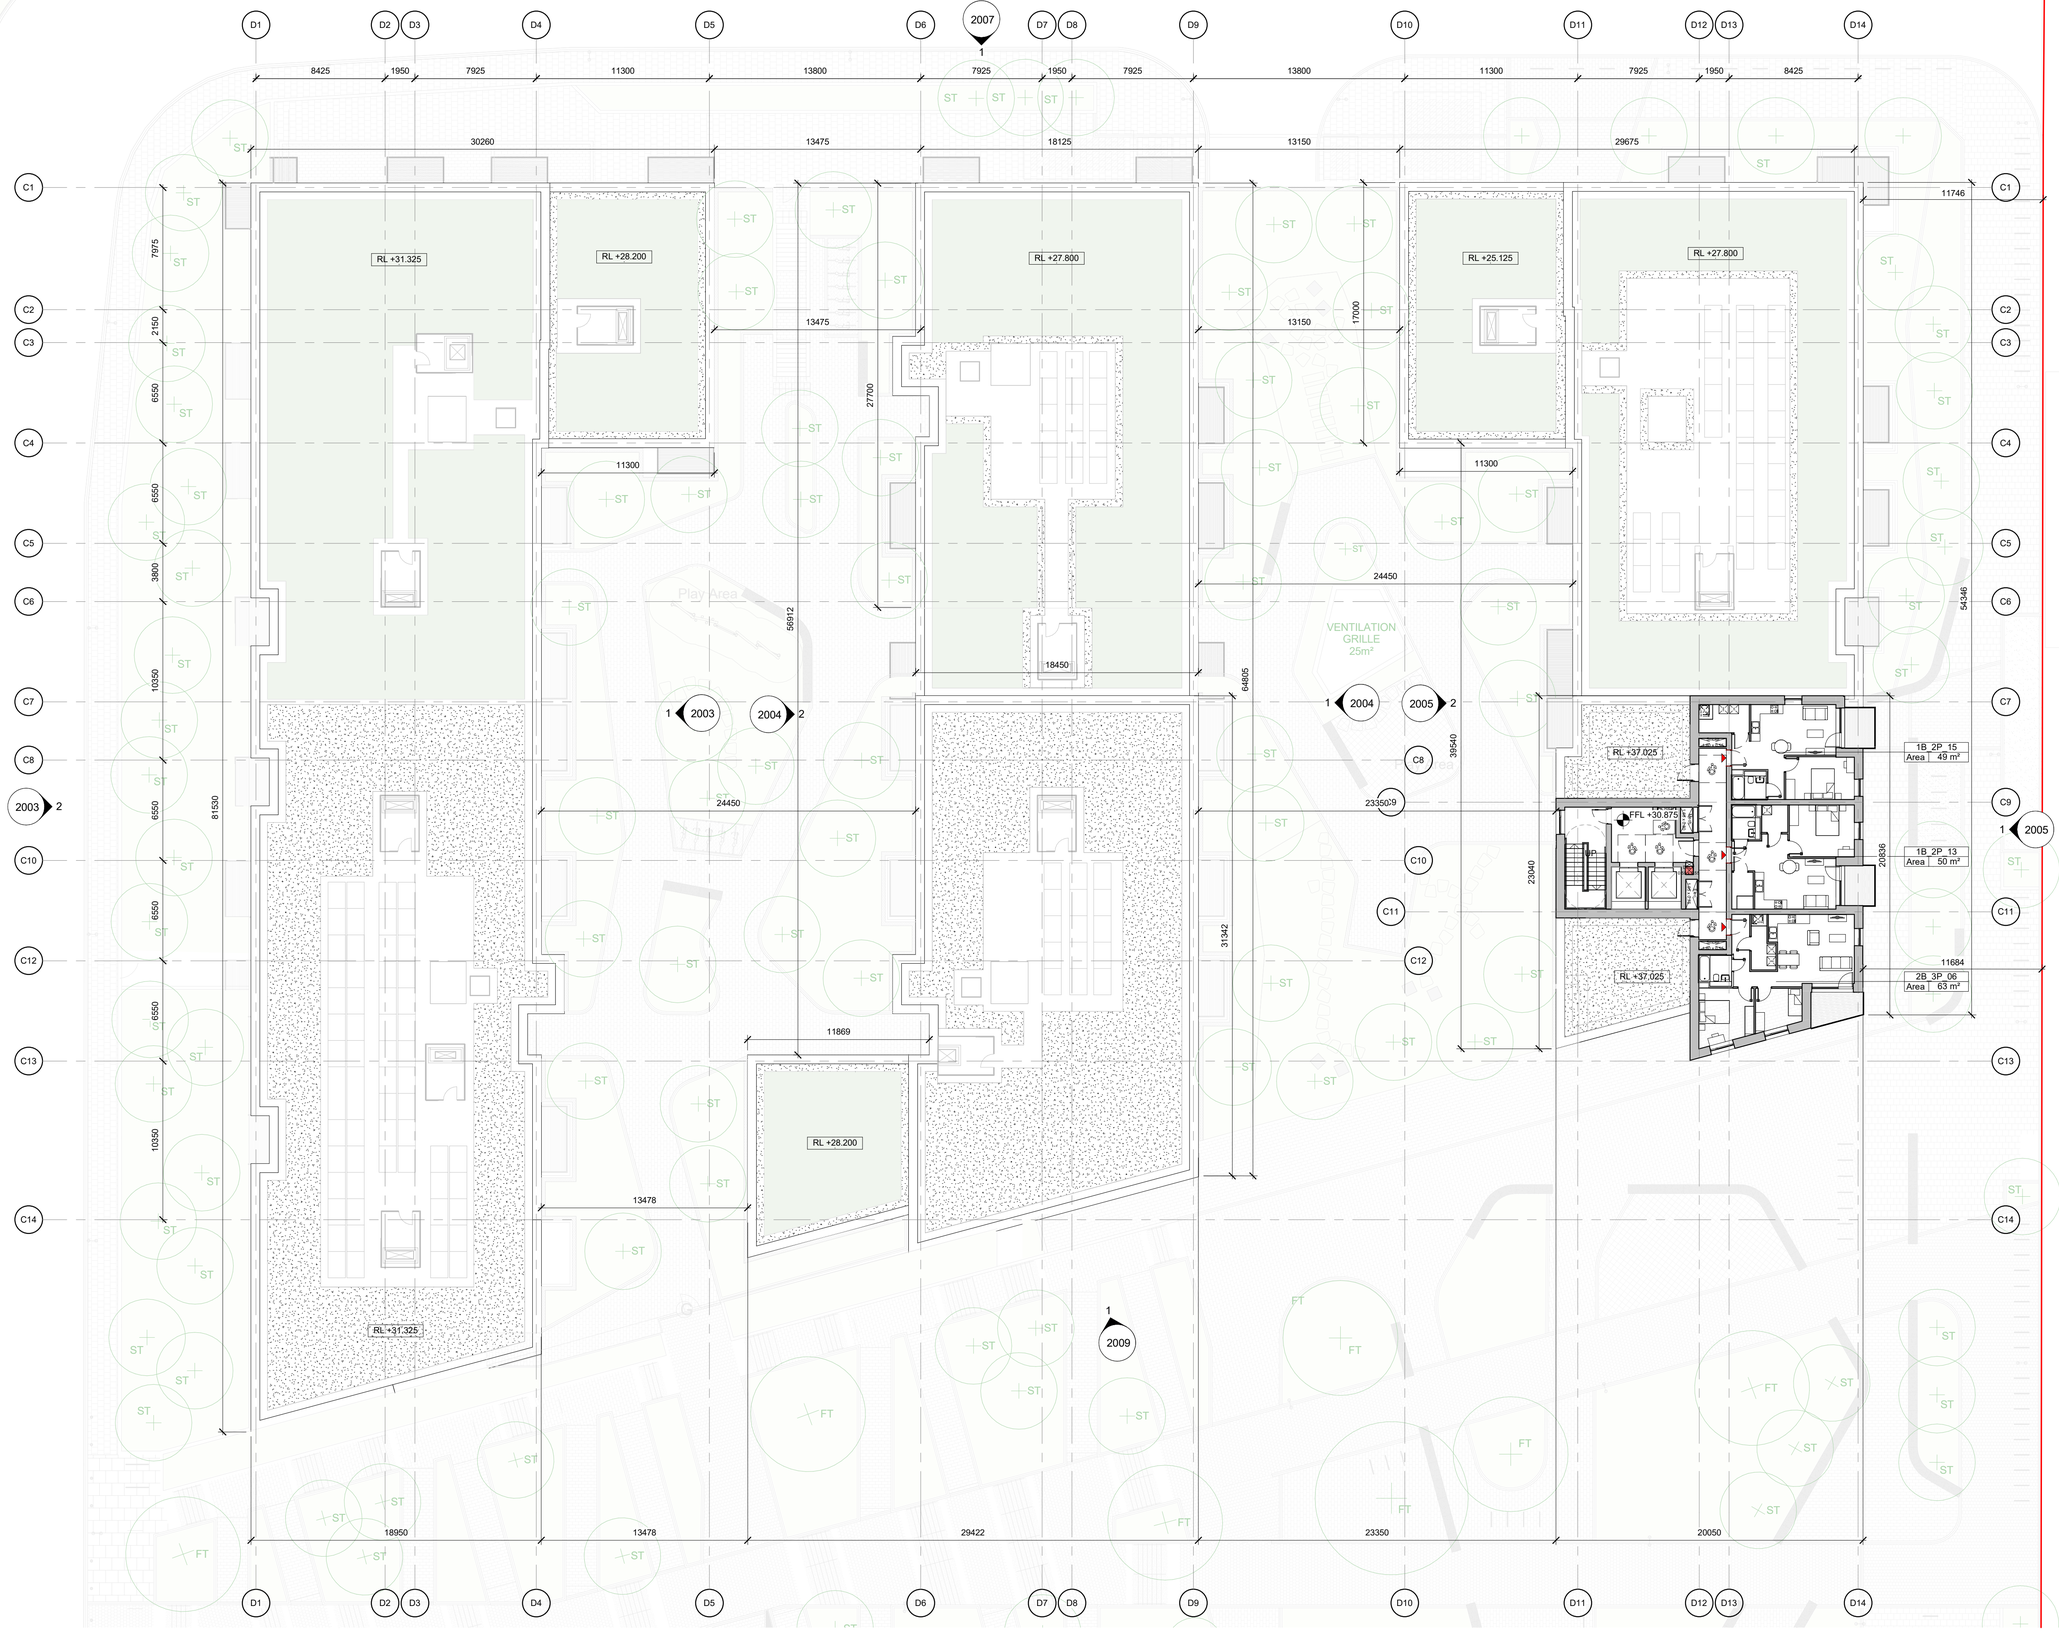

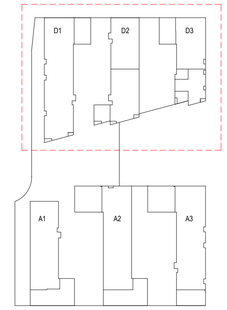

GENERAL ARRANGEMENT

SITE BOUNDARY
FUTURE IRISH RAIL BOUNDARY
BIN STAGING AREA

REV	DATE	DESCRIPTION	CKH	DRN
P02	12/06/2026	ISSUED FOR PLANNING	EG	WM
P01	30/01/2026	ISSUED FOR LRD OPINION	EG	WM

STATUS CODE DESCRIPTION
ISSUED FOR PLANNING APPROVAL

CLIENT
THE LAND DEVELOPMENT AGENCY

PROJECT
STAPOLIN PHASE 2

DRAWING
GENERAL ARRANGEMENT
09 - PROPOSED NINTH FLOOR PLAN - BLOCK D

PROJECT NUMBER
951220

DATE
12/06/2026

SCALE@ A1
1 : 200

DRAWN/CHECKED:
WM/ EG

STATUS CODE:	DRAWING NUMBER	REVISION
A1	STAP-HJL-D-09-DR-A-1029	P02

Henry J Lyons
Architecture + Interiors
henryjlyons.com
+353 1 888 3333
info@henryjlyons.com
51-54 Pearse Street
Dublin D02 KA66

1 **09 - NINTH FLOOR LEVEL BLOCK D**
1 : 200